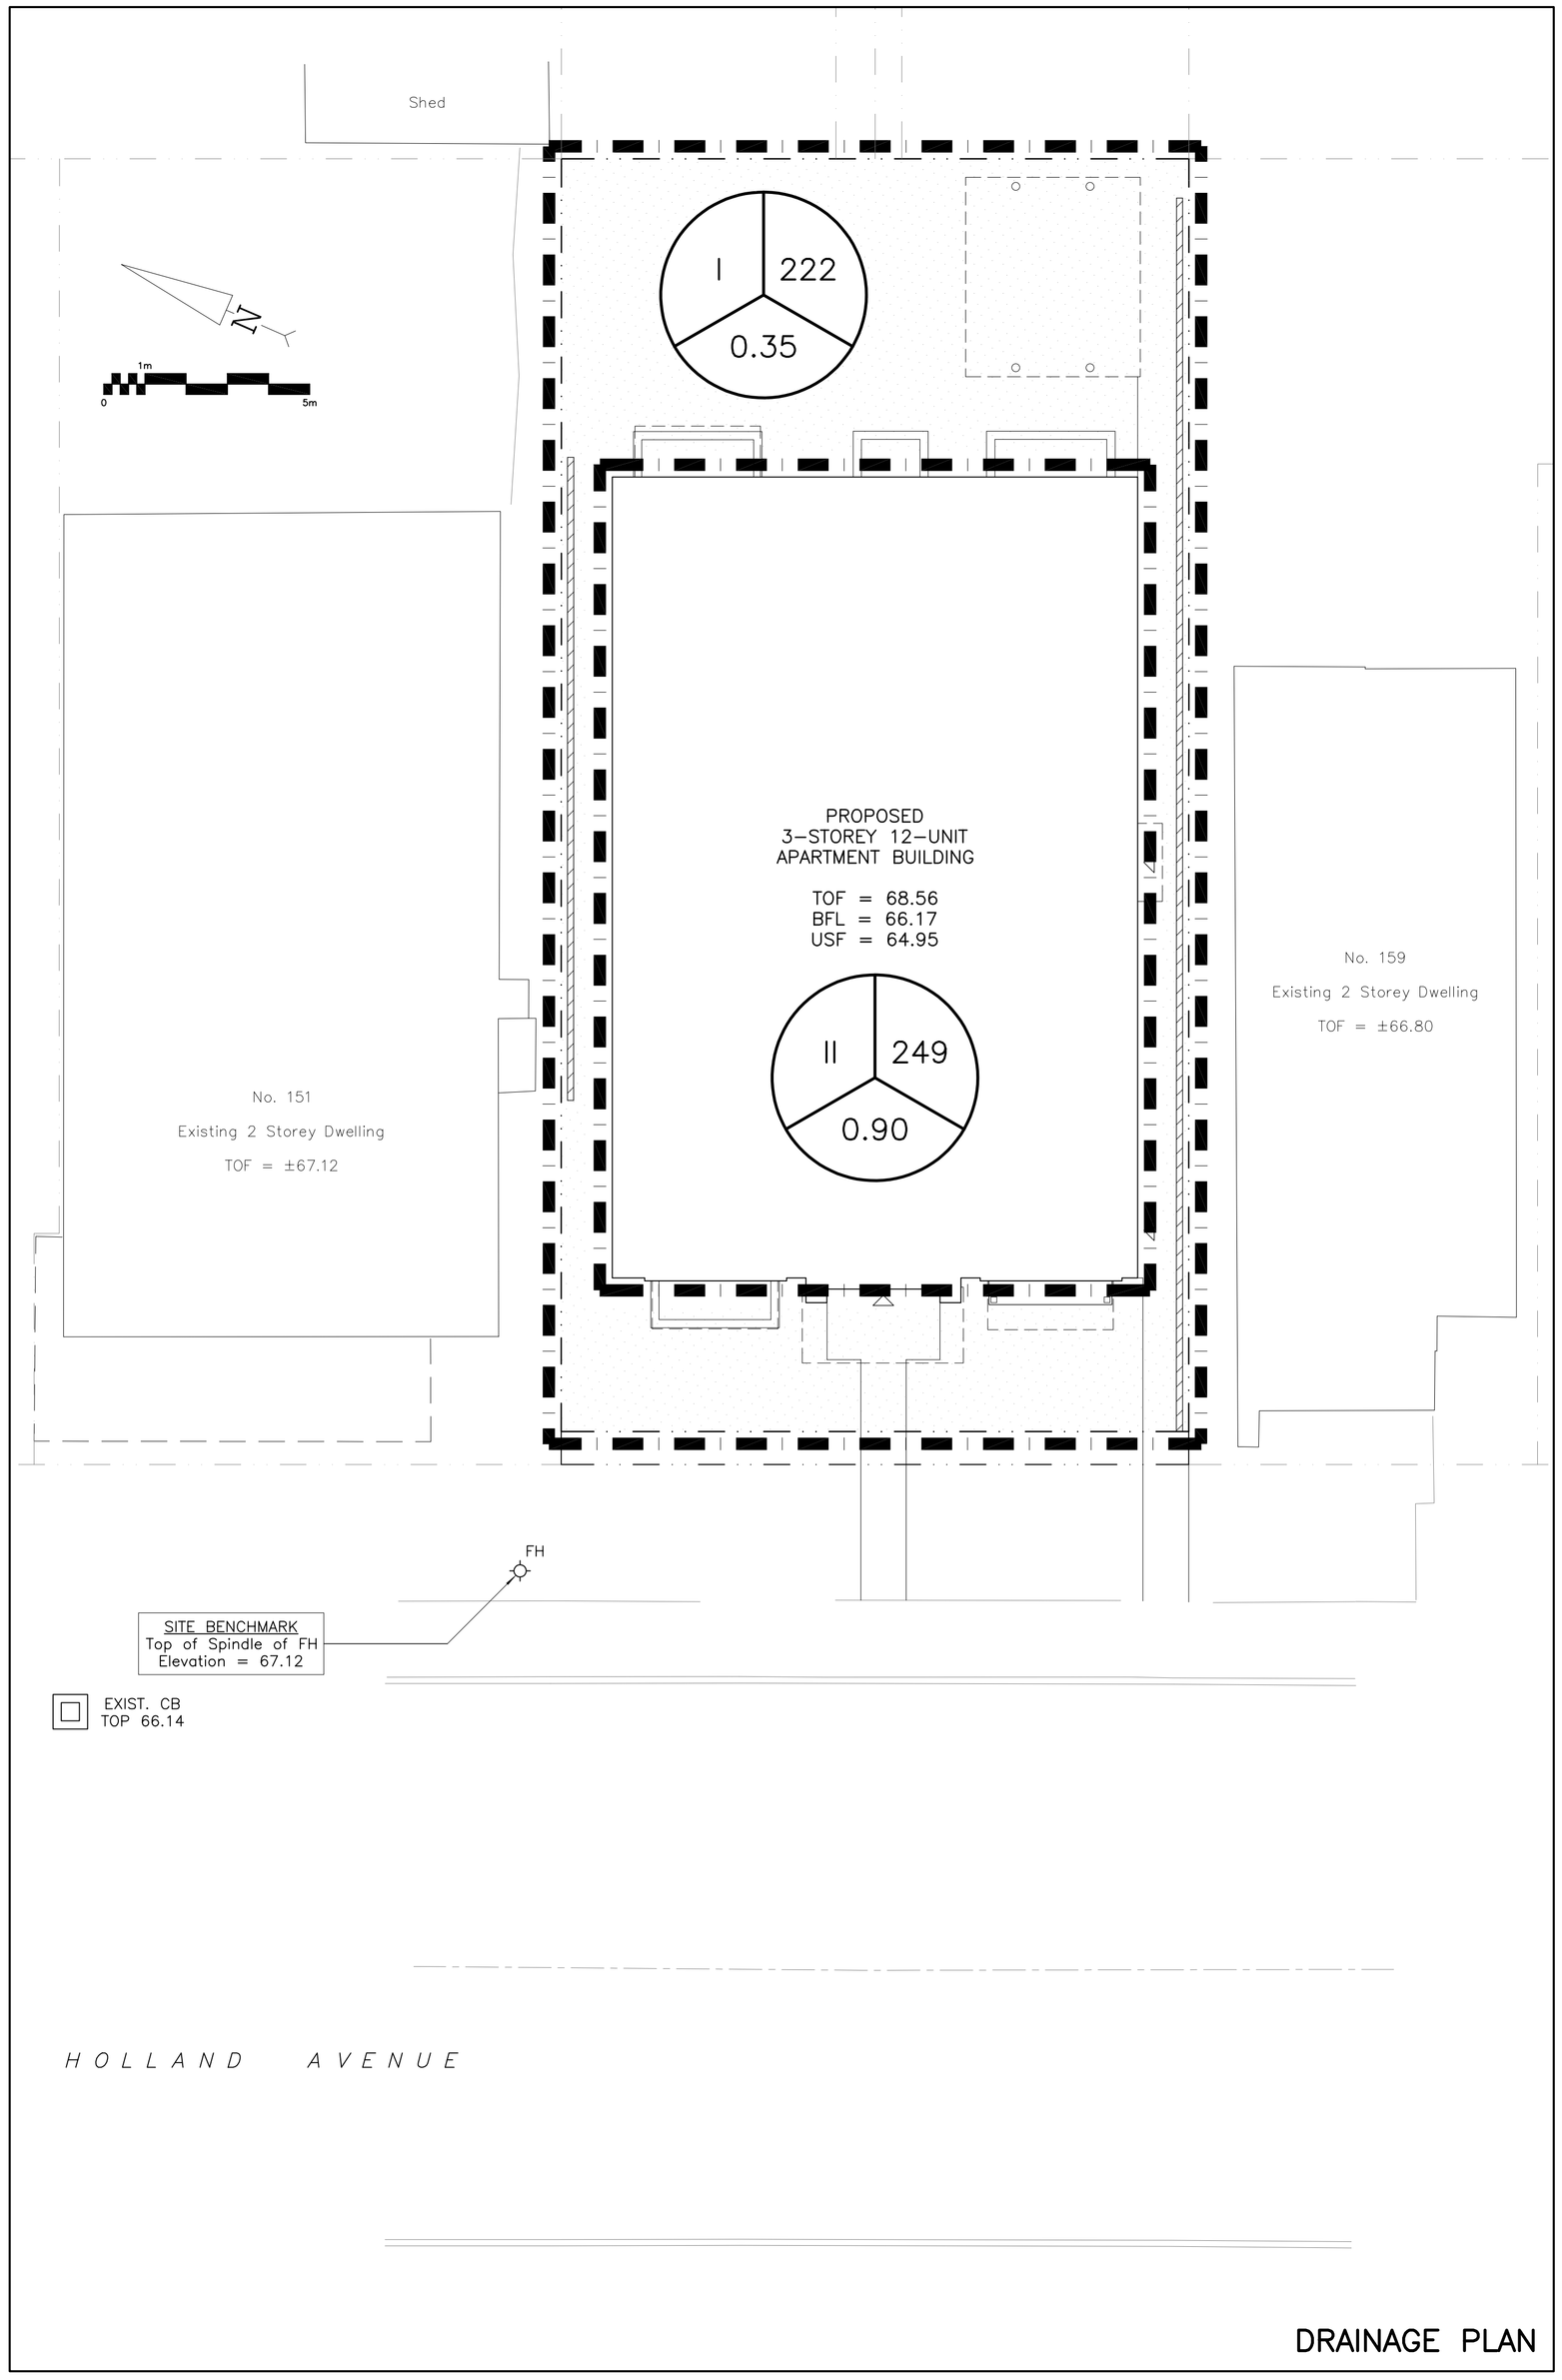

LEGEND

DRAINAGE AREA — AREA (sq.m)

I — 1234

0.56

5 YEAR RUNOFF COEFFICIENT

KEY PLAN

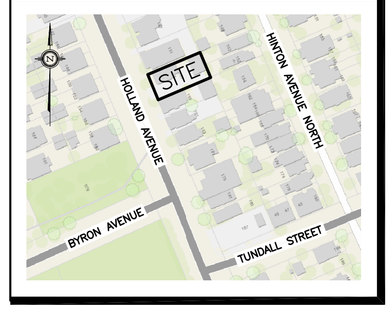

No.	DATE	REVISION
4	MAR 30-21	RE-ISSUED FOR APPROVAL
3	NOV 10-20	ISSUED FOR APPROVAL
2	OCT 22-20	ISSUED FOR COORDINATION
1	SEP 2-20	PRELIMINARY

D. B. GRAY ENGINEERING INC.
Stormwater Management - Grading & Drainage - Storm & Sanitary Sewers - Watermains
700 Long Point Circle 613-425-8044
Ottawa, Ontario d.gray@dbgrayengineering.com

Project

PROPOSED
3-STOREY 12-UNIT
APARTMENT BUILDING
157 HOLLAND AVENUE
OTTAWA, ONTARIO

Drawing Title

DRAINAGE PLAN

Engineer's Seal

LICENSED PROFESSIONAL ENGINEER
D.B. GRAY
17016502
MAR 30-21
PROVINCE OF ONTARIO

NOT VALID UNLESS SIGNED & DATED

Drawn	D.B.G
Hor. Scale	1:100
Vert. Scale	
Date	SEP 2-20
Job No.	20074

Drawing No.
C-4
of 4

D07-12-20-0154

#18313