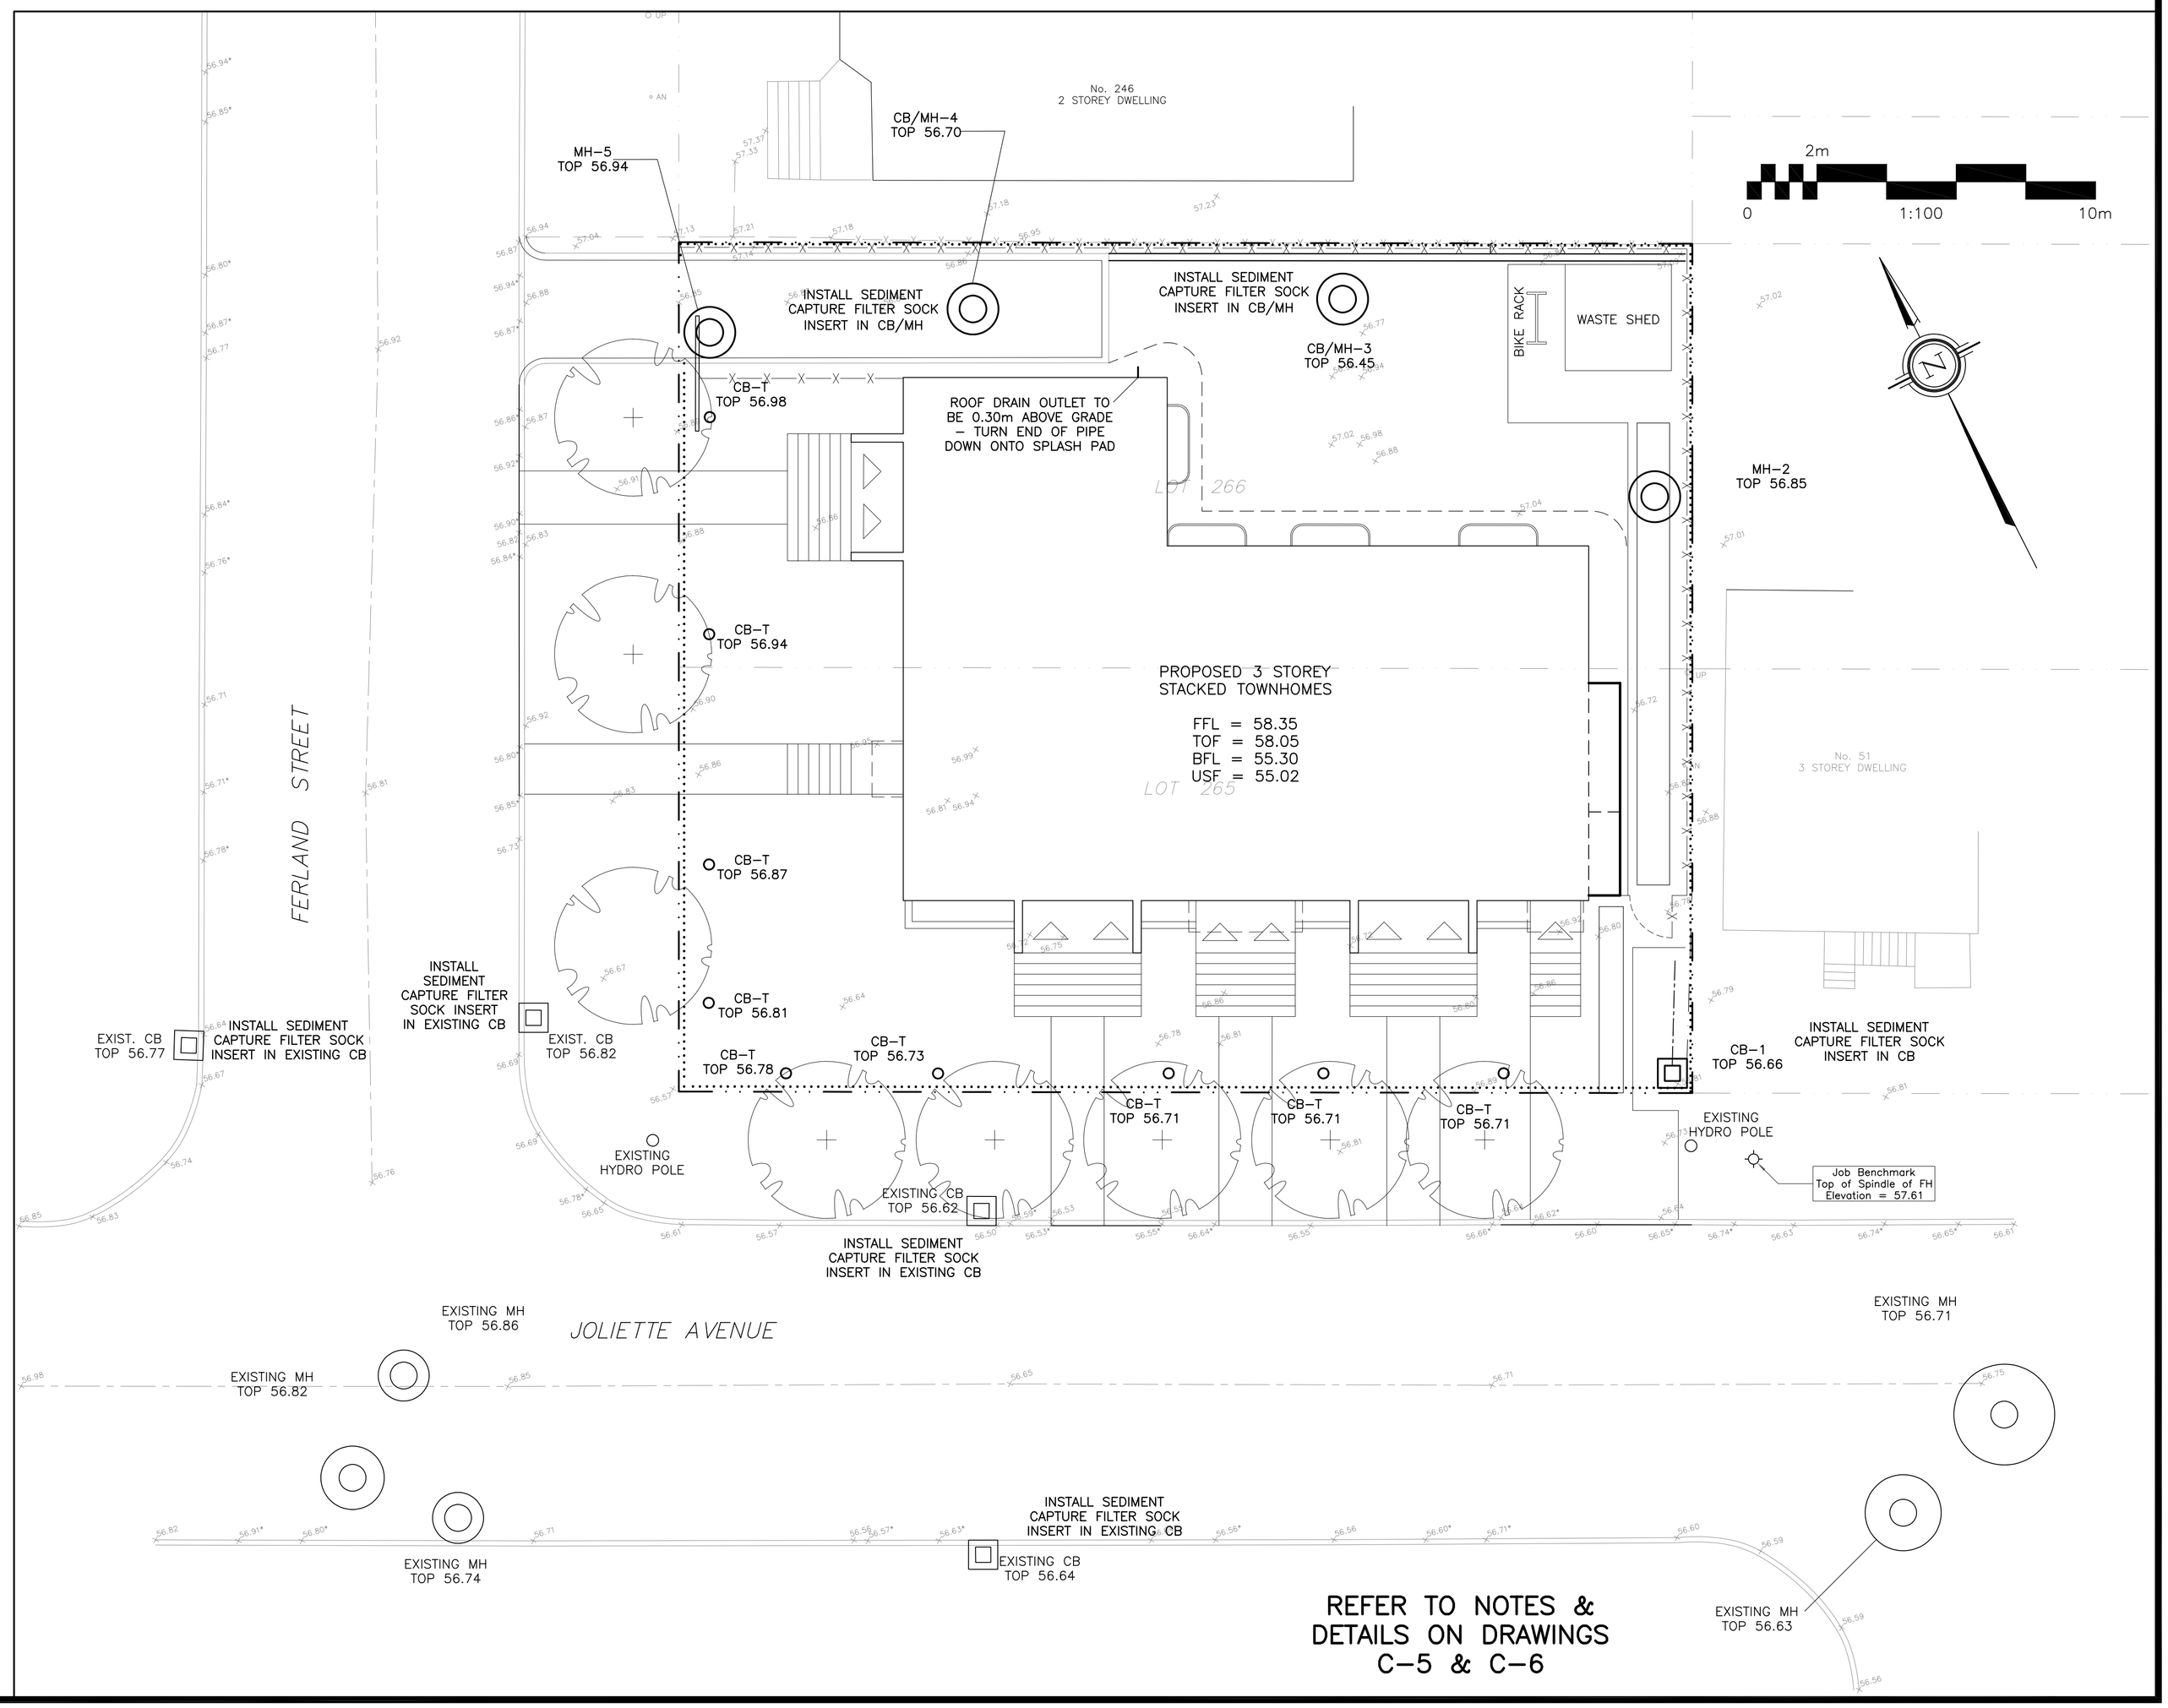


## DRAWING LEGEND

| | |
|---|---|
| CB | CATCH BASIN |
| MH | MANHOLE |
| CB/MH | CATCH BASIN/MANHOLE |
| SPL | SPRINGLINE OF PIPE |
| INV | INVERT OF PIPE |
| SAN | SANITARY SEWER |
| ST | STORM SEWER |
| WS/WM | WATER SERVICE/WATERMAIN |
| CS | CURB STOP & STANDPOST |
| VB | VALVE & VALVE BOX |
| FH | FIRE HYDRANT |
| | ROOF DRAIN |
| M | WATER METER |
| R | REMOTE WATER METER READOUT |
| x 67.89 | EXISTING GRADE ELEVATION |
| + 67.89 | PROPOSED GRADE ELEVATION |
| 2% | EXISTING SLOPE OF GRADE |
| 2% | PROPOSED SLOPE OF GRADE |
| | EMERGENCY OVERLAND FLOW |
| | CENTERLINE OF SWALE |
| | PROPERTY LINE |
| | SILT FENCE BARRIER |
| D.C | 150mm CURB/DEPRESSED CURB |
| | PAVEMENT |
| | CONCRETE |
| | INTERLOCK |
| | LANDSCAPE |
| | RIVER ROCK |
| C.R.Z | CRITICAL ROOT ZONE |
| FFL | FIRST FLOOR ELEVATION |
| TOF | TOP OF FOUNDATION |
| BFL | BASEMENT FLOOR ELEVATION |
| USF | UNDERSIDE OF FOOTING |

## KEY PLAN

| No. | DATE | REVISION |
|---|---|---|
| 3 | APR 23-21 | RE-ISSUED FOR APPROVAL |
| 2 | AUG 8-20 | ISSUED FOR APPROVAL |
| 1 | AUG 4-20 | ISSUED FOR COORDINATION |


D. B. GRAY ENGINEERING INC.
Stormwater Management - Grading & Drainage - Storm & Sanitary Sewers - Watermains
700 Long Point Circle 613-425-8044
Ottawa, Ontario d.gray@dbgrayengineering.com


Project

PROPOSED 3 STOREY
STACKED TOWNHOMES
240 FERLAND STREET

OTTAWA, ONTARIO

Drawing Title

# EROSION & SEDIMENT CONTROL PLAN

Engineer's Seal

LICENSED PROFESSIONAL ENGINEER
D.B. GRAY
17016502
APR 23-21
PROVINCE OF ONTARIO

NOT VALID UNLESS SIGNED & DATED

| | |
|---|---|
| Drawn | D.B.G. |
| Hor. Scale | 1:100 |
| Vert. Scale | |
| Date | AUG 4-20 |
| Job No. | 19073 |

Drawing No.

C-4
of 7

D07-12-20-0109

#17691