


REFER TO NOTES & DETAILS ON DRAWINGS C–4 & C–5

## DRAWING LEGEND

| | |
|---|---|
| INV | INVERT OF PIPE |
| SAN | SANITARY SEWER |
| WL | WATER LINE |
| 67.89 | EXISTING GRADE ELEVATION |
| +67.89 | PROPOSED GRADE ELEVATION |
| 2% | EXISTING SLOPE OF GRADE |
| 2% | PROPOSED SLOPE OF GRADE |
| T.O.S | TOP OF SLOPE |
| B.O.S | BOTTOM OF SLOPE |
| | CENTERLINE OF SWALE |
| | SILT BARRIER FENCE |
| | PROPERTY LINE |
| D.C | 150mm CURB/DEPRESSED CURB |
| | LIGHT–DUTY PAVEMENT |
| | HEAVY–DUTY PAVEMENT |
| | CONCRETE |
| | LANDSCAPE |
| C.R.Z | CRITICAL ROOT ZONE |
| FFL | FIRST FLOOR ELEVATION |
| USF | UNDERSIDE OF FOOTING |

KEY PLAN

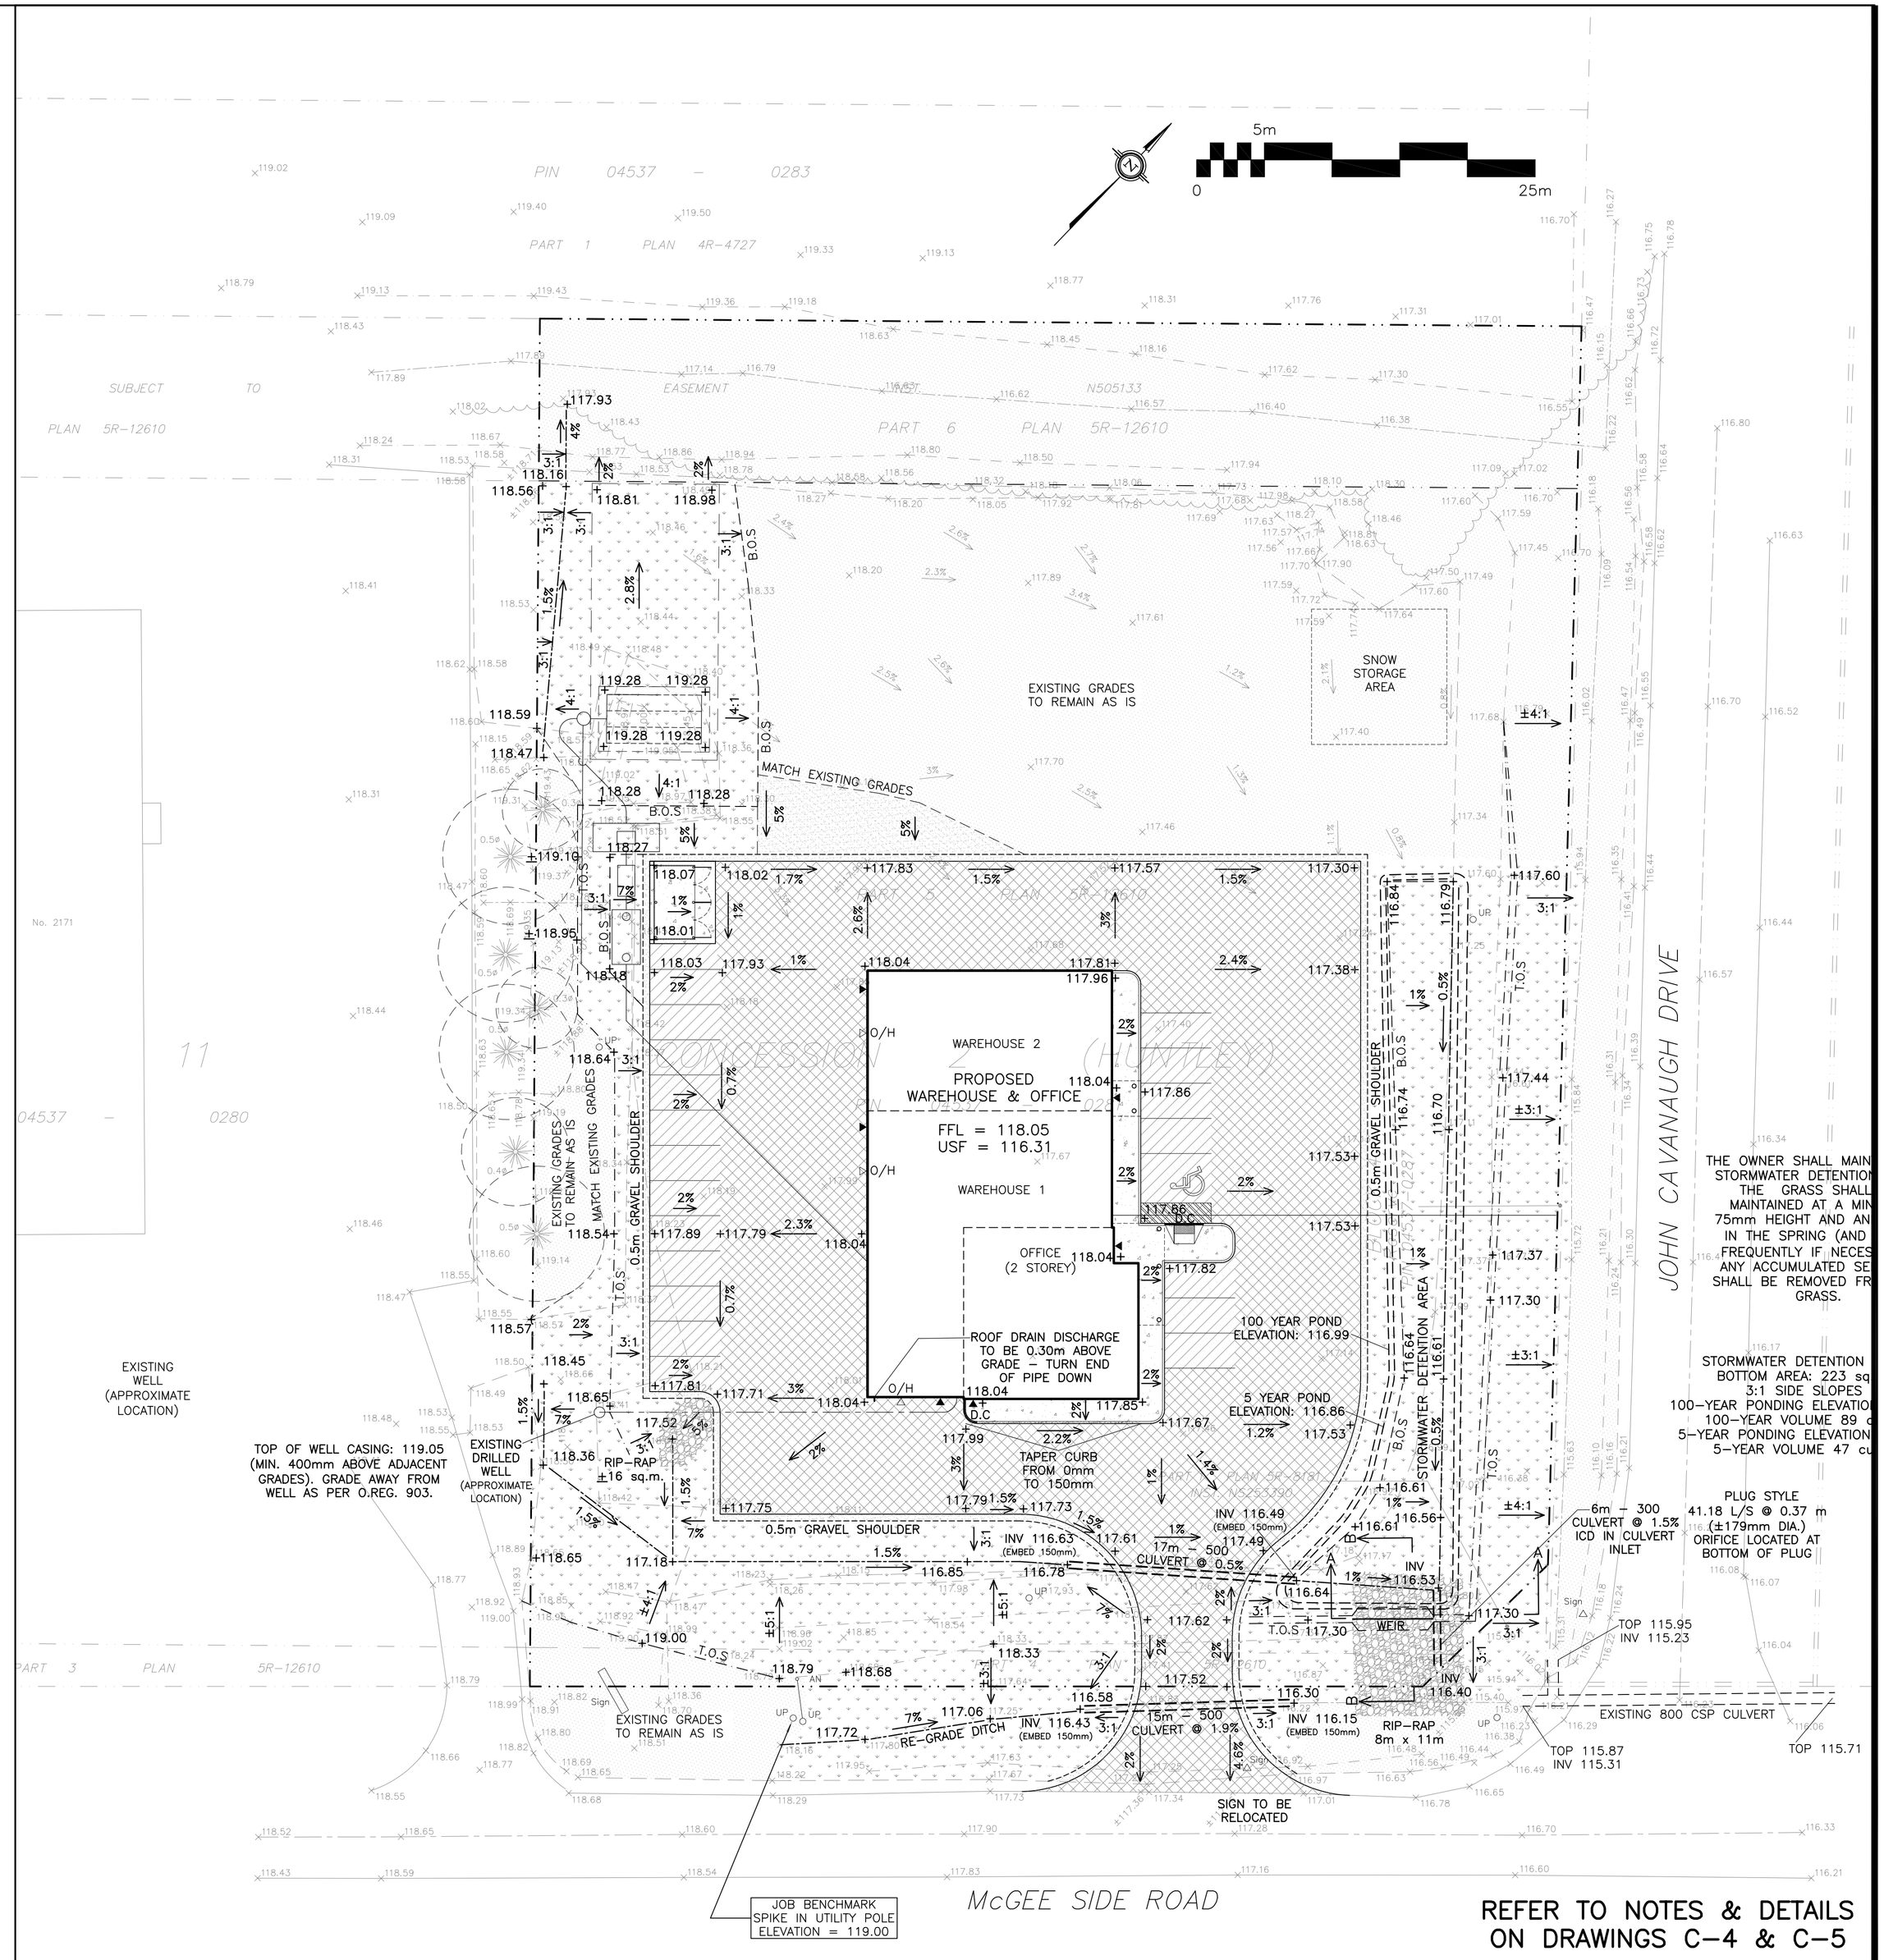


| No. | DATE | REVISION |
|---|---|---|
| 4 | JUN 14–21 | RE–ISSUED FOR APPROVAL |
| 3 | APR 22–21 | ISSUED FOR BUILDING PERMIT |
| 2 | MAR 12–21 | ISSUED FOR APPROVAL |
| 1 | JAN 27–21 | ISSUED FOR REVIEW & COORDINATION |


D. B. GRAY ENGINEERING INC.
Stormwater Management - Grading & Drainage - Storm & Sanitary Sewers - Watermains
700 Long Point Circle 613-425-8044
Ottawa, Ontario d.gray@dbgrayengineering.com


Project

CLS ROOFING LTD
OFFICE & WAREHOUSE
2167 McGEE SIDE ROAD
OTTAWA, ONTARIO

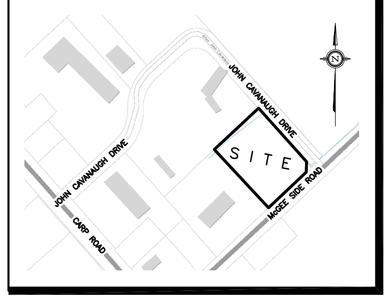Drawing Title

GRADING PLAN

Engineer's Seal

LICENSED PROFESSIONAL ENGINEER
D.B. GRAY
17016502
JUN 14–21
PROVINCE OF ONTARIO
NOT VALID UNLESS SIGNED & DATED

| | |
|---|---|
| Drawn | D.B.G |
| Hor. Scale | 1:250 |
| Vert. Scale | |
| Date | NOV 18–20 |
| Job No. | 20086 |

Drawing No.
C–2
of 6

D07–12–21–0027

#18432