NOTE 1
NON–WOVEN FILTER FABRIC
ACCEPTABLE MATERIALS:
.1 NONWOVEN POLYPROPYLENE GEOTEXTILE FABRIC.
.2 TERAFIX 200R OR EQUIVALENT
.3 TREVIRA TYPE 1114 PLASTIC FILTER CLOTH OR EQUIVALENT.

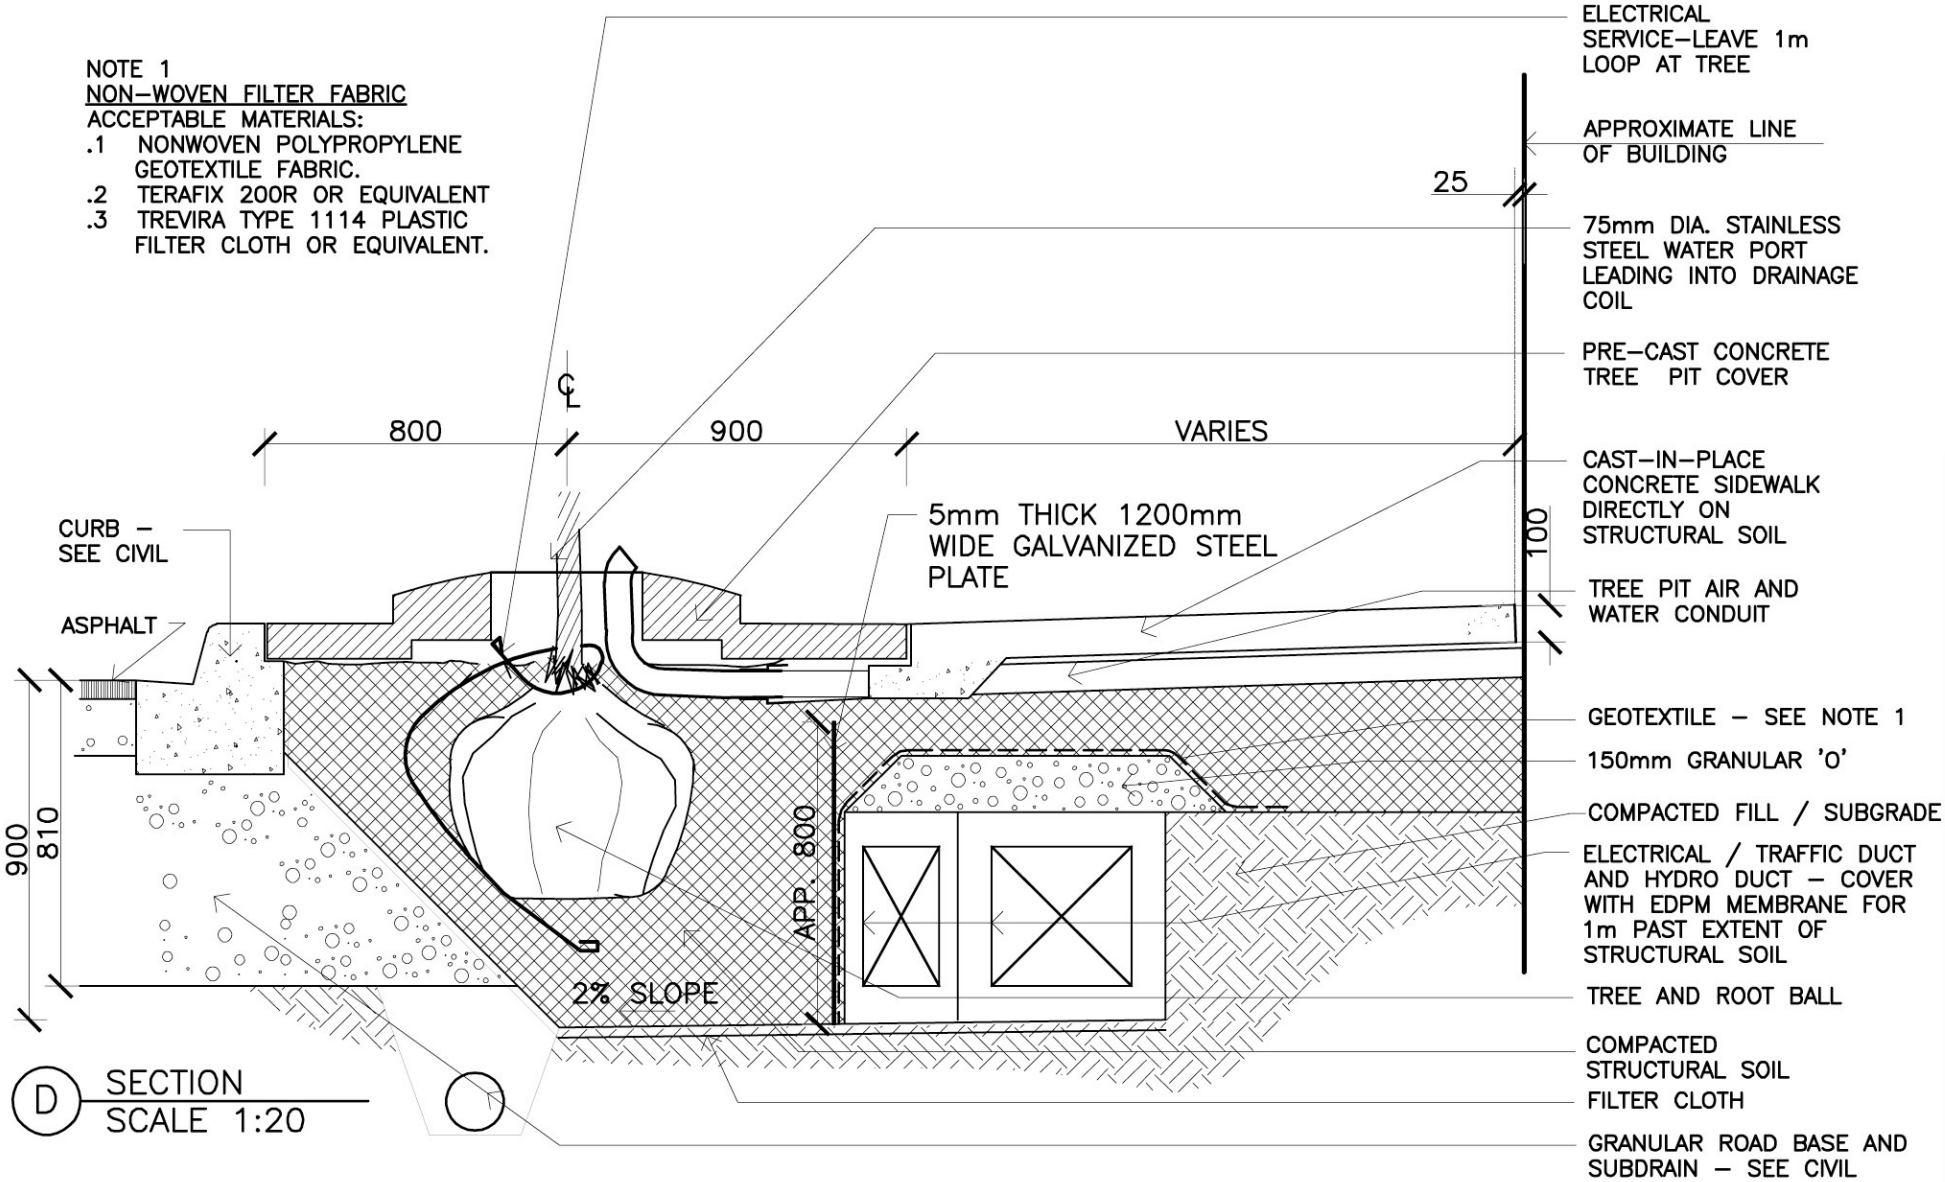

D SECTION
SCALE 1:20

CORUSH SUNDERLAND WRIGHT
Landscape Architecture
Urban Design
Site Planning
Recreation and Park Planning
Project Management
Suite 200, 1960 Scott Street, Ottawa, Ontario, Canada K1Z 8L8
Tel: (613) 729–4536 Fax: (613) 729–3018

Job Title:

BANK STREET REHABILITATION
FROM LAURIER AVENUE WEST TO SOMERSET

Drawing Description:

PROPOSED PLANTING DETAIL - SECTION
AT HYDRO DUCT LOCATIONS

Contract Number: ISB07-5187	
Date: 27 June 08	Scale: 1:20
Drawn by: J.A.	Revision: 1
Seet Number: 1 of 1	