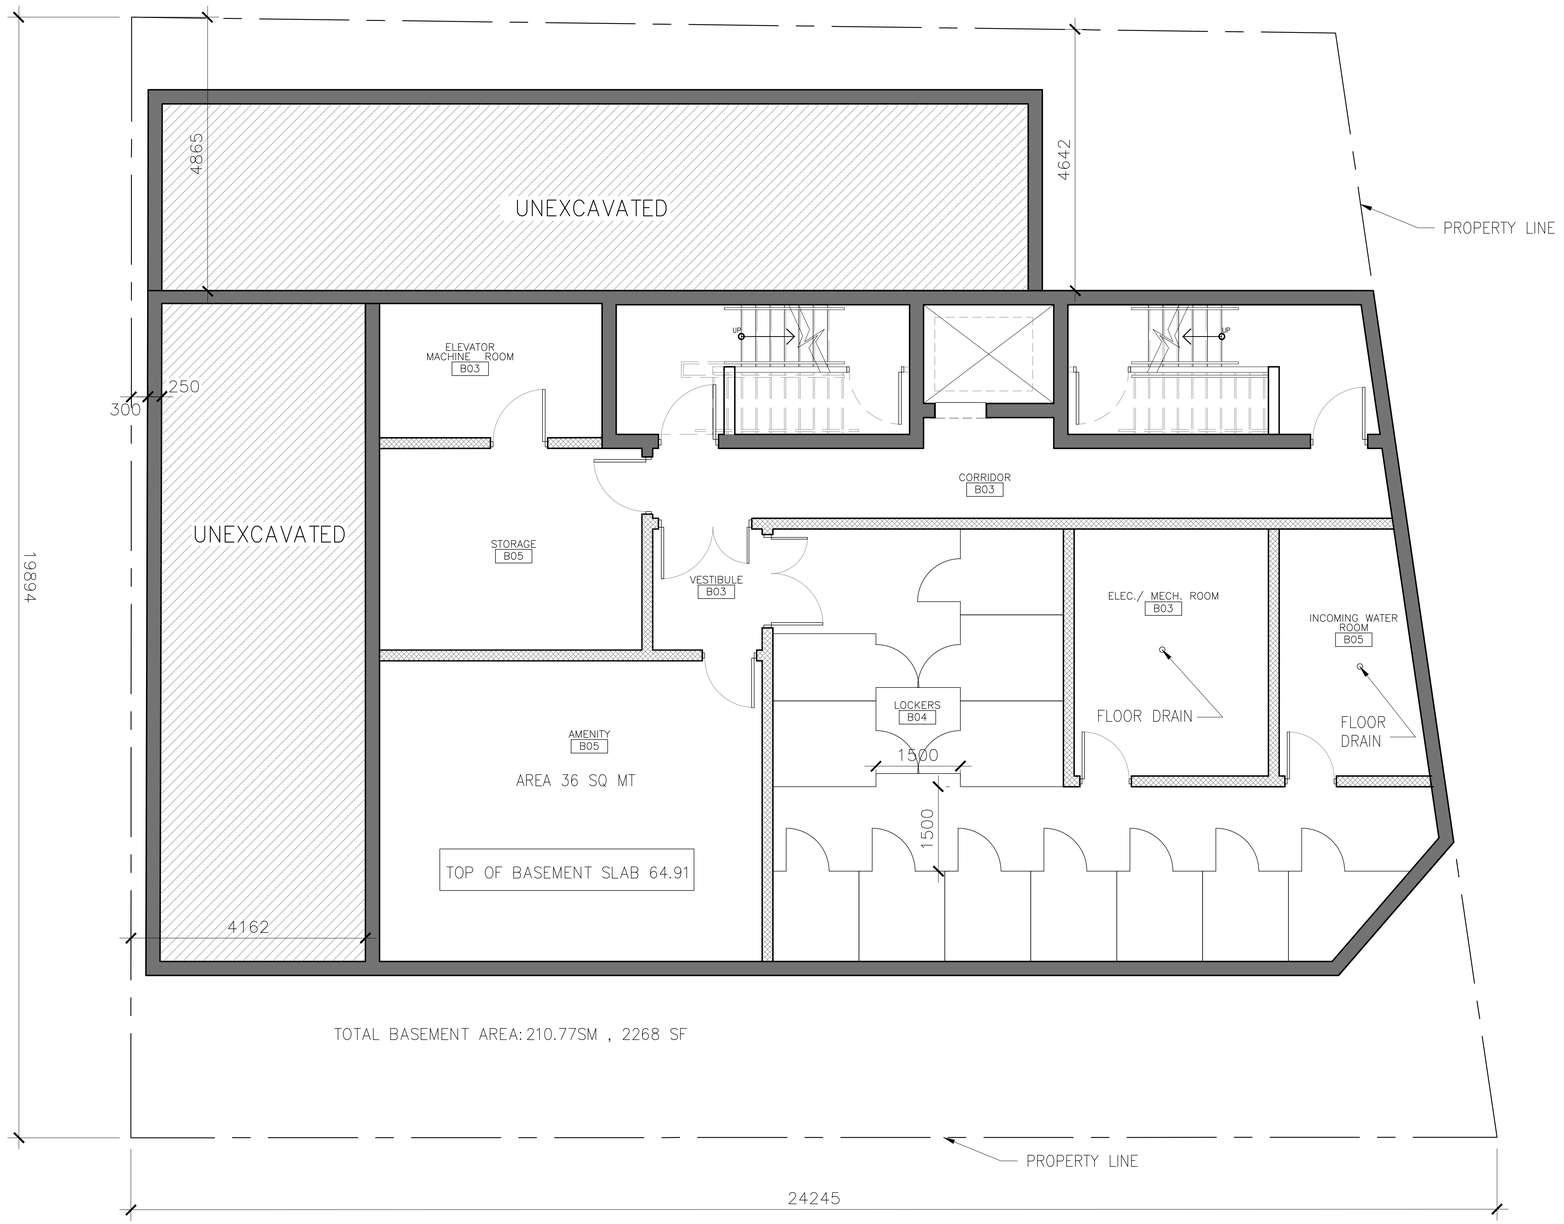

1 BASEMENT PLAN
A1.0 SCALE 1:50

No.	DESCRIPTION	DATE	CHD
1	ISSUED FOR REVIEW	21MAR17	VCP
	REVISION DESCRIPTION	DDMTHYY	??

REVISIONS

CONTRACTOR SHALL CHECK AND VERIFY ALL DIMENSIONS AND REPORT ANY OMMISSIONS OR DISCREPANCIES TO THE ARCHITECT BEFORE PROCEEDING WITH THE WORK.

DO NOT SCALE THE DRAWINGS

THIS DRAWING SHALL NOT BE USED FOR CONSTRUCTION PURPOSES UNTIL SIGNED BY THE ARCHITECT.

DATE –

NORTH

DRAWN B.R.

DATE 2016-11-07

CHECKED V.P.C

DATE PRINTED 2017-03-06

VINCENT P. COLIZZA ARCHITECT INCORPORATED

MIXED USE DEVELOPMENT
667 BANK STREET
OTTAWA, ON

DWG. TITLE

BASEMENT PLAN

SCALE 1:50

PROJ. NO. 1414

DWG. NO. A1.0