1 "FRONT" (WEST) **ELEVATION**
SCALE: 3/16" = 1'-0"

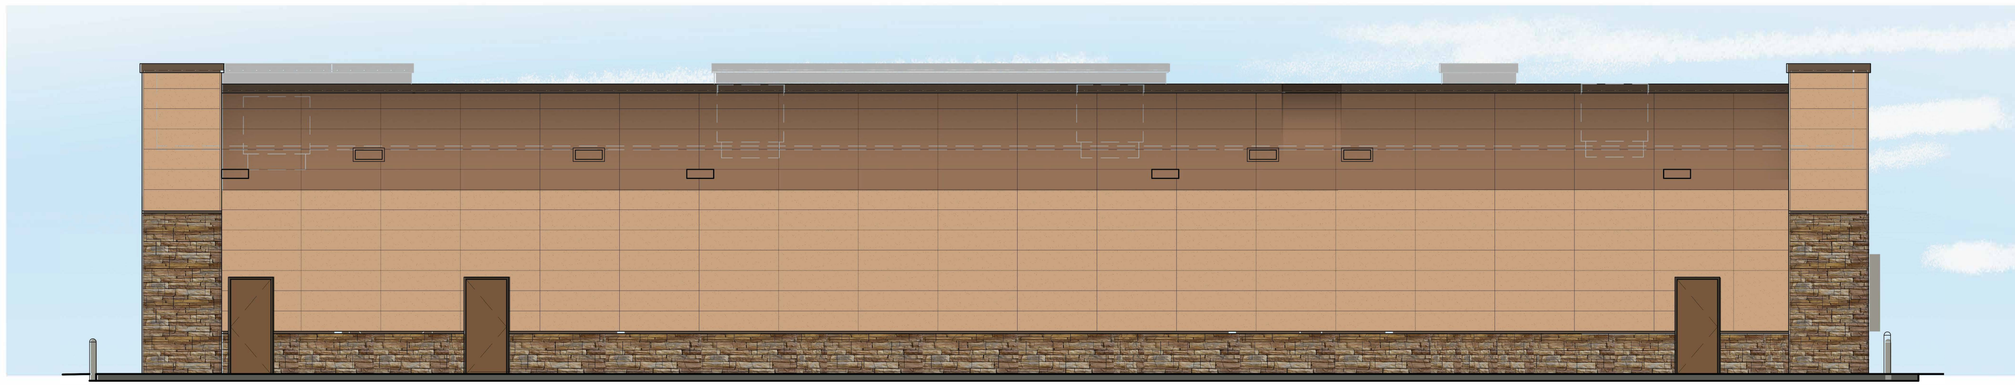

2 "BACK" (EAST) **ELEVATION**
SCALE: 3/16" = 1'-0"

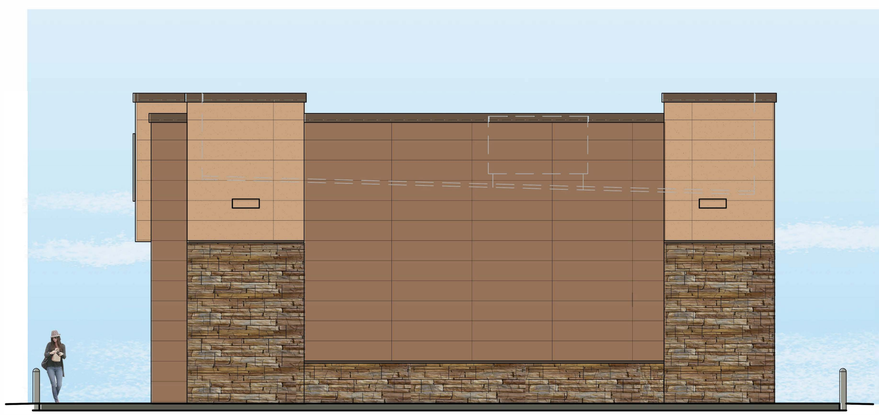

3 "SIDE" (SOUTH) **ELEVATION**
SCALE: 3/16" = 1'-0"

4 "SIDE" (NORTH) **ELEVATION**
SCALE: 3/16" = 1'-0"

wood.

Unless otherwise agreed in a written contract between Wood and its client, this document (I) contains information, data and design that is confidential and may not be copied or disclosed; and (II) may be used by the client only in the context and for the express purpose for which it was intended. Any use of, or reliance on, this document by any third party is that party's sole risk.

COPYRIGHT NOTICE
This drawing is the property of the above referenced Professional and is not to be used for any purpose other than the specific project and site named herein, and cannot be reproduced in any manner without the express written permission from the Professional

09/24/21 ISSUED FOR SPA

PROFESSIONAL SEAL

FOR REVIEW
NOT FOR CONSTRUCTION

PROFESSIONAL IN CHARGE
S. CHERIAN
PROJECT MANAGER
S. LAWRENCE
QUALITY CONTROL
O. KARIMZODA
DRAWN BY
O. KARIMZODA

PROJECT NAME
CIRCLE K STORES INC. R&R No. 52287
NEPEAN
ONTARIO

1545 WOODROFFE AVENUE
NEPEAN, ON, CANADA
K2G 1W2

CIRCLE K STORES INC.

PROJECT NUMBER
BE20207036

SHEET TITLE
ARCHITECTURAL C-STORE AND FIRE & FLOWER COULOUR ELEVATIONS

SHEET NUMBER
A2.1-A

D07-12-21-0056

DWG # 17094

Drawing Name: C:\Users\omarke.rasc-mck\Jan-work\Jan22WORK\A21_LOCALIR ELEVATIONS_C-STORE_SPA.dwg Last Modified: Apr 27, 2021 - 12:17pm Plotted on: Sep 20, 2021 - 4:52pm by omarkarimzoda