


KEY MAP
SCALE: N.T.S.

## REMOVALS

- ASPHALT REMOVAL (ROAD, DRIVEWAYS, PARKING AREAS)
- INTERLOCK PAVER REMOVAL
- CONCRETE SIDEWALK REMOVAL
- REMOVE EXISTING CONCRETE CURB
- REMOVE EXISTING TREE
- CAP

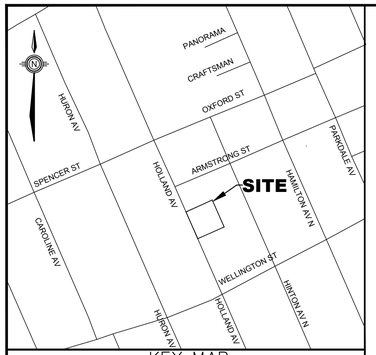


CONTRACT DRAWINGS:
Contractor must verify all dimensions and be responsible for same. Any discrepancies must be reported to the Engineer before commencing work. Drawings are not to be scaled. Drawings may not be used for any purpose other than that stipulated in the contract agreement between the owner/client and the Engineer without the express written consent of Ainley Graham & Associates Limited. Use of these drawings by any party for any other purpose is subject to the following caution.

CAUTION: The information contained in this drawing is solely for the intended recipient. Any copying, distribution or use by others without the express written consent of Ainley Graham & Associated Limited is prohibited. The recipient is responsible for confirming the accuracy and completeness of the information with the originator. The recipient assumes all risks and liabilities associated with the use of the drawings. The recipient will save and hold harmless Ainley Graham & Associates Limited for any claims whatsoever associated with or related to the use of the drawings. The recipient will not reuse any portion of the drawings for any future project without the express written permission of Ainley Graham & Associates Limited.

| NO. | REVISIONS | DATE | INITIAL |
|---|---|---|---|
| 3 | REVISED PER NEW SITE PLAN | SEPT 20/21 | JX |
| 2 | REVISED PER NEW SITE PLAN | APR 21/21 | JX |
| 1 | ISSUED FOR REVIEW/COORDINATION | APR 08/21 | JX |

Not Valid Unless Signed And Dated

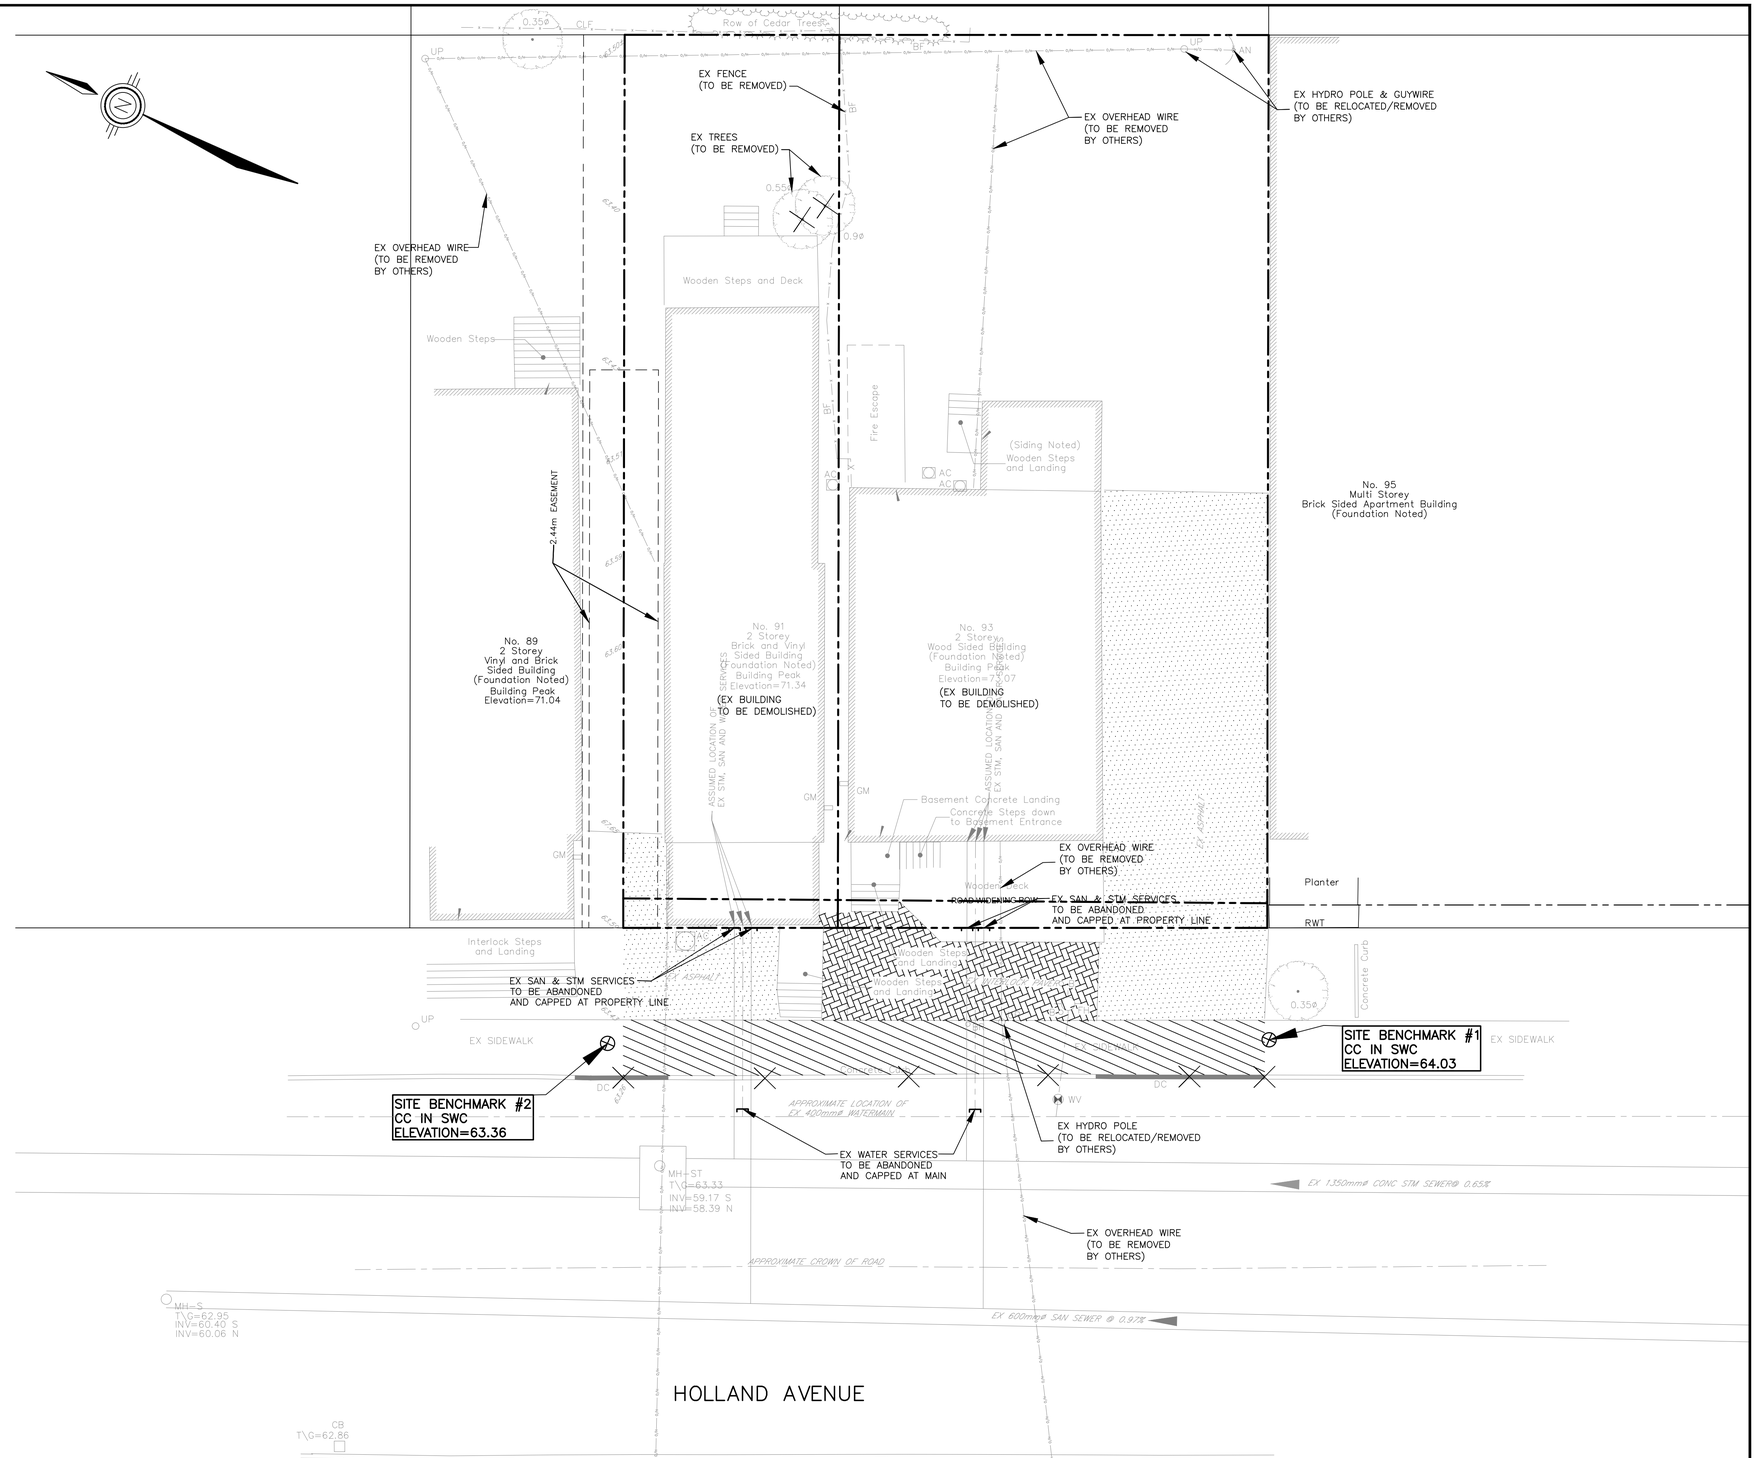SCALE: 1 : 100
DESIGN: JX
DRAWN: MH
CHECKED: GSC/JX
DATE: MARCH 2021

NINE–STOREY RESIDENTIAL BUILDING
91–93 HOLLAND AVENUE
CITY OF OTTAWA

EXISTING CONDITIONS/REMOVALS PLAN

Ainley GROUP
CONSULTING ENGINEERS PLANNERS

CONTRACT No. 21007 | 001–21007–REM1

Sep 20, 2021 I:\DRAWINGS\21007-1 91-93 Holland Ave\Design\001-21007-REM1.dwg