CONTRACTOR MUST CHECK & VERIFY ALL DIMENSIONS ON THE JOB.

DO NOT SCALE DRAWINGS.

ALL DRAWINGS, SPECIFICATIONS AND RELATED DOCUMENTS ARE THE COPYRIGHT PROPERTY OF THE ARCHITECT AND MUST BE RETURNED UPON REQUEST. REPRODUCTION OF DRAWINGS, SPECIFICATIONS AND RELATED DOCUMENTS IN PART OR IN WHOLE IS FORBIDDEN WITHOUT THE WRITTEN PERMISSION OF THE ARCHITECT.

THIS DRAWING IS NOT TO BE USED FOR CONSTRUCTION UNTIL SIGNED BY THE ARCHITECT.

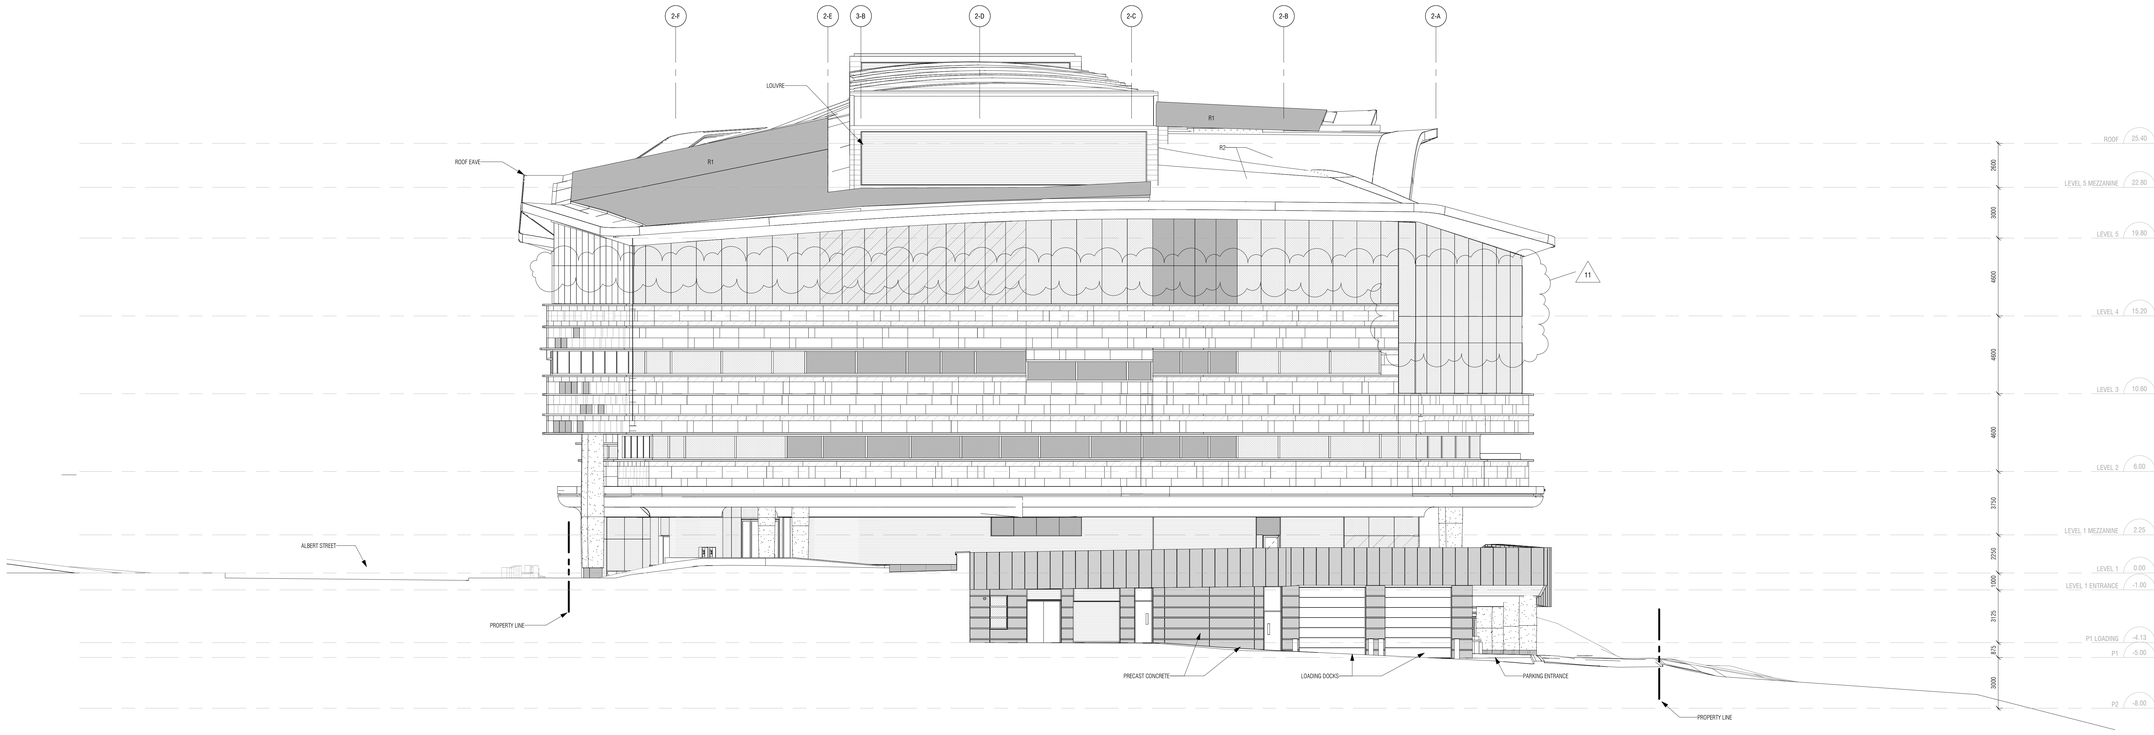

NOTE: ELEVATIONS ARE FOR REFERENCE OF OVERALL DESIGN. REFER TO A330 SERIES of UNFOLDED ELEVATIONS FOR DIMENSIONAL INFORMATION.

11

1 A300 **OVERALL ELEVATION - PROJECT EAST**
1 : 125

DOUGLAS JAMES, MCIP, RPP
MANAGER, DEVELOPMENT REVIEW - CENTRAL
PLANNING, INFRASTRUCTURE & ECONOMIC
DEVELOPMENT DEPARTMENT, CITY OF OTTAWA

APPROVED
By Douglas James at 11:40 am, Oct 28, 2021

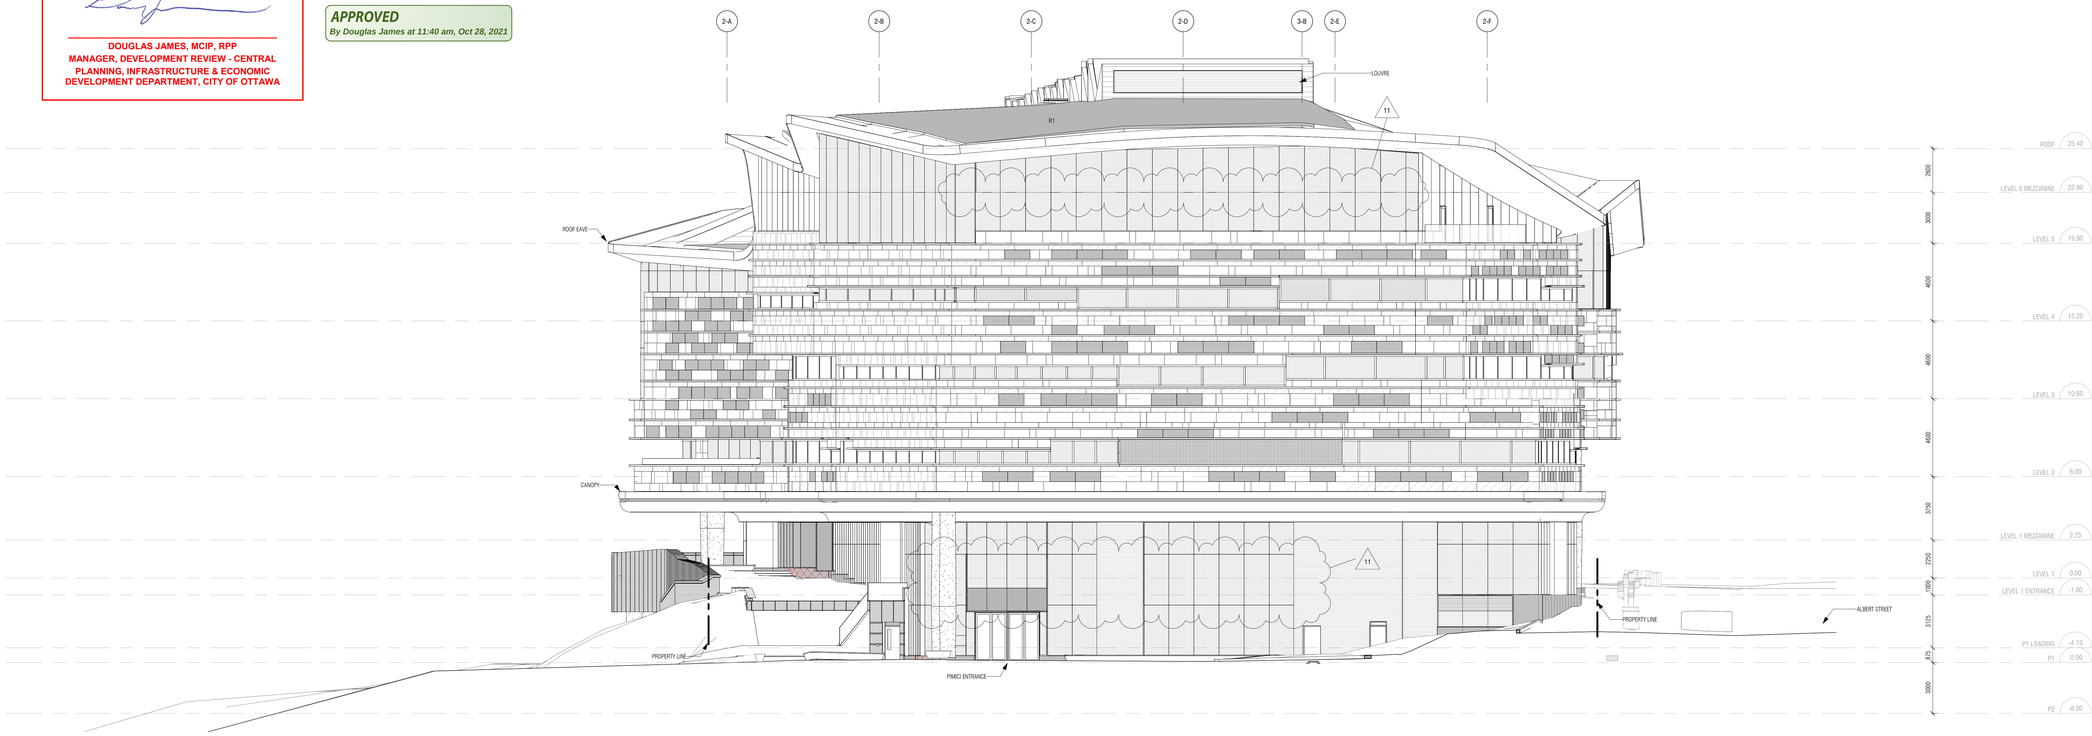

NOTE: ELEVATIONS ARE FOR REFERENCE OF OVERALL DESIGN. REFER TO A330 SERIES of UNFOLDED ELEVATIONS FOR DIMENSIONAL INFORMATION.

11

2 A300 **OVERALL ELEVATION - PROJECT WEST**
1 : 125

BIM 360://1855-OPL-LAC-RCH/1855-ARCH-DSA-Building-R20.rvt
2021-07-27 3:05:29 PM

ISSUED

No.	Date	Description
0	2020-05-28	ISSUED FOR CD 30%
1	2020-09-29	ISSUED FOR CD 60%
2	2020-10-13	ISSUED FOR CD 60% (ADDENDUM 2)
3	2020-11-23	ISSUED FOR SPC RESPONSE
4	2021-01-18	ISSUED FOR CD 90%
5	2021-02-26	ISSUED FOR COORDINATION
6	2021-03-19	ISSUED FOR REVIEW
7	2021-03-23	ISSUED FOR BUILDING PERMIT
8	2021-04-09	ISSUED FOR CONSULTANT COORDINATION
9	2021-05-11	ISSUED FOR TENDER
10	2021-05-11	ISSUED FOR BUILDING PERMIT UPDATE
11	2021-07-28	ISSUED FOR ADDENDUM NO.14

LEGEND - UNFOLDED ELEVATIONS

- HATCH INDICATES BIRDSAFE GLASS REFER TO A058 FOR CONFIGURATION
- SHADED PATTERN INDICATES SPANDREL OR ACID ETCH (GLASS TYPE WITH 'P' SUFFIX) GLASS REFER TO TA45 AND A052 FOR GLASS BUILD-UP
- HATCH INDICATES CURVED STONE PANELS
- HATCH INDICATES STN-11B COURSE
- HATCH INDICATES ALUMINUM FIN (FN-1 or FN-2)
- FOLD LINE (APPLICABLE TO A330 SERIES)
- FIRE BLOCKING (APPLICABLE TO A330 SERIES)
- JUNCTION BOX- REFER TO ELECT. DRAWINGS FOR QUANTITY AND LAYOUT (APPLICABLE TO A330 SERIES)
- HB — HOSE BIB (REFER TO MECH. DRAWINGS) (APPLICABLE TO A330 SERIES)
- GP — POWER OUTLET REFER TO ELECT. DRAWINGS (APPLICABLE TO A330 SERIES)

GENERAL NOTES:
1. FOR HORTIZONTAL SPACING REFER TO PARTIALS PLANS.

2. ALL EXTERIOR GLASS HAS BIRDSAFE GLASS FRITT U.N.O.

3.SITE MEASURE ALL SLOPING CURTAIN WALL FRAMING.

Diamond Schmitt Architects
KWC Architects Inc.
Architects in Joint Venture for the DPL/LAC Joint Facility
384 Adelaide Street West, Suite 100, Toronto, Canada M5V1R7
Tel: 416 862 8800 Fax: 416 862 5508 info@dsai.ca www.dsai.ca

OTTAWA PUBLIC LIBRARY - LIBRARY AND ARCHIVES CANADA JOINT FACILITY

555 Albert St, Ottawa, ON, K1R 7X3

OVERALL ELEVATIONS - PROJECT EAST & WEST

Scale: As indicated
Project No: 1855
Date:

A300