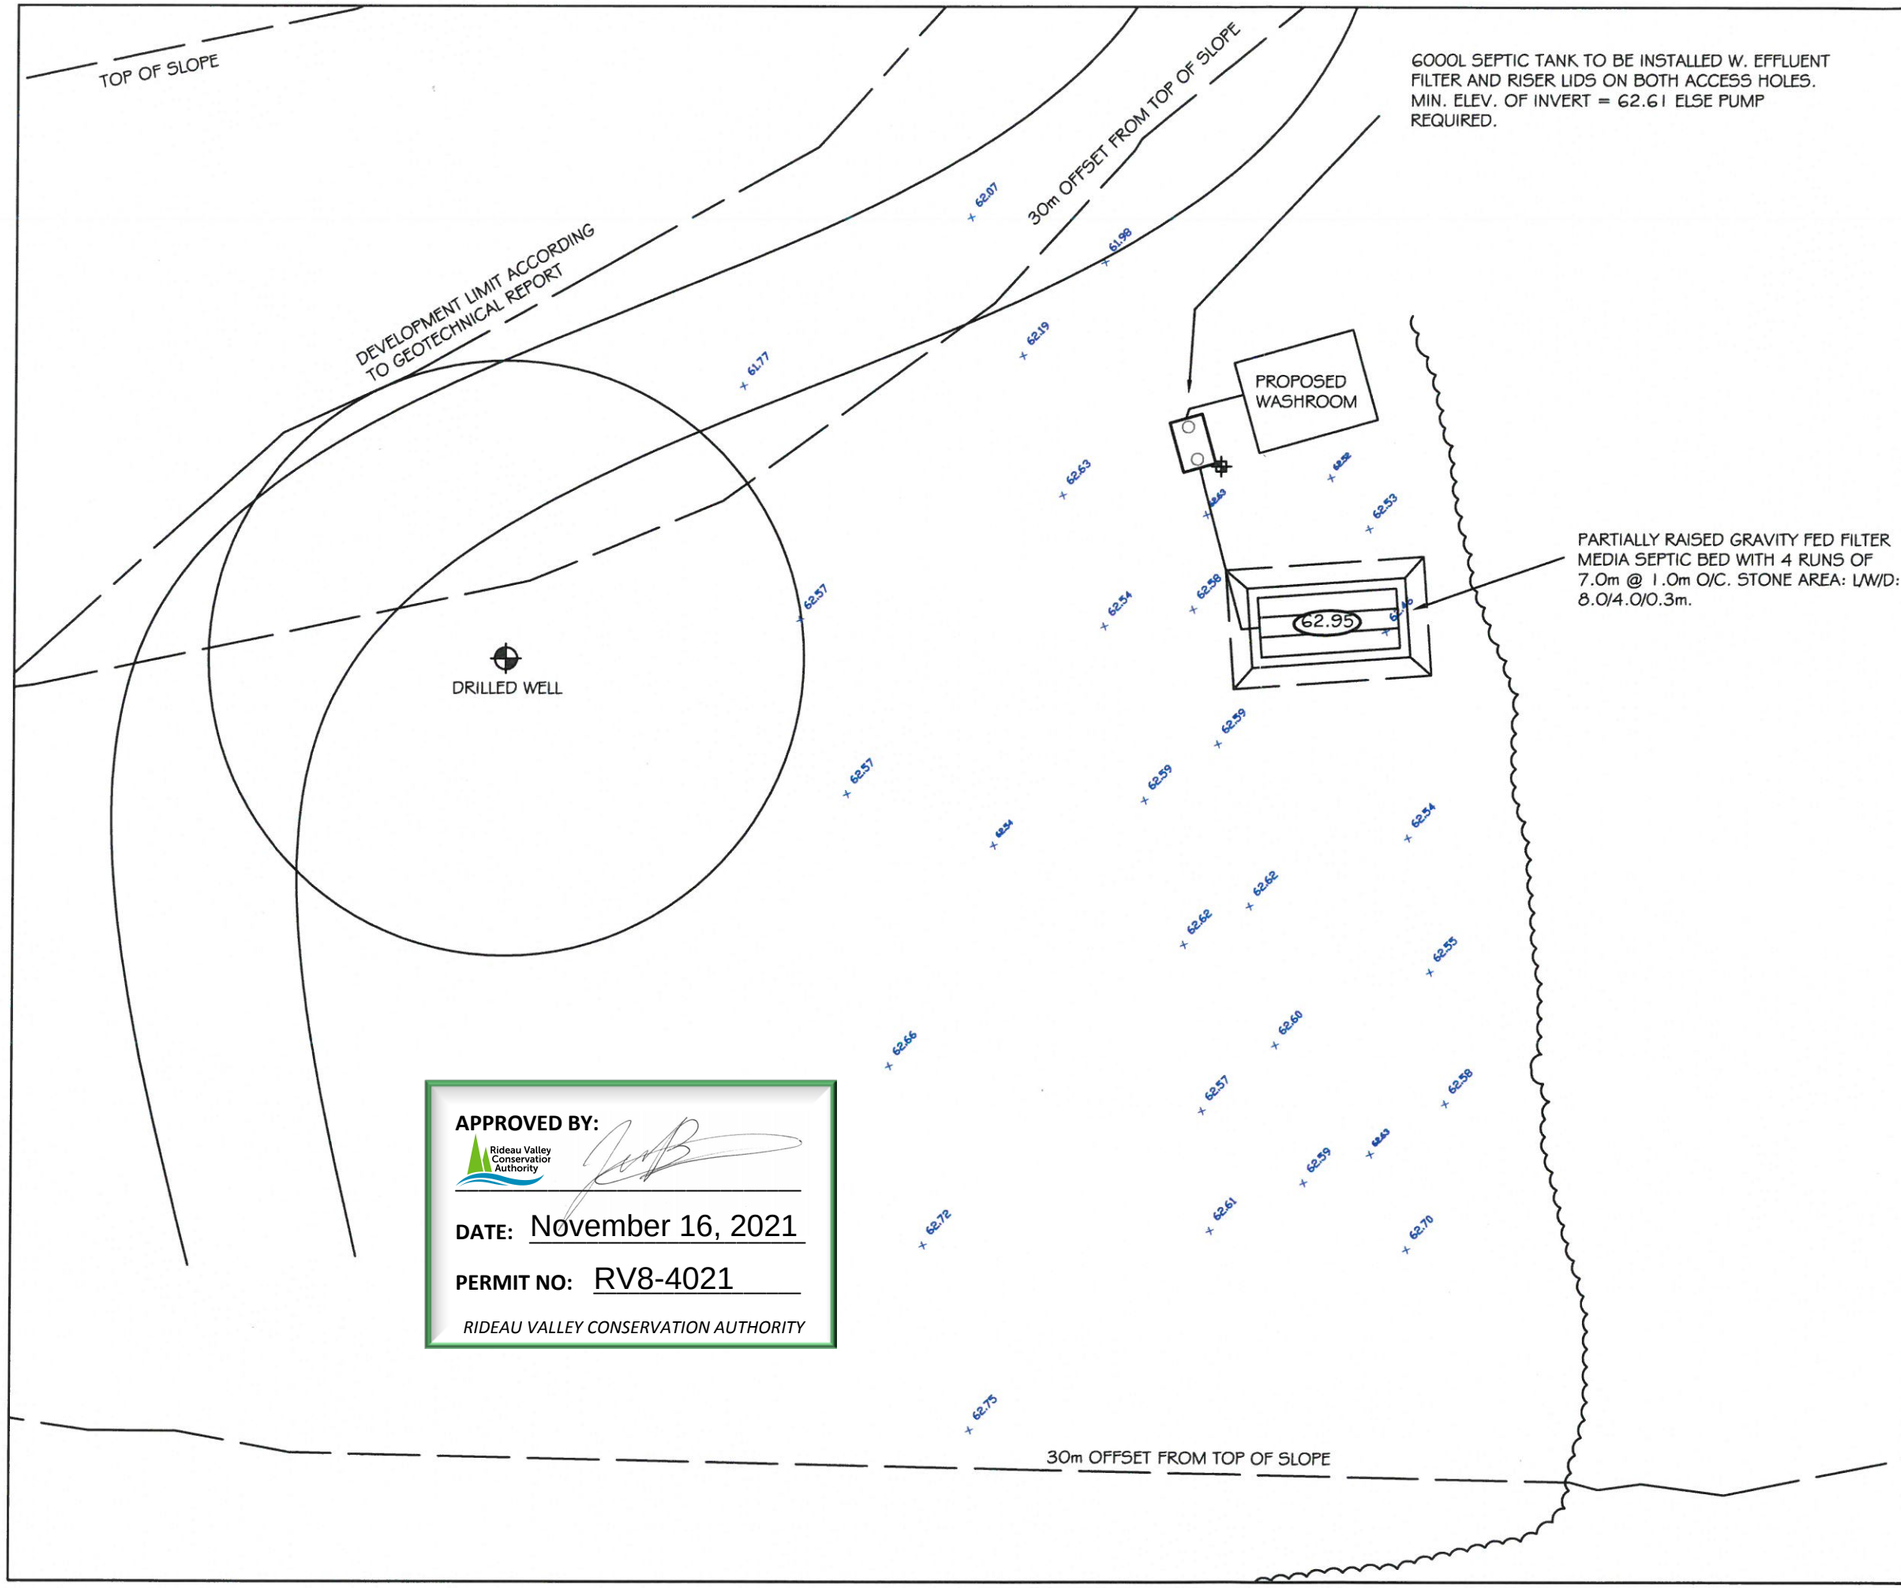

APPROVED BY:
Rideau Valley Conservation Authority
DATE: November 16, 2021
PERMIT NO: RV8-4021
RIDEAU VALLEY CONSERVATION AUTHORITY

NOTES:

1. ALL TREATMENT UNITS AND LEACHING BED ARE TO BE INSTALLED IN ACCORDANCE WITH MINIMUM OBC CLEARANCE DISTANCES. ANY OMISSIONS OR INACCURACIES SHALL BE BROUGHT TO THE ATTENTION OF GVE AND OSSO.

2. CARE IS TO BE EXERCISED DURING CONSTRUCTION ACTIVITIES NEAR OVERHEAD HYDRO WIRES.

3. EXISTING ELEVATIONS ARE APPROXIMATE. CONTRACTOR MUST VERIFY ALL ELEVATIONS AND DIMENSIONS PRIOR TO CONSTRUCTION.

4. SOIL CONDITIONS ARE ACCURATE FOR THE LOCATIONS SHOWN. CONTRACTOR MUST CONTACT THE DESIGN ENGINEER OR REGULATORY AUTHORITY SHOULD SOIL CONDITIONS DIFFER.

5. ALL DIMENSIONS AND CONDITIONS TO BE VERIFIED ON SITE, FIGURED DIMENSIONS TAKE PRECEDENCE OVER SCALE.

6. UTILITY LOCATES SHALL BE COMPLETED PRIOR TO ANY EXCAVATION.

7. THIS IS NOT A PLAN OF SURVEY AND SHALL NOT BE USED EXCEPT FOR THE PURPOSE INDICATED IN THE TITLE BLOCK.

8. THIS DOCUMENT IS COPYRIGHT PROTECTED AND IS THE SOLE PROPERTY OF GVE GROUP. THIS DRAWING SHALL NOT BE ALTERED IN ANY MANNER.

9. EXISTING LOT SERVICED WITH A DRILLED WELL.

METRIC:

DISTANCES AND ELEVATIONS SHOWN ON THIS PLAN ARE IN METERS AND MAY BE CONVERTED TO FEET BY DIVIDING BY 0.3048.

LEGEND:

- PROPOSED ELEVATION
- EXISTING ELEVATION
- EXISTING WORKS
- PROPOSED SEWAGE WORKS
- FENCE LINE
- PROPERTY LINE
- TBM — TEMPORARY BENCH MARK (DESCRIPTION: NAIL IN HYDRO POLE)
- TEST PIT LOCATION

SEPARATION DISTANCES:

1. MINIMUM CLEARANCE FROM SEPTIC PIPE TO:
   LOT LINE = 4.0m
   HOUSE = 6.0m
   DRILLED WELL = 16.0m

2. MINIMUM CLEARANCE FROM TREATMENT UNITS TO:
   LOT LINE = 3.0m
   HOUSE = 1.5m
   DRILLED WELL = 15.0m

Drawn by: JP	Drawn by: JP	Checked by: WS	
Rev.	Description	Date	Approved

Township	Plan#	Lot	Sublot	Con	
					Drwg. No.: SP-6853-20
County:	Civic Address: 3468 OLD MONTREAL RD.			Date: 02/07/20	Scale: 1:200

GREEN VALLEY ENVIRONMENTAL

On-Site Sewage Treatment Plan for the Residence of:
RANJIT PERERA