


"SIDE" (WEST)
## 1 ELEVATION
SCALE: 1/8" = 1'-0"

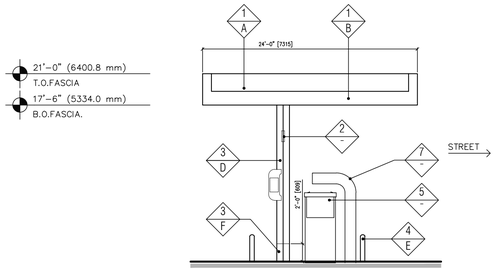


"SIDE" (EAST)
## 2 ELEVATION
SCALE: 1/8" = 1'-0"

| FINISH SCHEDULE | |
|---|---|
| ◢ | FINISH MATERIAL |
| 1 | ACM PANEL "TEX-COTE" |
| 2 | COLUMN FLAGS BY SIGNAGE VENDOR, ESSO "SYNERGY" BRANDING |
| 3 | STEEL COLUMN WITH PAINT FINISH |
| 4 | 6" Ø BOLLARD, 36" HIGH |
| 5 | FUEL PUMP |
| 6 | INTERNALLY ILLUMINATED SIGN UNDER SEPARATE PERMIT |
| 7 | ILLUMINATED WAVE SIGNAGE, ESSO "SYNERGY" BRANDING |
| | |
| | |
| ◥ | FINISH COLOR |
| A | ESSO RED |
| B | ESSO WHITE |
| C | NOT USED |
| D | RAL9016 SHELL WARM WHITE |
| E | PVC BOLLARD SLEEVE "DARK GRAY" |
| F | SHERWIN WILLIAMS - SW6236 - GRAYS HARBOR |
| | |

NOTES:
1. THE FASCIA PANELS ARE PRE-FINISHED BY SIGNAGE VENDOR
2. ALL SIGNS REQUIRE A SEPARATE SUBMITTAL
3. ALL LIGHTING ON CANOPY TO BE FLUSH MOUNTED WITH FASCIA, SEE ELECTRICAL

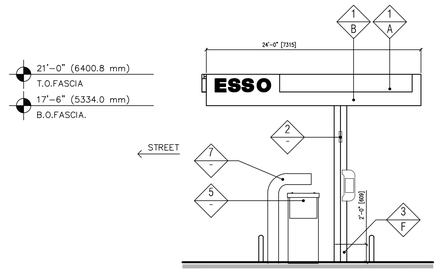


"FRONT" (SOUTH)
## 3 ELEVATION
SCALE: 1/8" = 1'-0"




"BACK" (NORTH)
## 4 ELEVATION
SCALE: 1/8" = 1'-0"

wood.

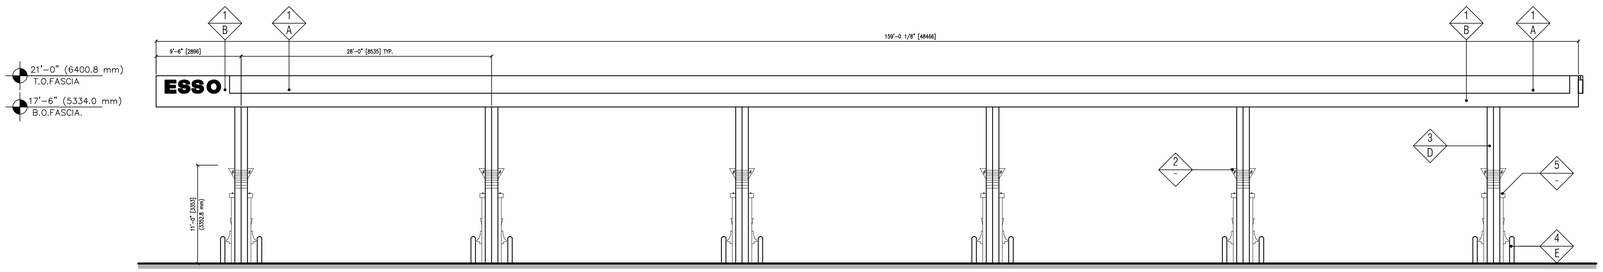Unless otherwise agreed in a written contract between Wood and its client, this document: (1) contains information, data and design that is confidential and may not be copied or disclosed; and (2) may be used by the client only in the context and for the express purpose for which it was intended. Any use of, or reliance on, this document by any third party is that party's sole risk.

**COPYRIGHT NOTICE**

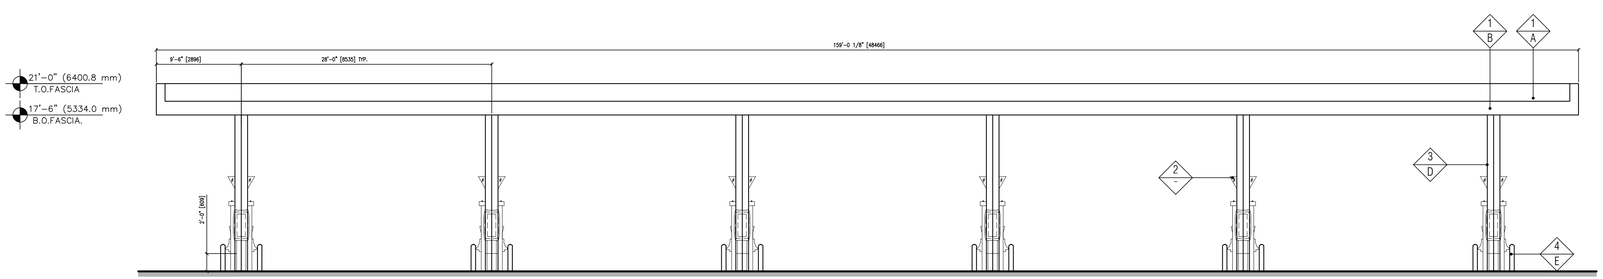This drawing is the property of the above referenced Professional and is not to be used for any purpose other than the specific project and site named herein, and cannot be reproduced in any manner without the express written permission from the Professional.

| | |
|---|---|
| 09/24/21 | ISSUED FOR SPA |
| 12/03/21 | RE-ISSUED FOR SPA |
| 19/01/22 | RE-ISSUED FOR SPA |

**PROFESSIONAL SEAL**

FOR REVIEW
NOT FOR CONSTRUCTION

**PROFESSIONAL IN CHARGE**
S. CHERIAN
**PROJECT MANAGER**
S. LAWRENCE
**QUALITY CONTROL**
O. KARIMZODA
**DRAWN BY**
O. KARIMZODA

**PROJECT NAME**

**CIRCLE K STORES INC. R&R No. 52287**

**NEPEAN**
**ONTARIO**

**1545 WOODROFFE AVENUE**
**NEPEAN, ON, CANADA**
**K2G 1W2**

CIRCLE K STORES INC.

**PROJECT NUMBER**
BE20207036

**SHEET TITLE**

**ARCHITECTURAL FUEL PUMP CANOPY ELEVATIONS**

**SHEET NUMBER**

**CA-2**

D07-12-21-0056

DWG # 17094

Drawing Name: C:\Users\jonathan.mac-dot\Jpw-work\Jobs\BE\20\20\7036-LZ_EXTERIOR ELEVATIONS_CANOPY.S_SPA.dwg Last Modified: Apr 27, 2021 - 1:37pm Plotted on: Apr 28, 2021 - 4:18pm by adelacruzmoda