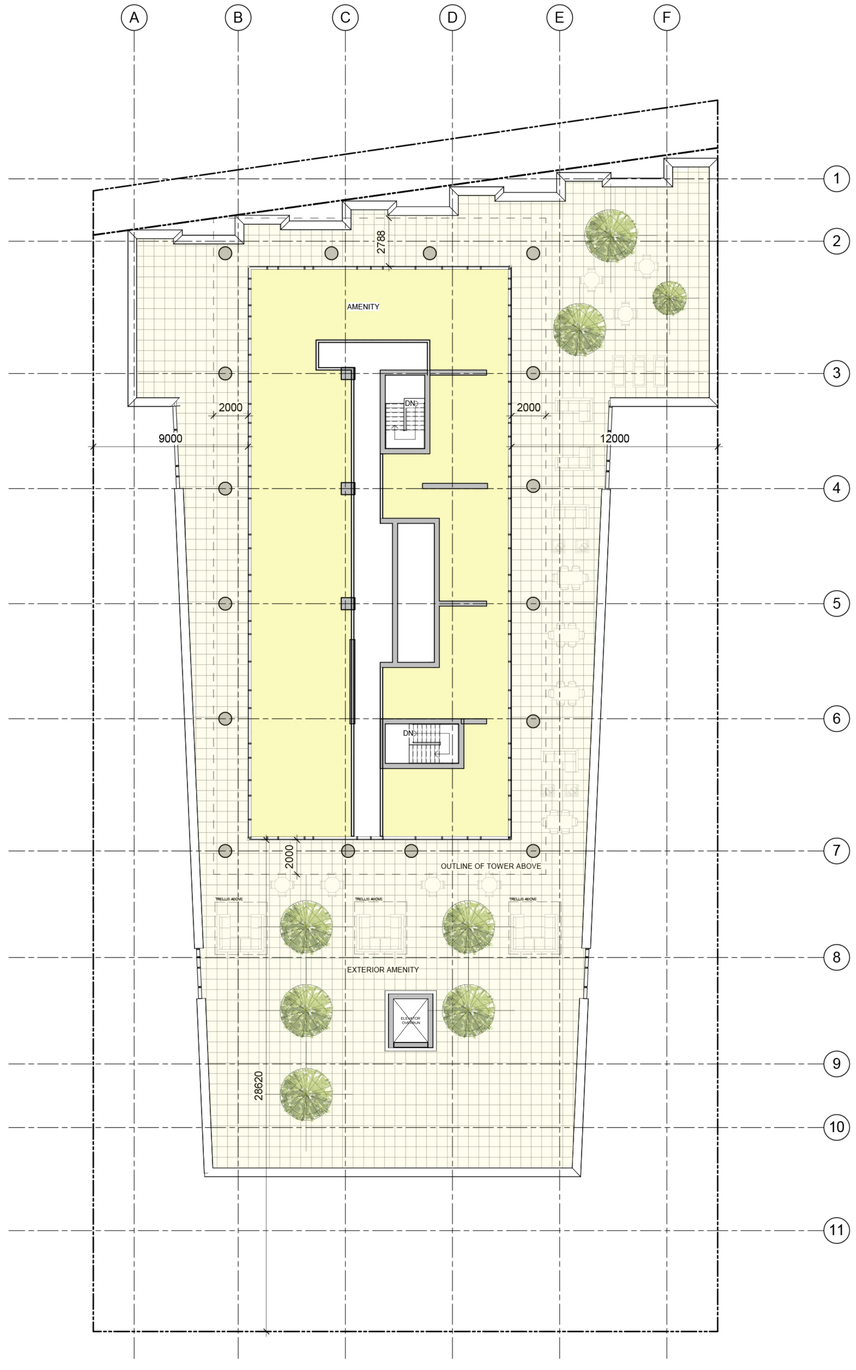

1
A110
6th FLOOR PLAN
1 : 150

IT IS THE RESPONSIBILITY OF THE APPROPRIATE CONTRACTOR TO CHECK AND VERIFY ALL DIMENSIONS ON SITE AND TO REPORT ALL ERRORS AND/OR OMISSIONS TO THE ARCHITECT.

ALL CONTRACTORS MUST COMPLY WITH ALL PERTINENT CODES AND BY-LAWS.

THIS DRAWING MAY NOT BE USED FOR CONSTRUCTION UNTIL SIGNED BY THE ARCHITECT.

DO NOT SCALE DRAWINGS.

COPYRIGHT RESERVED.

No.	DESCRIPTION	DD/MM/YY
4	ISSUED FOR INTERNAL REVIEW	21/01/22
3	ISSUED FOR UDRP RESUBMISSION	08/19/21
2	ISSUED FOR SITE PLAN COMMENTS	05/07/21
1	ISSUED FOR SITE PLAN APPROVAL	06/04/21

REVISIONS:

ARCHITECT SEAL:

ONTARIO ASSOCIATION OF ARCHITECTS
RODERICK J. LAHEY
LICENCE
4375

NORTH ARROW:

TRUE NORTH

CLIENT:

SCOTT STREET DEVELOPMENTS INC.

ARCHITECT:

rla/architecture
56 Beech Street, Ottawa, Ontario K1S 3J6
t.613.724.9932 f.613.724.1209 www.rodericklahey.ca

PROJECT TITLE:

2050 SCOTT STREET

2050 SCOTT STREET

SHEET TILE:

6TH FLOOR PLAN

DRAWN:	CHECKED:
VM	KR
SCALE: 1 : 150	SHEET No: A110
PROJECT No: 1928	

PAPER SIZE: ISO Full Bleed B1 (707.00 x 1000.00mm)

PLOT SCALE: 1:1

\\RLA-FP01.rla.local\Rivincar\my.Documents\1928 - 2050 Scott St Central Model_VMcCarney?.DWG r.r1

PLOT DATE: 1/21/2022 3:59:59 PM