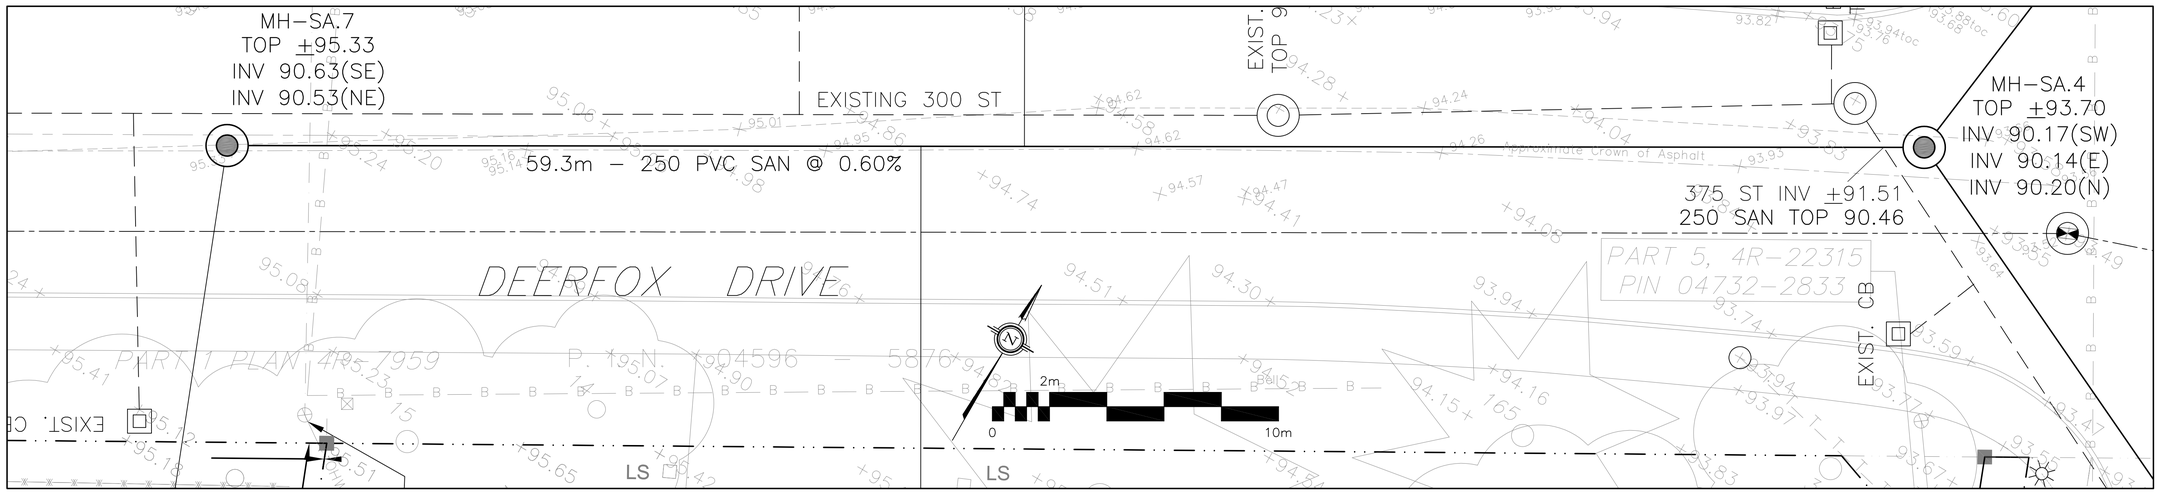

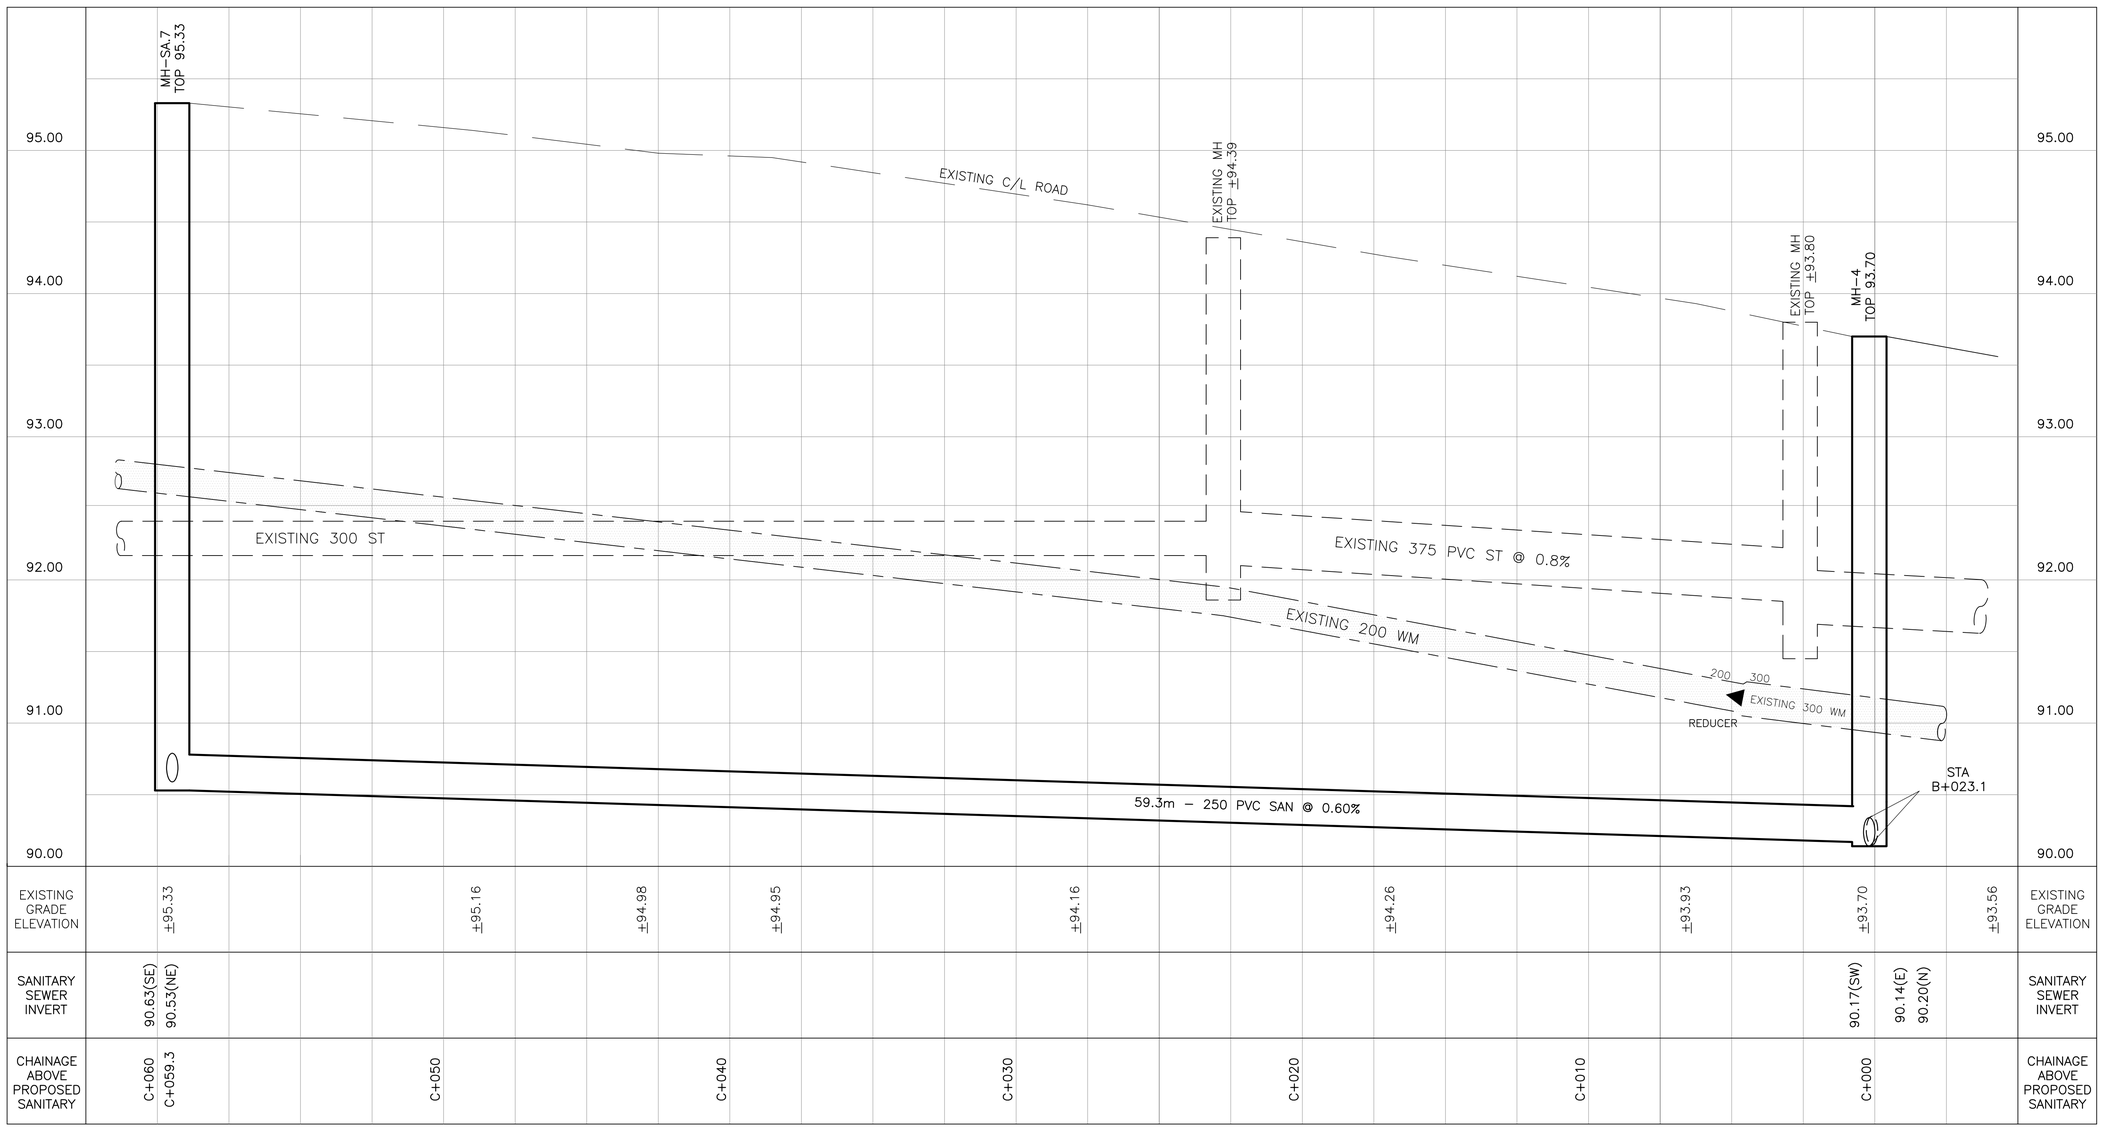

CB CATCH–BASIN
MH STORM MANHOLE
CB/MH CATCH BASIN/MANHOLE
MH SANITARY MANHOLE
VC VALVE CHAMBER
SPL SPRINGLINE OF PIPE
INV INVERT OF PIPE
SAN SANITARY SEWER
ST STORM SEWER
WS/WM WATER SERVICE/WATERMAIN
CS CURB STOP & STANDPOST
VB VALVE & VALVE BOX
FH FIRE HYDRANT
×99.99 EXISTING GRADE ELEVATION
OVER HEAD WIRE
HYDRO
B BELL TELEPHONE
CABLE
G GAS
T TRAFFIC
PROPERTY LINE

KEY PLAN

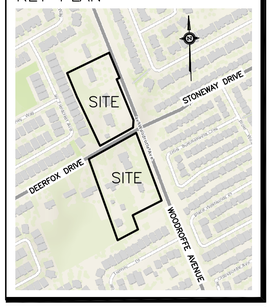

No.	DATE	REVISION
3	MAR 17–22	RE–ISSUED TO CITY FOR APPROVAL
2	DEC 21–21	ISSUED TO CITY FOR APPROVAL
1	SEP 28–21	PRELIMINARY

D. B. GRAY ENGINEERING INC.
Stormwater Management - Grading & Drainage - Storm & Sanitary Sewers - Watermains
700 Long Point Circle 613-425-8044
Ottawa, Ontario d.gray@dbgrayengineering.com

Project
MUNICIPAL SANITARY SEWER EXTENSION
CROSSING WOODROFFE AVE
WEST FROM STONEWAY DR
NORTH ON WOODROFFE AVE &
WEST ON DEERFOX DR
OTTAWA, ONTARIO

Drawing Title
PLAN AND PROFILE
STA C+000.0 TO C+059.3

Engineer's Seal
LICENSED PROFESSIONAL ENGINEER
D.B. GRAY
17016502
MAR 17–22
PROVINCE OF ONTARIO
NOT VALID UNLESS SIGNED & DATED

Drawn	D.B.G
Hor. Scale	1:100
Vert. Scale	1:20
Date	OCT 1–21
Job No.	20055

Drawing No.
C–7
of 9