LEVEL P1
GFA = 15,721 ft²
RES = 23
VIS = 8
TOTAL = 31 PARKING SPACES

BIKE PARKING = 55
LOCKERS = 31

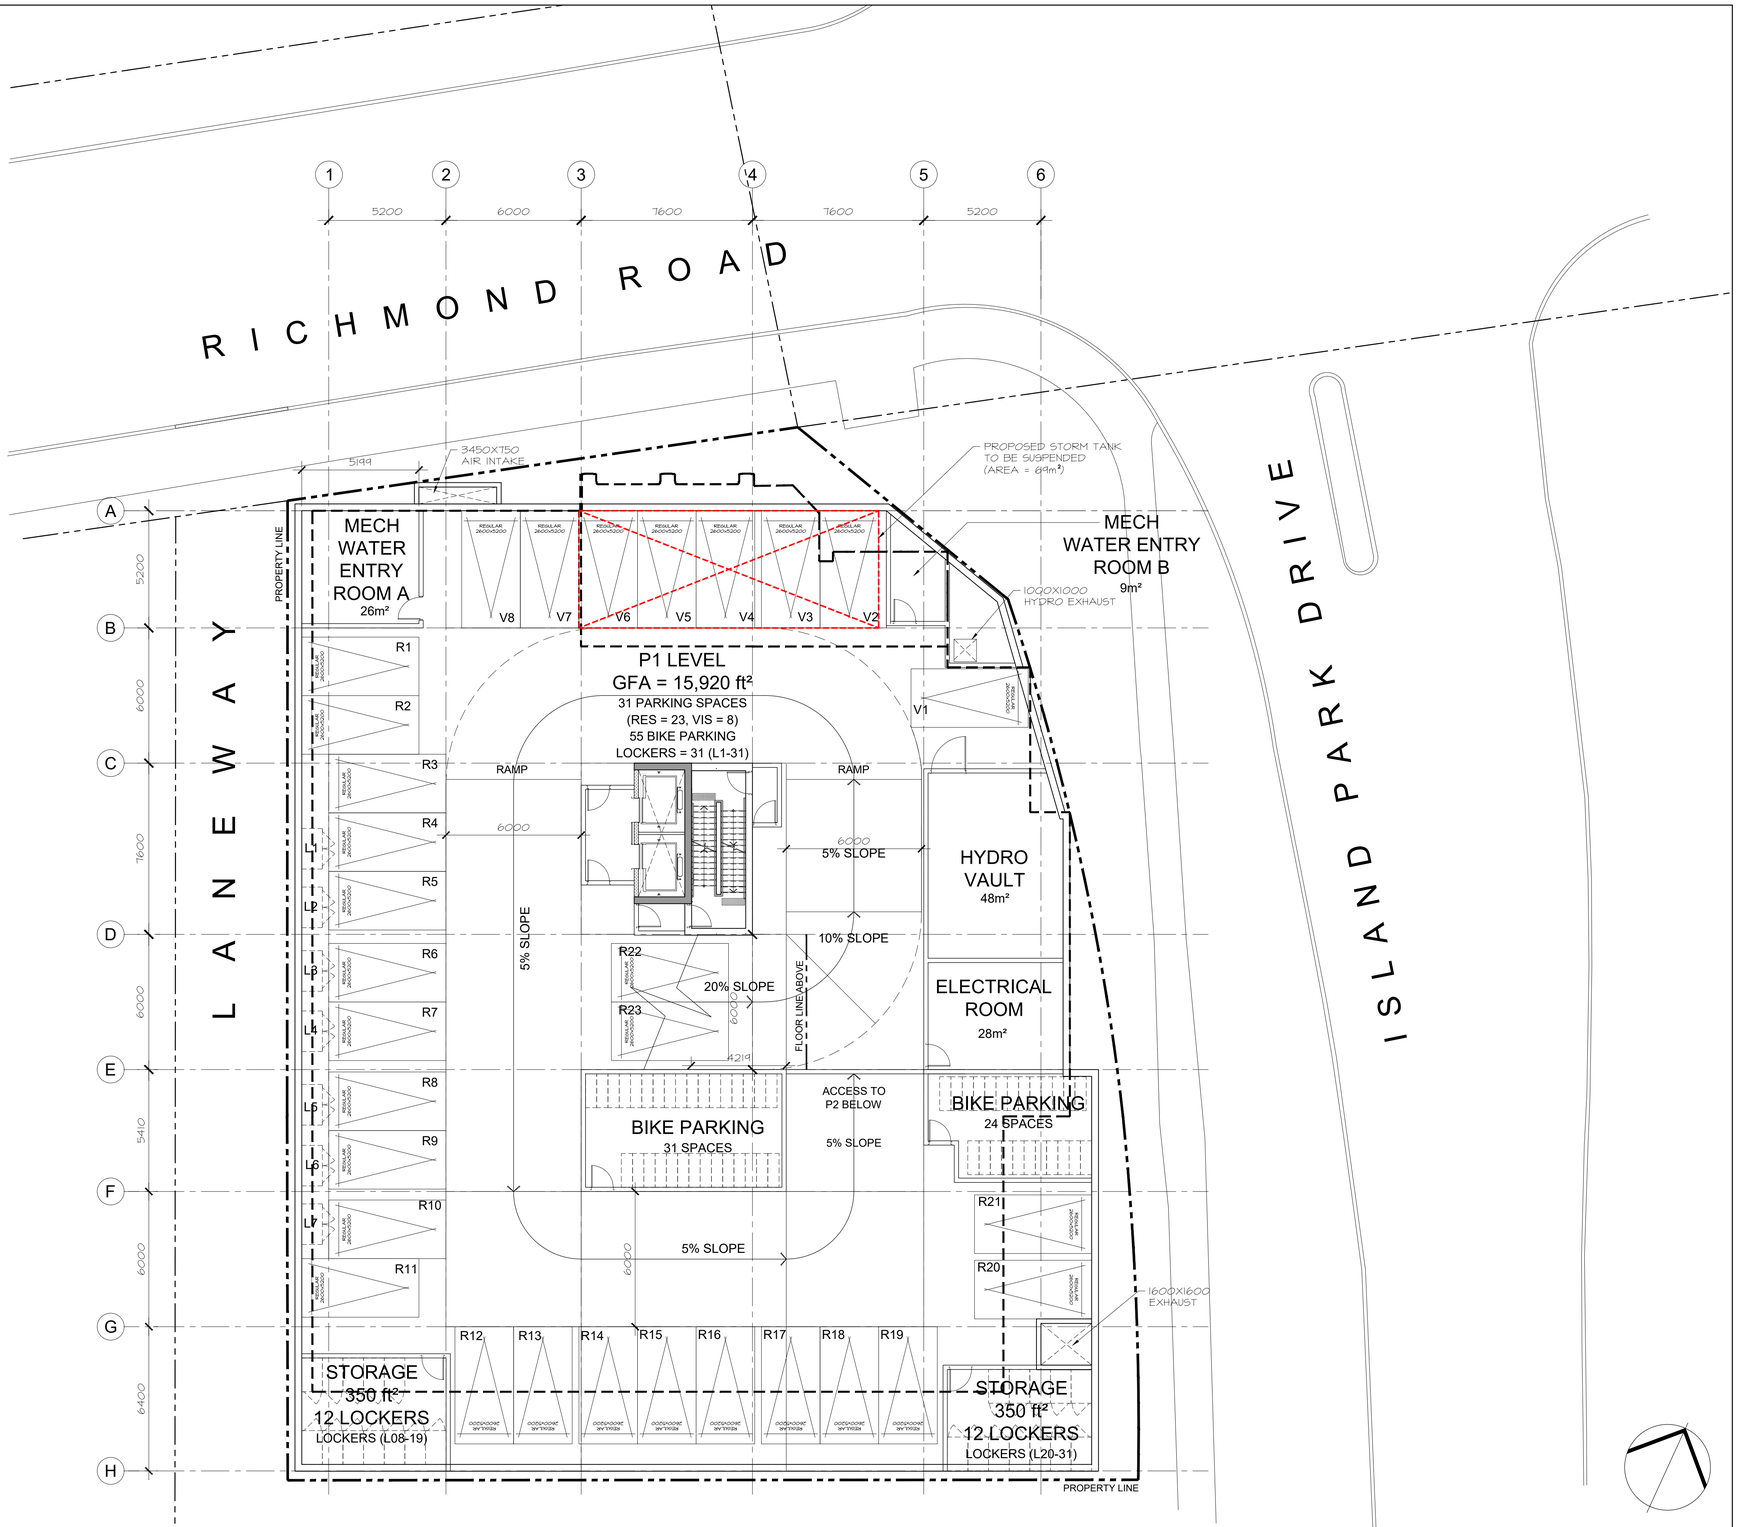

1 A1.03 LEVEL P1 PLAN
1 :125

no.	date	revision
01	13/MAY/22	ISSUED FOR SPA

It is the responsibility of the appropriate contractor to check and verify all dimensions on site and report all errors and/or omissions to the architect.

All contractors must comply with all pertinent codes and by-laws.

Do not scale drawings.

This drawing may not be used for construction until signed.

Copyright reserved.

Hobin Architecture Incorporated
63 Parmilla Street
Ottawa, Ontario
Canada K1S 3K7
T: 613-238-7200
F: 613-235-2005
E: mail@hobinarc.com
hobinarc.com
HOBIN ARCHITECTURE

PROJECT/LOCATION:
70 RICHMOND

DRAWING TITLE:
LEVEL P1 PLAN

DRAWN BY:	DATE:	SCALE:
RL	2022-05-13	1:125

PROJECT: 1909
DRAWING NO.: A1.03
REVISION NO.:
DWG 00000

ONTARIO ASSOCIATION OF ARCHITECTS
BARRY J. HOBIN
LICENCE 3049

DATE PLOT 2022-05-22:0099
DWG NAME