REFER TO NOTES &
DETAILS ON DRAWING C–5

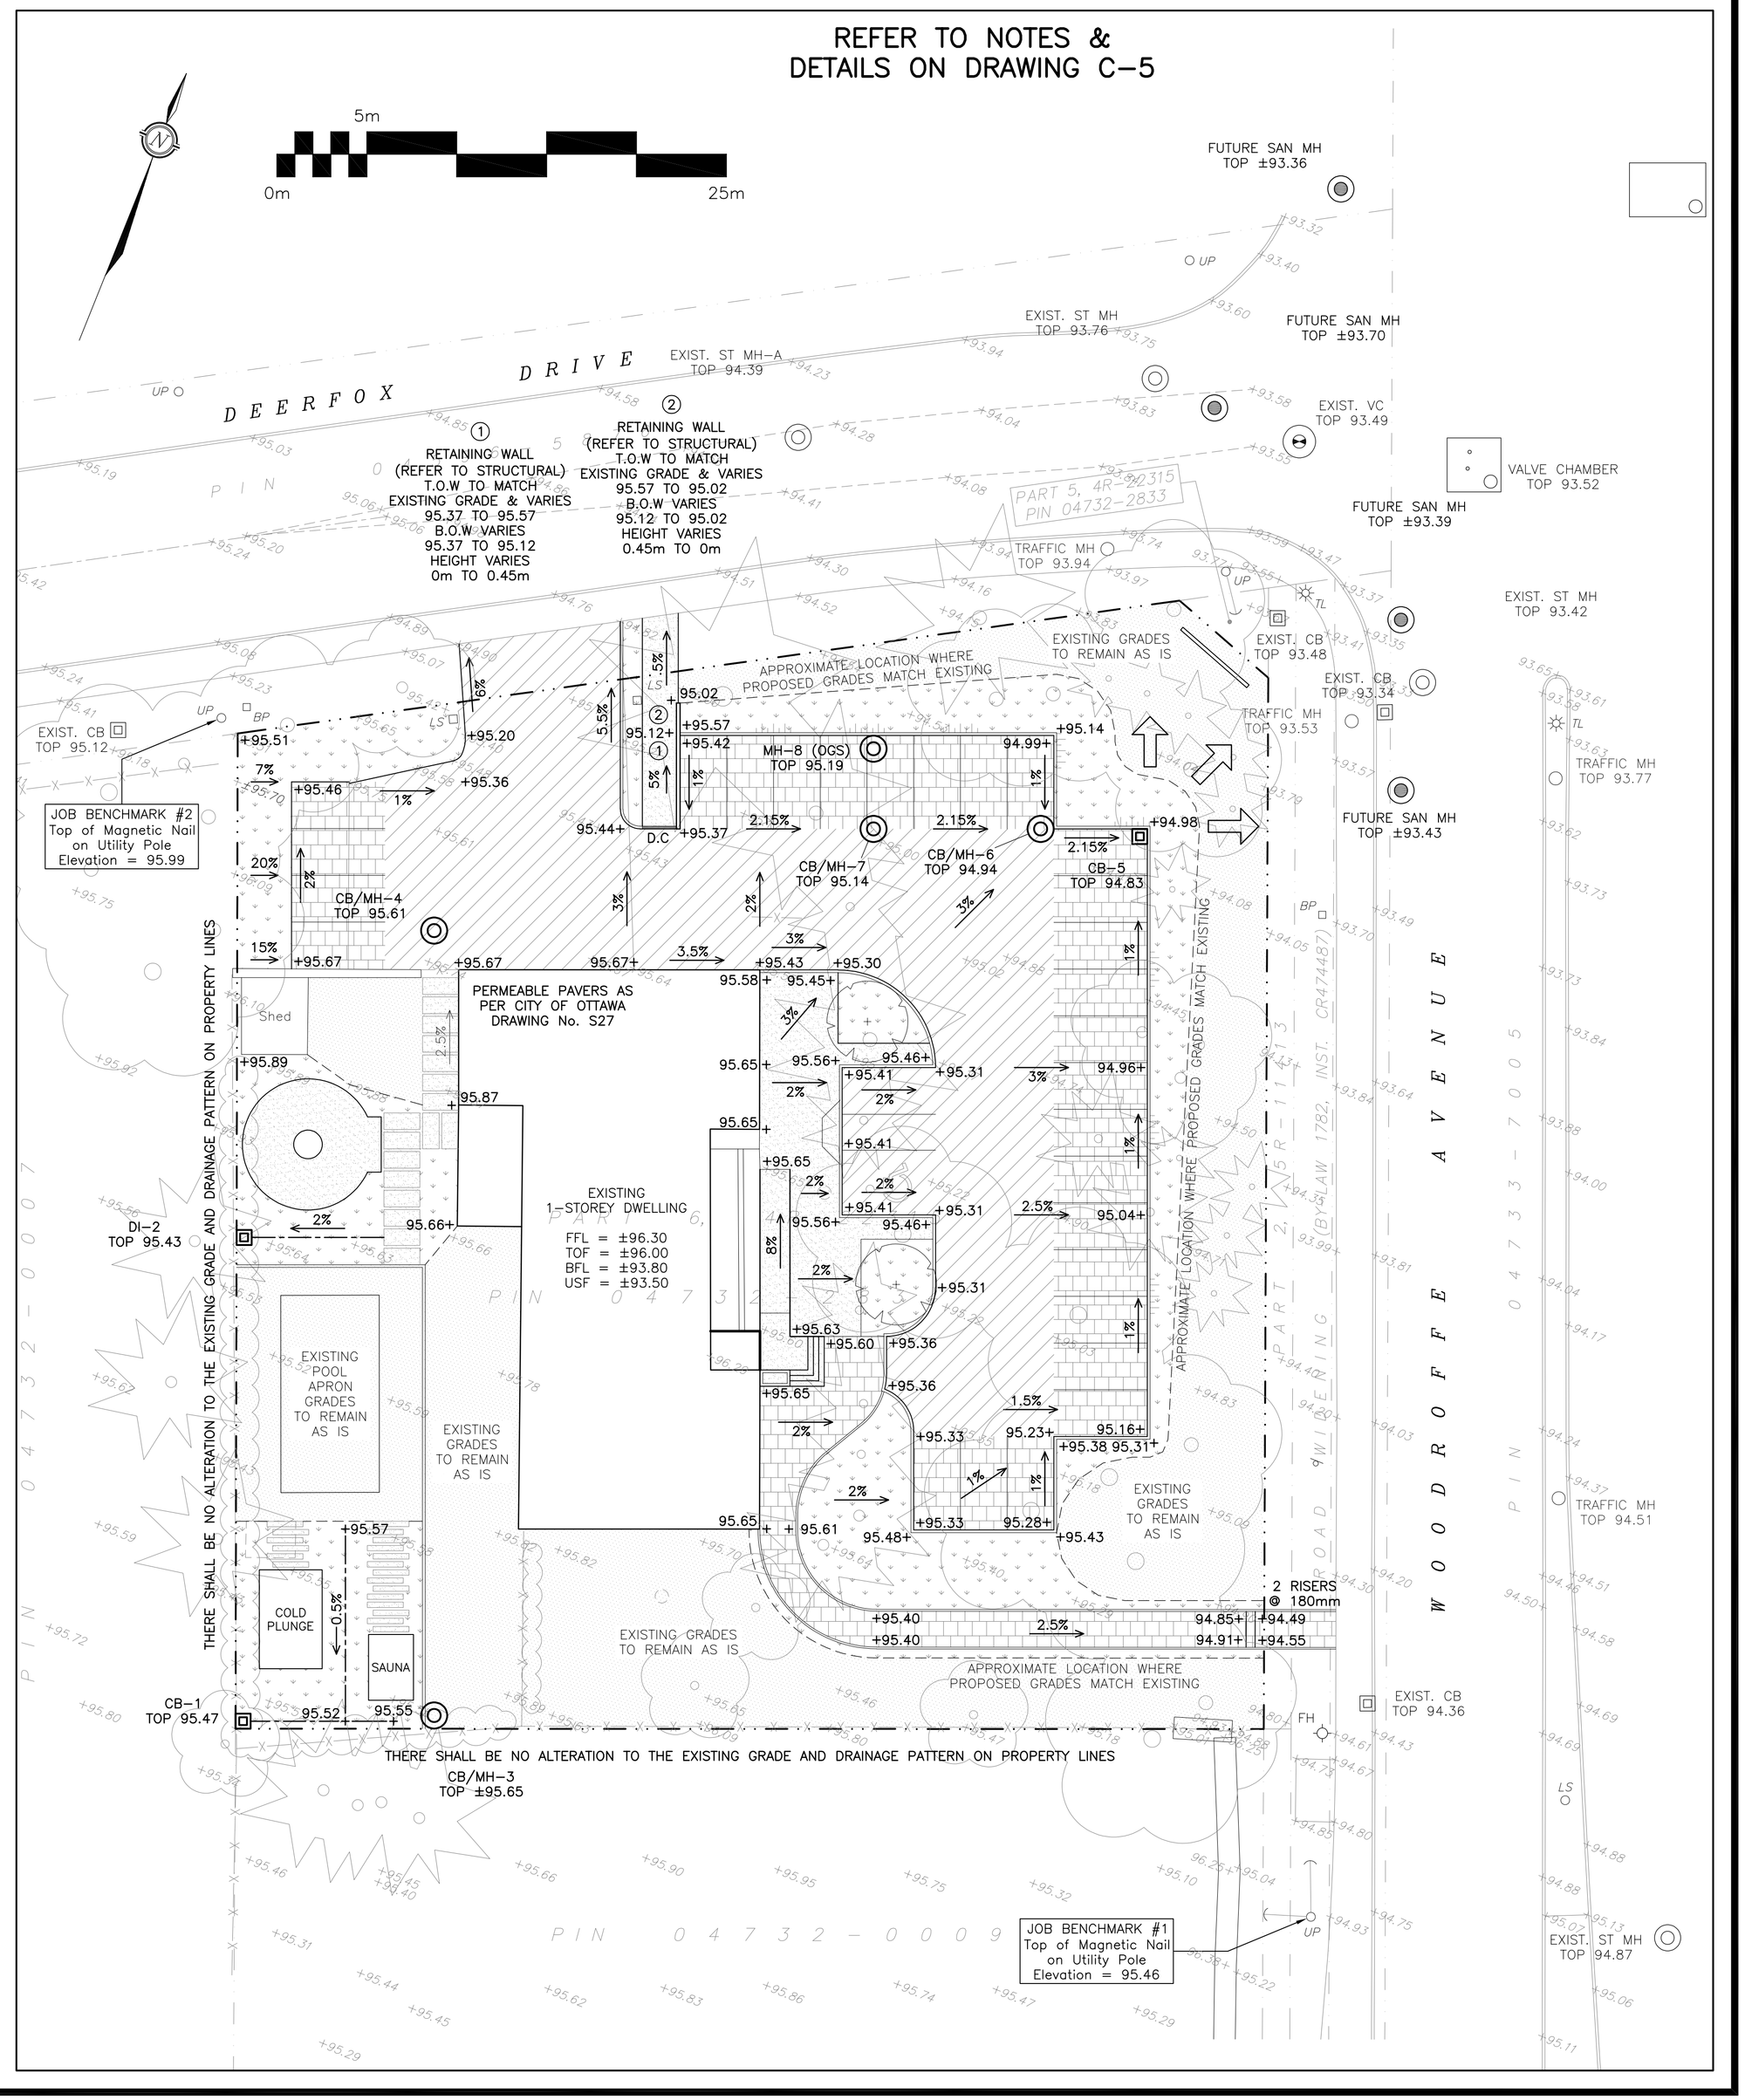


## LEGEND

| | |
|---|---|
| FFL | FINISHED FLOOR ELEVATION |
| TOF | TOP OF FOUNDATION |
| BFL | BASEMENT FLOOR ELEVATION |
| USF | UNDERSIDE OF FOOTING |
| | PROPERTY LINE |
| CB | CATCH–BASIN |
| MH | STORM MANHOLE |
| CB/MH | CATCH–BASIN/MANHOLE |
| FH | FIRE HYDRANT |
| ×99.99 | EXISTING GRADE ELEVATION |
| +99.99 | PROPOSED GRADE ELEVATION |
| 2% | EXISTING SLOPE OF GRADE |
| 2% | PROPOSED SLOPE OF GRADE |
| | EMERGENCY OVERLAND FLOW |
| | CENTERLINE OF SWALE |
| | 150mm BARRIER CURB |
| D.C | DEPRESSED CURB |
| | PAVEMENT |
| | CONCRETE |
| | PERMEABLE PAVERS |
| | LANDSCAPE |

## KEY PLAN

| No. | DATE | REVISION |
|---|---|---|
| 3 | JUN 2–22 | ISSUED FOR APPROVAL |
| 2 | MAY 16–22 | ISSUED FOR COORDINATION |
| 1 | MAR 28–22 | PRELIMINARY |


D. B. GRAY ENGINEERING INC.
Stormwater Management - Grading & Drainage - Storm & Sanitary Sewers - Watermains
700 Long Point Circle 613-425-8044
Ottawa, Ontario d.gray@dbgrayengineering.com


Project
EXHALO SPA
3150 WOODROFFE AVENUE
OTTAWA, ONTARIO

Drawing Title
# GRADING PLAN

Engineer's Seal
LICENSED PROFESSIONAL ENGINEER
D.B. GRAY
17016502
JUN 2–22
PROVINCE OF ONTARIO
NOT VALID UNLESS SIGNED & DATED

| | |
|---|---|
| Drawn | D.B.G |
| H. Scale | 1:200 |
| V. Scale | |
| Date | MAR 21–22 |
| Job No. | 22017 |

Drawing No.
C–3
of 7