REFER TO NOTES
ON DRAWING C–4

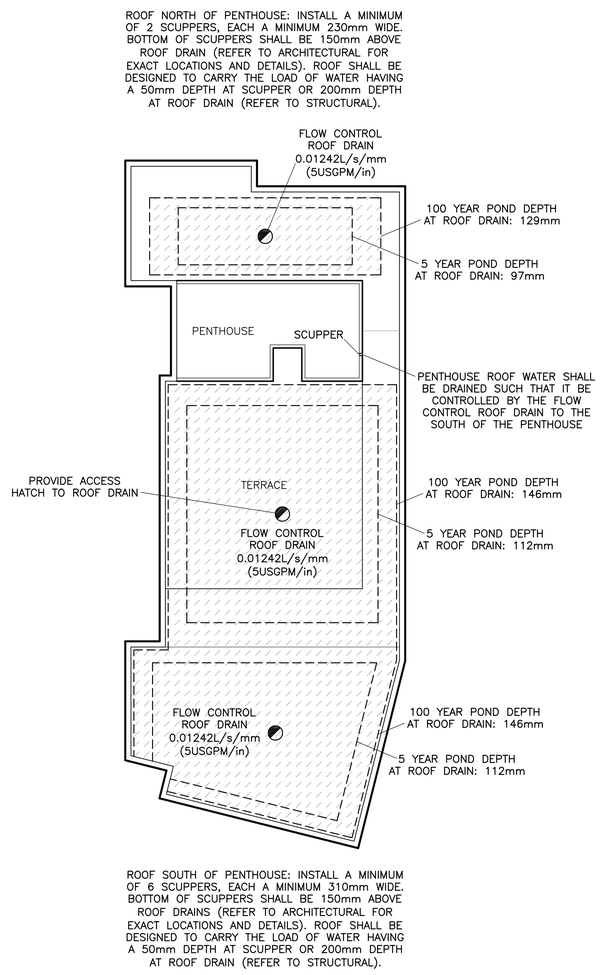

ROOF PLAN

REFER TO NOTES
ON DRAWING C–4

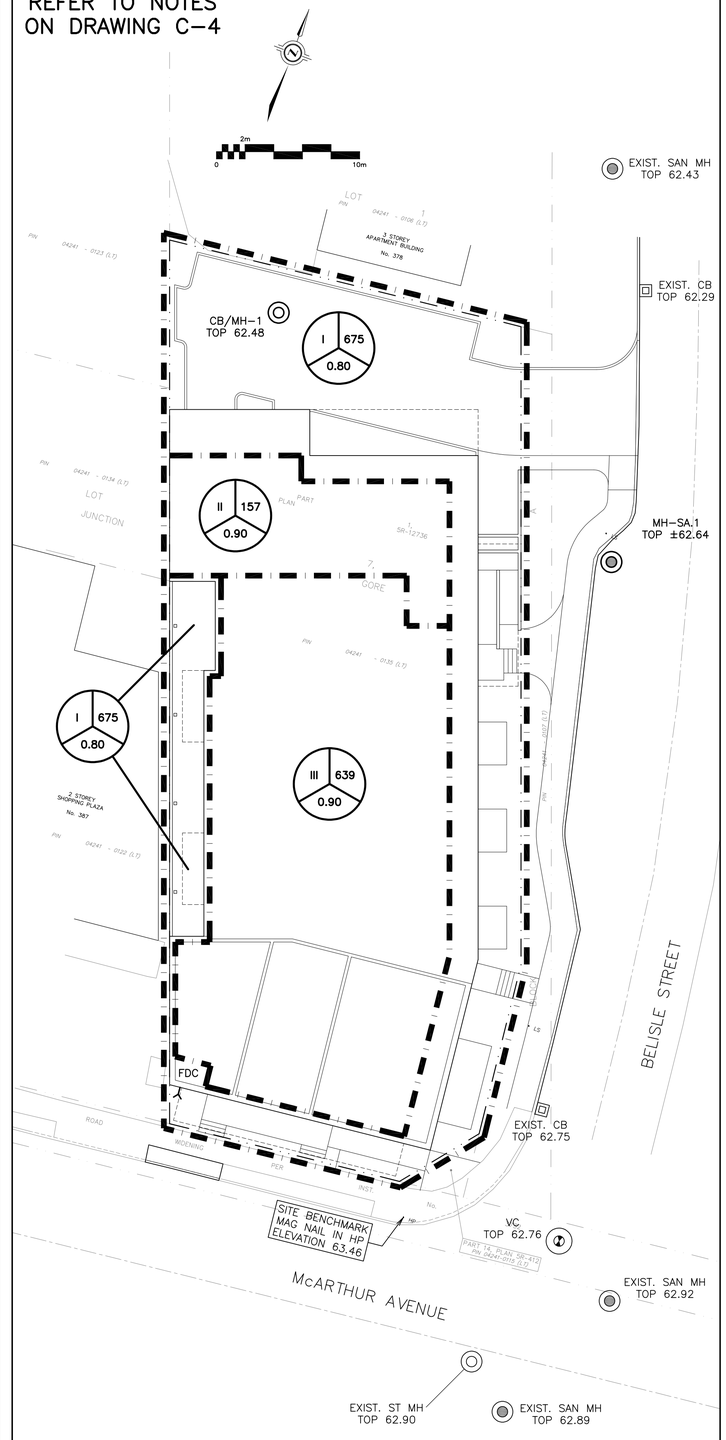

DRAINAGE PLAN

LEGEND

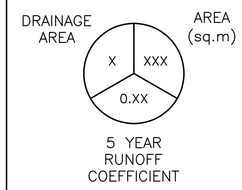

KEY PLAN

No.	DATE	REVISION
2	JUN 15–22	ISSUED FOR APPROVAL
1	APR 27–22	ISSUED FOR COORDINATION

D. B. GRAY ENGINEERING INC.
Stormwater Management - Grading & Drainage - Storm & Sanitary Sewers - Watermains
700 Long Point Circle 613-425-8044
Ottawa, Ontario d.gray@dbgrayengineering.com

Project
PROPOSED 6–STOREY MIXED–USE BUILDING
393 McARTHUR AVENUE
OTTAWA, ONTARIO

Drawing Title
ROOF PLAN AND DRAINAGE PLAN

Engineer's Seal
LICENSED PROFESSIONAL ENGINEER
D.B. GRAY
17016502
JUN 15–22
PROVINCE OF ONTARIO
NOT VALID UNLESS SIGNED & DATED

Drawn	D.B.G
H. Scale	1:200
V. Scale	
Date	APR 27–22
Job No.	21111

Drawing No.
C–3
of 4