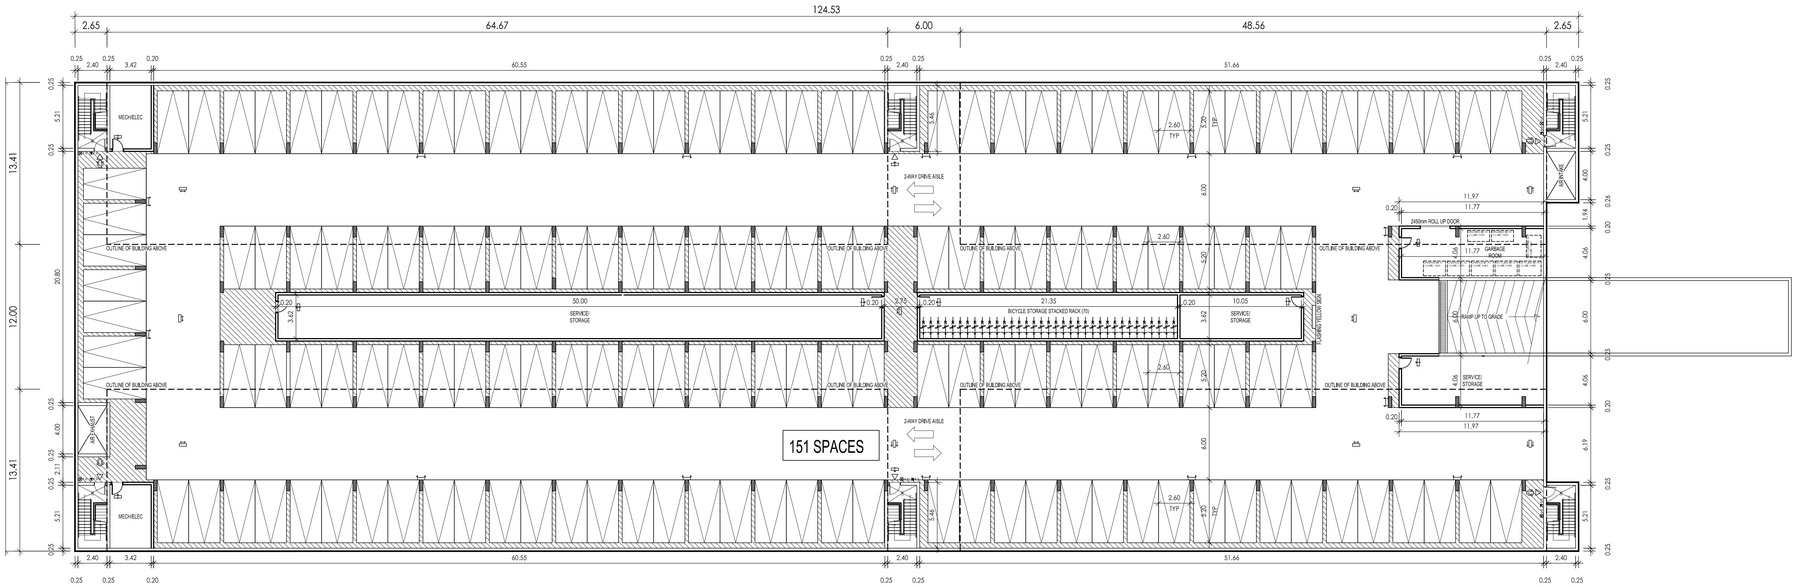

1 TYPICAL UNDERGROUND GARAGE
1:200

LEGEND

- SOUND ATTENUATION BIOLATOR (REFER TO DWG. #M 402)
- SERVICE
- EXIT
- ENTRANCE
- F.E. FIRE EXTINGUISHERS
- P.S. PULL STATION
- F.D. FLOOR/AREA DRAINS
- CB CATCH BASIN

NOTE: ELECTRICAL INFORMATION TO BE USED AS A GUIDE. PLEASE REFER TO ELECTRICAL DRAWING FOR SPECIFIC LIGHTING REQUIREMENTS.

- EMERGENCY LIGHTING (REFER TO ELEC. DWG FOR MOUNTING & TYPE)
- ONE WAY EXIT SIGN (REFER TO ELEC. DWGS FOR MOUNTING & TYPE)
- TWO-WAY EXIT SIGN (REFER TO ELEC. DWGS FOR MOUNTING & TYPE)
- GAS METER (REFER TO MECH. DWGS FOR MOUNTING & TYPE)
- CONVEX MIRROR (REFER TO MECH. DWGS FOR MOUNTING & TYPE)
- EVCS ELECTRICAL CHARGING STATION (REFER TO ELEC. DWGS FOR MOUNTING & TYPE)

THESE DRAWINGS ARE NOT TO BE SCALED:
ALL DIMENSIONS MUST BE VERIFIED BY CONTRACTOR PRIOR TO COMMENCEMENT OF ANY WORK. ANY DISCREPANCIES MUST BE REPORTED DIRECTLY TO SRN ARCHITECTS INC.

NO:	DATE:	ISSUED FOR:
1	03-FEB-22	CLIENT REVIEW
5	05-APR-22	REV. PER CLIENT
10	17-JUN-22	ISSUED FOR SPA

ADDITIONAL NOTES:

PRELIMINARY, NOT FOR CONSTRUCTION
ALL AREAS CALCULATIONS ARE PRELIMINARY

NO:	DATE:	REVISION COMMENT:

SRN ARCHITECTS
8395 JANE STREET, SUITE 203
VAUGHAN, ONTARIO. L4K 5Y2
PHONE: 905.417.5515 FAX: 905.417.5517

© SRN ARCHITECTS INC. 2020

CLIENT:
Minto Communities Canada
200-180 Kent Street
Ottawa, Ontario K1P 0B6

PROJECT:
Barrhaven Town Centre - Anthem
Ottawa, Ontario

DRAWING TITTLE:
SITE PLAN

DATE: 2022-02-03	SCALE: 1:200
DRAWN BY: AB	CHECKED BY: GR
PROJECT NUMBER: S21001	DRAWING NUMBER: SP-200

File C:_RN_Standards\temp\AcPublish_10444\S21001-SP-100.dwg Plotted: Jun 20, 2022 By Andrew8