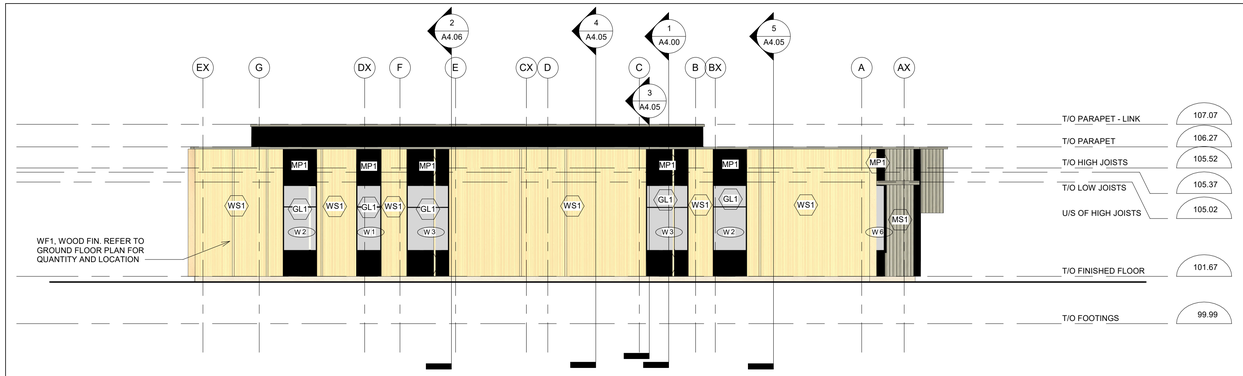

1 NORTH ELEVATION
1 : 100

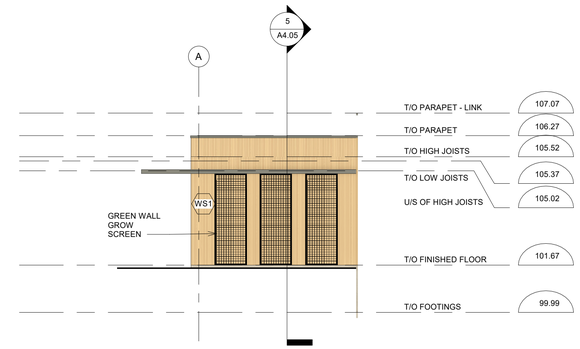

2 NORTH COURTYARD ELEVATION
1 : 100

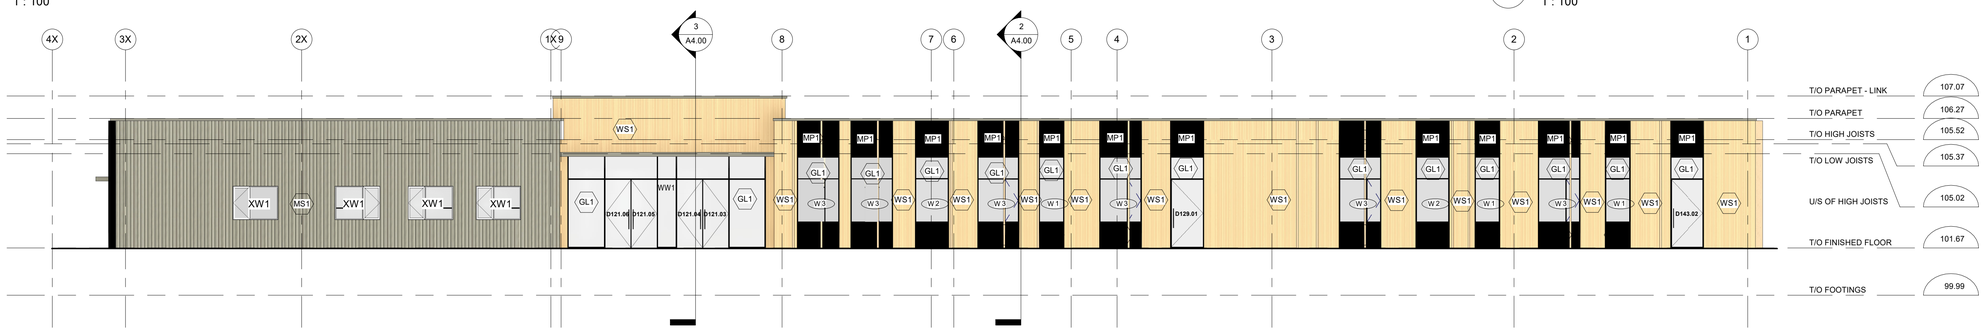

3 EAST ELEVATION
1 : 100

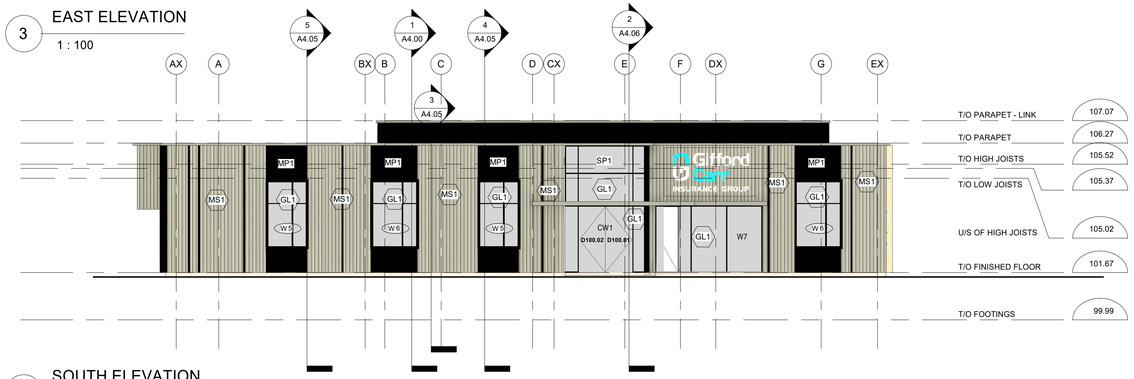

4 SOUTH ELEVATION
1 : 100

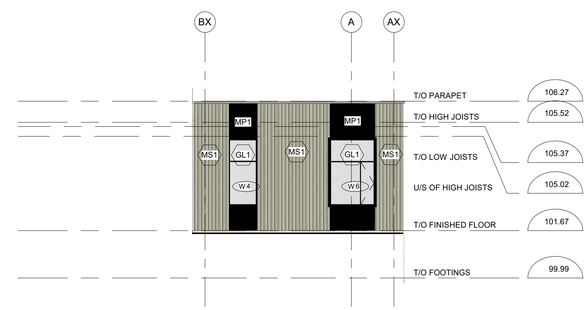

5 SOUTH COURTYARD ELEVATION
1 : 100

6 WEST ELEVATION
1 : 100

GENERAL NOTES

MATERIAL LEGEND

MS1: CORRUGATED METAL SIDING
MP1: METAL PANEL
WS1: WOOD SIDING
GL1: EXTERIOR GLAZING
GL2: INTERIOR GLAZING
SP1: SPANDREL GLASS
WF1: WOOD FIN (REFER TO PLAN)

NOT FOR CONSTRUCTION

NO.	ISSUED	DATE
1	PROGRESS COSTING	2022-09-16

All drawings, specifications, related documents and design are the copyright property of the designer and must be returned upon request. Reproduction of the drawings, specifications, related documents and design in whole or in part is strictly forbidden without the designer's written permission. Verify all measurements on site. Do not scale the drawings.

DS STUDIO
www.dsstudio.ca | 647 702 9350 | info@dsstudio.ca

PROJECT
100 TM - GCIG

DRAWING TITLE
ELEVATIONS

Date	2022-09-16
Drawn by	Author
Checked by	Checker
Scale	1 : 100

DRAWING NUMBER
A3.00