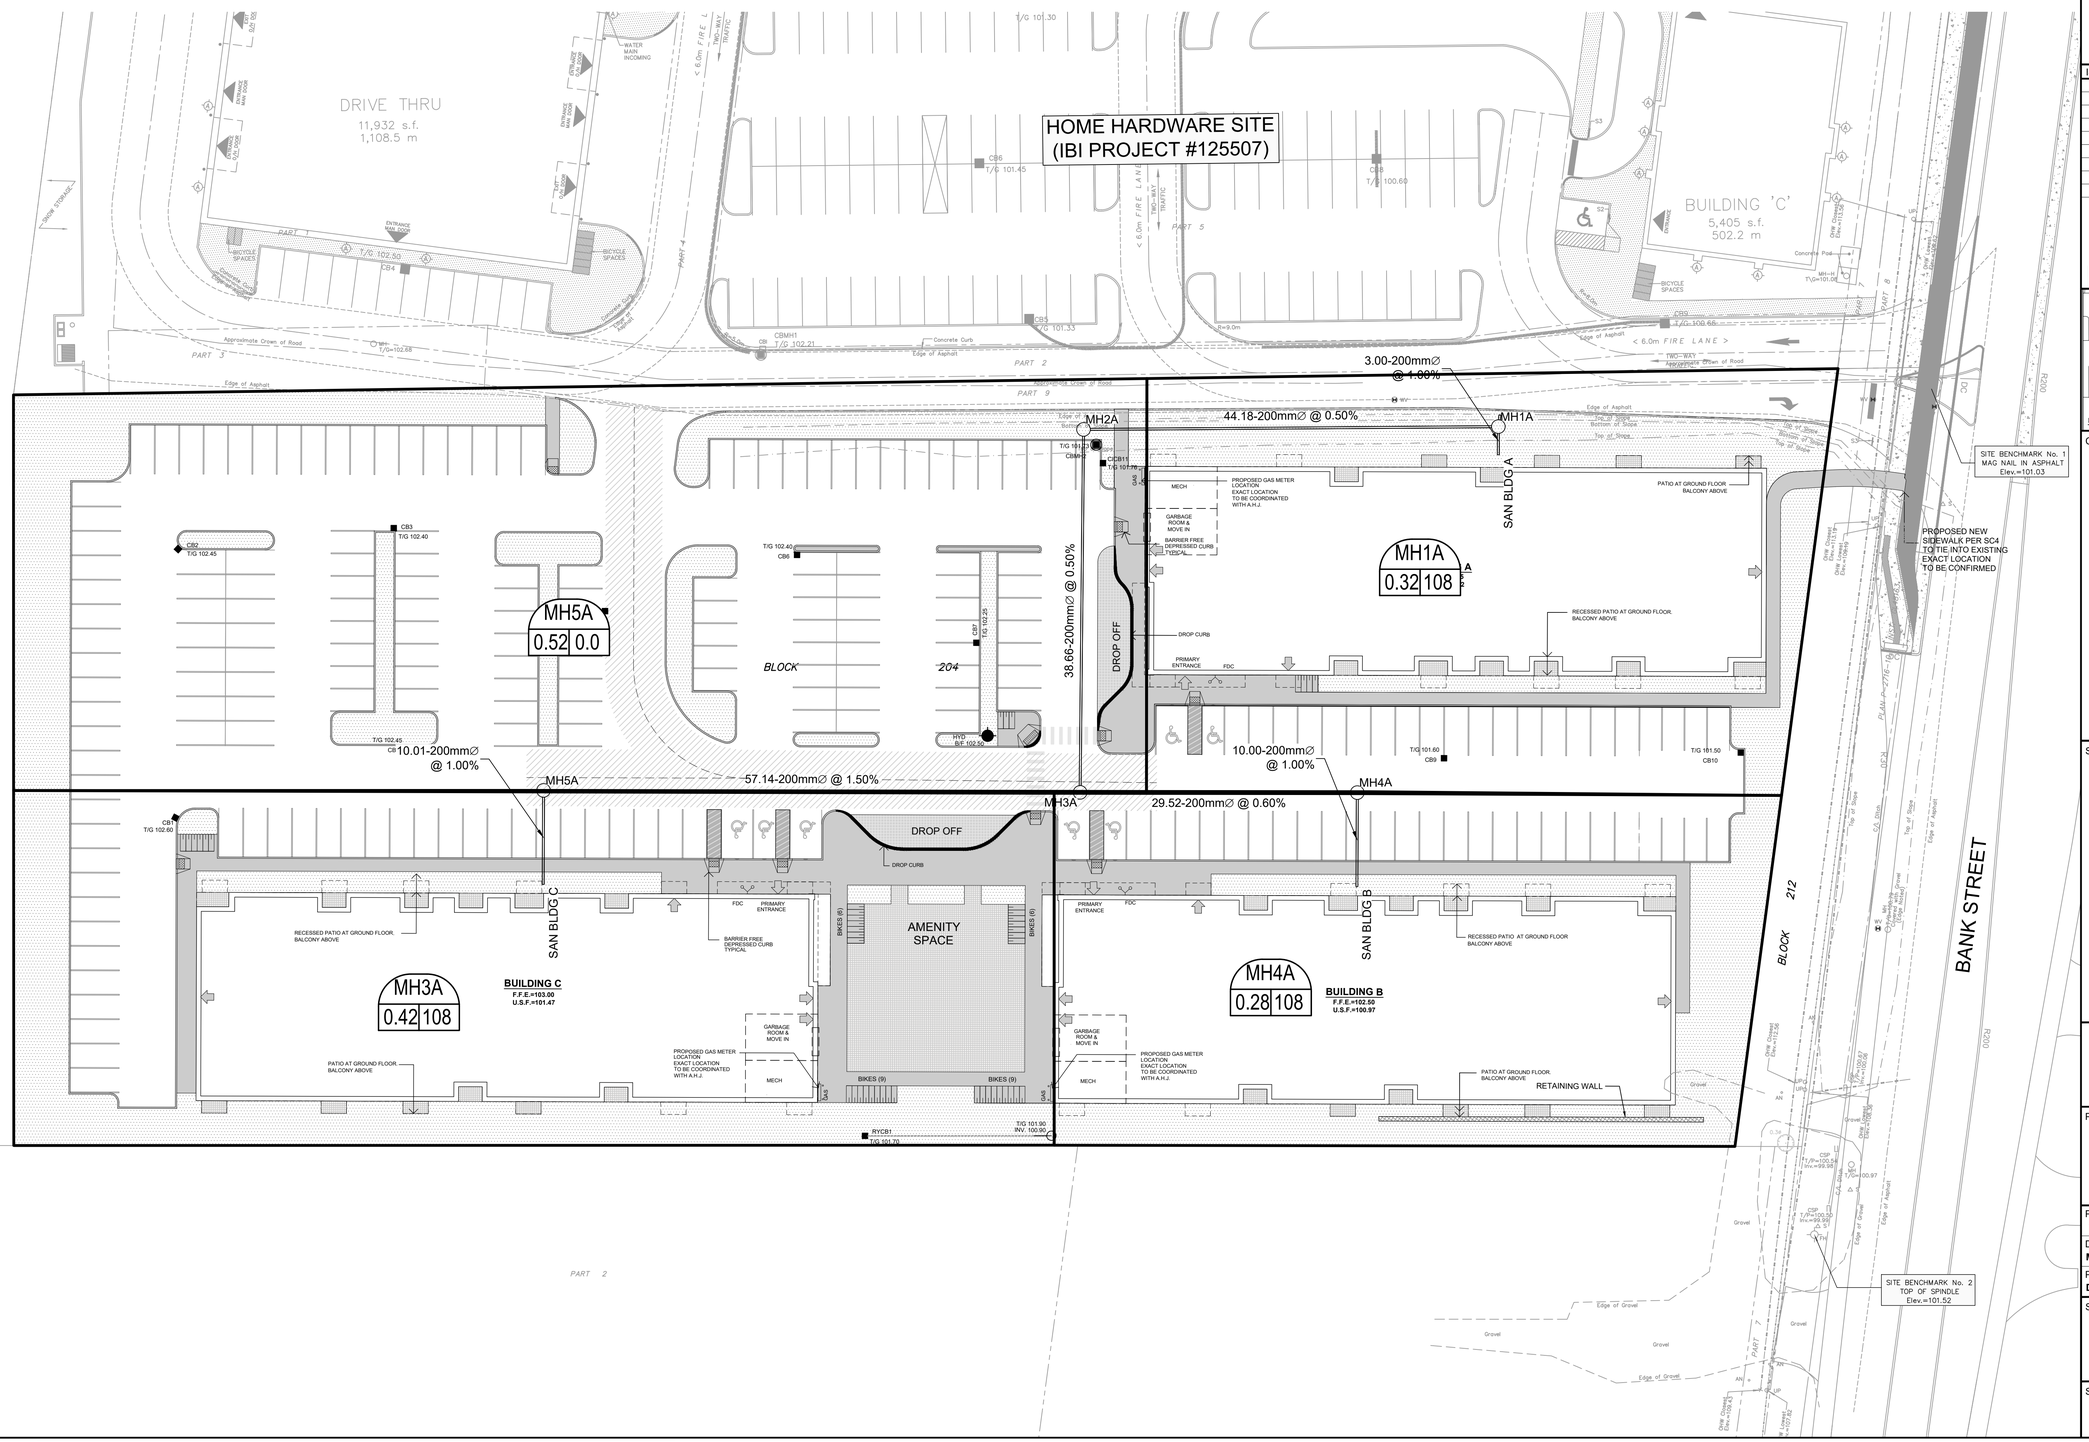

CLIENT

PATHWAYS SOUTH REGIONAL INC.

1737 WOODWARD DRIVE, OTTAWA, ON

COPYRIGHT

This drawing has been prepared solely for the intended use, thus any reproduction or distribution for any purpose other than authorized by IBI Group is forbidden. Contractors shall verify and be responsible for all dimensions and conditions on the job, and IBI Group shall be informed of any variations from the dimensions and conditions shown on the drawing. Shop drawings shall be submitted to IBI Group for general conformance before proceeding with fabrication.

IBI Group Professional Services (Canada) Inc.
is a member of the IBI Group of companies

ISSUES

No.	DESCRIPTION	DATE
1	SUBMISSION NO. 1 FOR CITY REVIEW	2022-06-03
2	SUBMISSION NO. 2 FOR CITY REVIEW	2022-08-26
3	SUBMISSION NO. 3 FOR CITY REVIEW	2022-10-31
4		
5		
6		
7		
8		

SEE 010, 011, 012 FOR NOTES, LEGEND, CB TABLE, STREET SECTIONS AND DETAILS

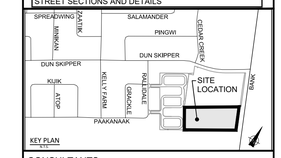

CONSULTANTS

1:300

SEAL

LICENSED PROFESSIONAL ENGINEER
J. I. MOFFATT
2022-10-31
PROVINCE OF ONTARIO

IBI GROUP
400 – 333 Preston Street
Ottawa ON K1S 5N4 Canada
tel 613 225 1311 fax 613 225 9868
ibigroup.com

PROJECT

4840 BANK STREET

PROJECT NO: 137175

DRAWN BY:	CHECKED BY:
M.M.	S.E.L.
PROJECT MGR:	APPROVED BY:
D.C.	J.I.M.

SHEET TITLE

SANITARY DRAINAGE AREA PLAN

SHEET NUMBER: C-400

ISSUE: 3

CITY FILE No. D07-12-22-0097

CITY PLAN No. xxxxx

File Location: J:\137175_Pathways_Soul\7.0_Production\7.00_Design\04_Civil\Sheets\C-400 SAN DRAINAGE AREA PLAN.dwg Last Saved: August 24, 2022, by ddore Plotted: Monday, October 31, 2022 2:37:19 PM by Mariam Milne