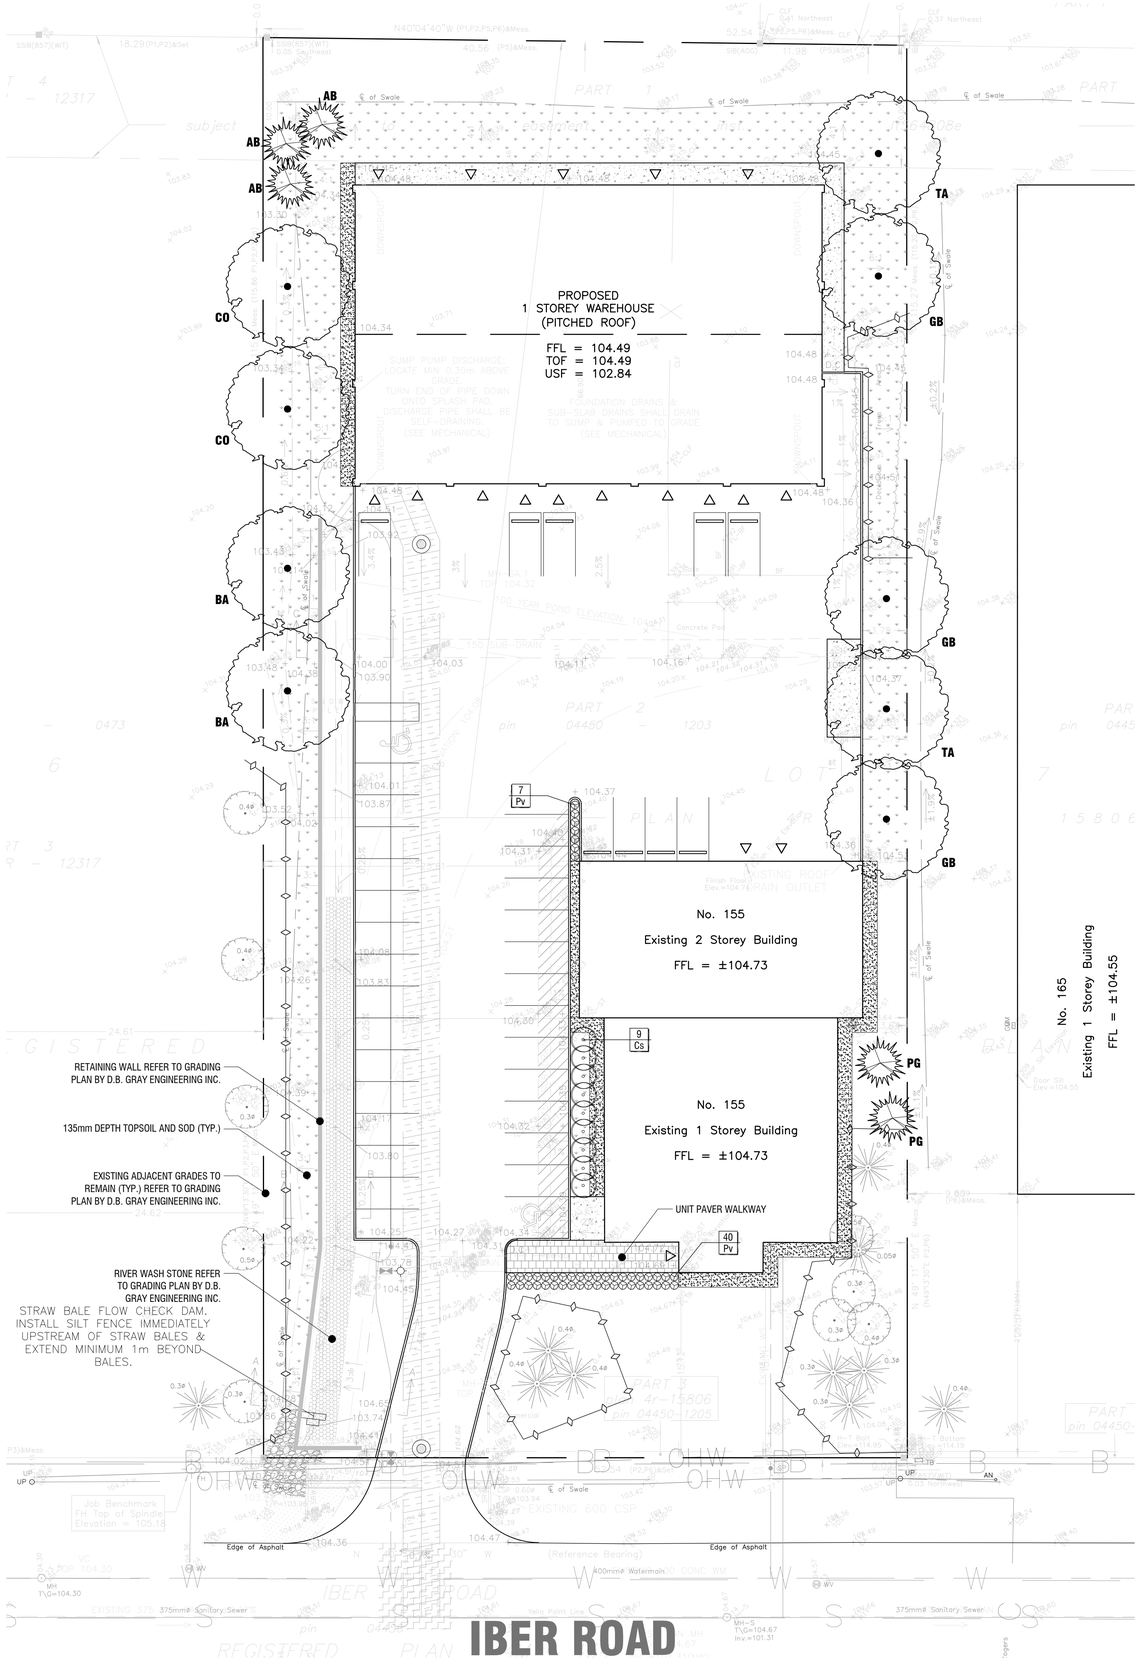

1 LANDSCAPE PLAN
L1 1:250

PLANTING SCHEDULE				
KEY	**QTY.**	**BOTANICAL NAME**	**COMMON NAME**	**SIZE / CONDITION / SPACING**
DECIDUOUS TREES				
BA	2	Betula alleghaniensis	Yellow Birch	50mm cal. / W.B.
CO	2	Celtis occidentalis	Common Hackberry	70mm cal. / W.B.
GB	3	Ginkgo biloba	Maidenhair Tree	70mm cal. / W.B.
TA	2	Tilia americana	Basswood	70mm cal. / W.B.
CONIFEROUS TREES				
AB	3	Abies balsamea	Balsam Fir	175cm ht. / W.B.
PG	2	Picea glauca	White Spruce	175cm ht. / W.B.
DECIDUOUS SHRUBS				
Cs	9	Cornus sericea	Red Osier Dogwood	100cm ht. / specimen quality / 1.75m sp.
PERENNIALS & GRASSES				
Pv	47	Panicum virgatum	Switch Grass	#2 Pot / 90cm sp.

PRELIMINARY
NOT FOR CONSTRUCTION

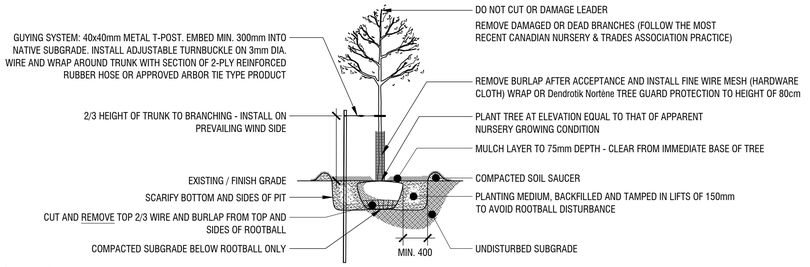

2 DECIDUOUS TREE PLANTING DETAIL
L1 n.t.s.

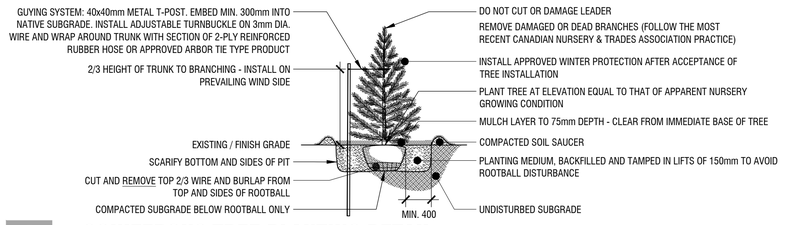

3 CONIFEROUS TREE PLANTING DETAIL
L1 n.t.s.

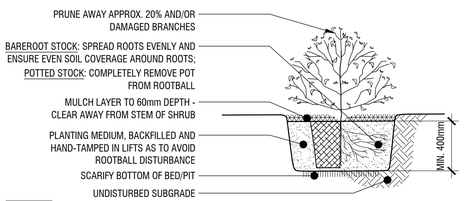

4 SHRUB PLANTING DETAIL
L1 n.t.s.

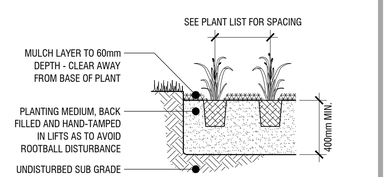

5 PERENNIAL PLANTING DETAIL
L1 n.t.s.

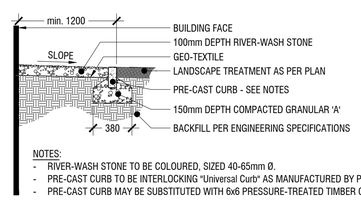

NOTES:
- RIVER-WASH STONE TO BE COLOURED, SIZED 40-65mm Ø.
- PRE-CAST CURB TO BE INTERLOCKING "Universal Curb" AS MANUFACTURED BY Permacon OR APPROVED EQUIVALENT. USE CORNER UNITS AT ALL 90° CORNERS.
- PRE-CAST CURB MAY BE SUBSTITUTED WITH 6x6 PRESSURE-TREATED TIMBER OR COMMERCIAL GRADE ALUMINUM EDGER UPON APPROVAL.

6 MAINTENANCE EDGE DETAIL
L1 n.t.s.

Copyright Reserved
The Copyrights to all designs and drawings are the property of Fotenn Consultants Inc. Unauthorized reproduction or use is forbidden. DO NOT SCALE DRAWING

Copyright réservés
Les droits d'auteur à tous les modèles et dessins sont la propriété de Fotenn Consultants Inc. Reproduction ou utilisation non autorisée est interdite. NE PAS L'ÉCHELLE DE DESSIN

Client / Client

Power-Tek Group
155 Iber Road, Ottawa, ON K2S 1E7

key plan / plan repère

legend / légende

EXISTING TREES TO REMAIN
TREE PROTECTION FENCING - REFER 1-T2 (AND 2-T2 FOR ROOT PRUNING DETAIL)
MEDIUM DECIDUOUS TREE (SEE PLANTING SCHEDULE FOR SPECIES AND QUANTITIES) - REFER 2-L1
LARGE DECIDUOUS TREE (SEE PLANTING SCHEDULE FOR SPECIES AND QUANTITIES) - REFER 2-L1
CONIFEROUS TREES (SEE PLANTING SCHEDULE FOR SPECIES AND QUANTITIES) - REFER 3-L1
SHRUB PLANTING IN MULCHED BED (SEE PLANTING SCHEDULE FOR SPECIES AND QUANTITIES) - REFER 4-L1
ORNAMENTAL GRASS PLANTING IN MULCHED BED (SEE PLANTING SCHEDULE FOR SPECIES AND QUANTITIES) - REFER 5-L1
PLANT KEY
MAINTENANCE EDGE - REFER 6-L1

rev'n	description / la description	yyyy/mm/dd
03	coordination with new CUP - reissue for SPA	2022/11/03
02	coordination with new CUP - reissue for SPA	2022/03/03
01	issue for SPA	2021/07/15
00	issue for Client review	2021/07/09

FOTENN Planning + Design
396 Cooper Street, Suite 300
Ottawa, ON, CANADA K2P 2H7
613.730.5709
fotenn.com

north / le nord

stamp / le cachet

ONTARIO ASSOCIATION OF LANDSCAPE ARCHITECTS
F. DOUGLAS FOUNTAIN
OALA
MEMBER

project / projet

155 IBER ROAD

drawing / dessin

LANDSCAPE PLAN AND PLANTING & CONSTRUCTION DETAILS

designed / conçu	drawn / dessiné	reviewed / examiné
SP / KA	SP	KA
date	project number / No. du projet	
June 2021		

drawing number / No. du dessin
L1 of 1

D07-12-21-0125
#18553

PLOT INFORMATION: DWG NAME: \\fotenn.ds01\Public\PROJECTS\Power-Tek Group\155 Iber Road\DESIGN\5.0 DESIGN DEVELOPMENT\01 PLANS\rvt\v03 PowerTek-T03cPlan.dwg PLOT DATE: 2022-11-03 9:00:53 PM SHEET SIZE: ISO full bleed A1 (594.00 x 841.00 MM) PLOTTED BY: Emily.McKenna LAST SAVED BY: emckenna