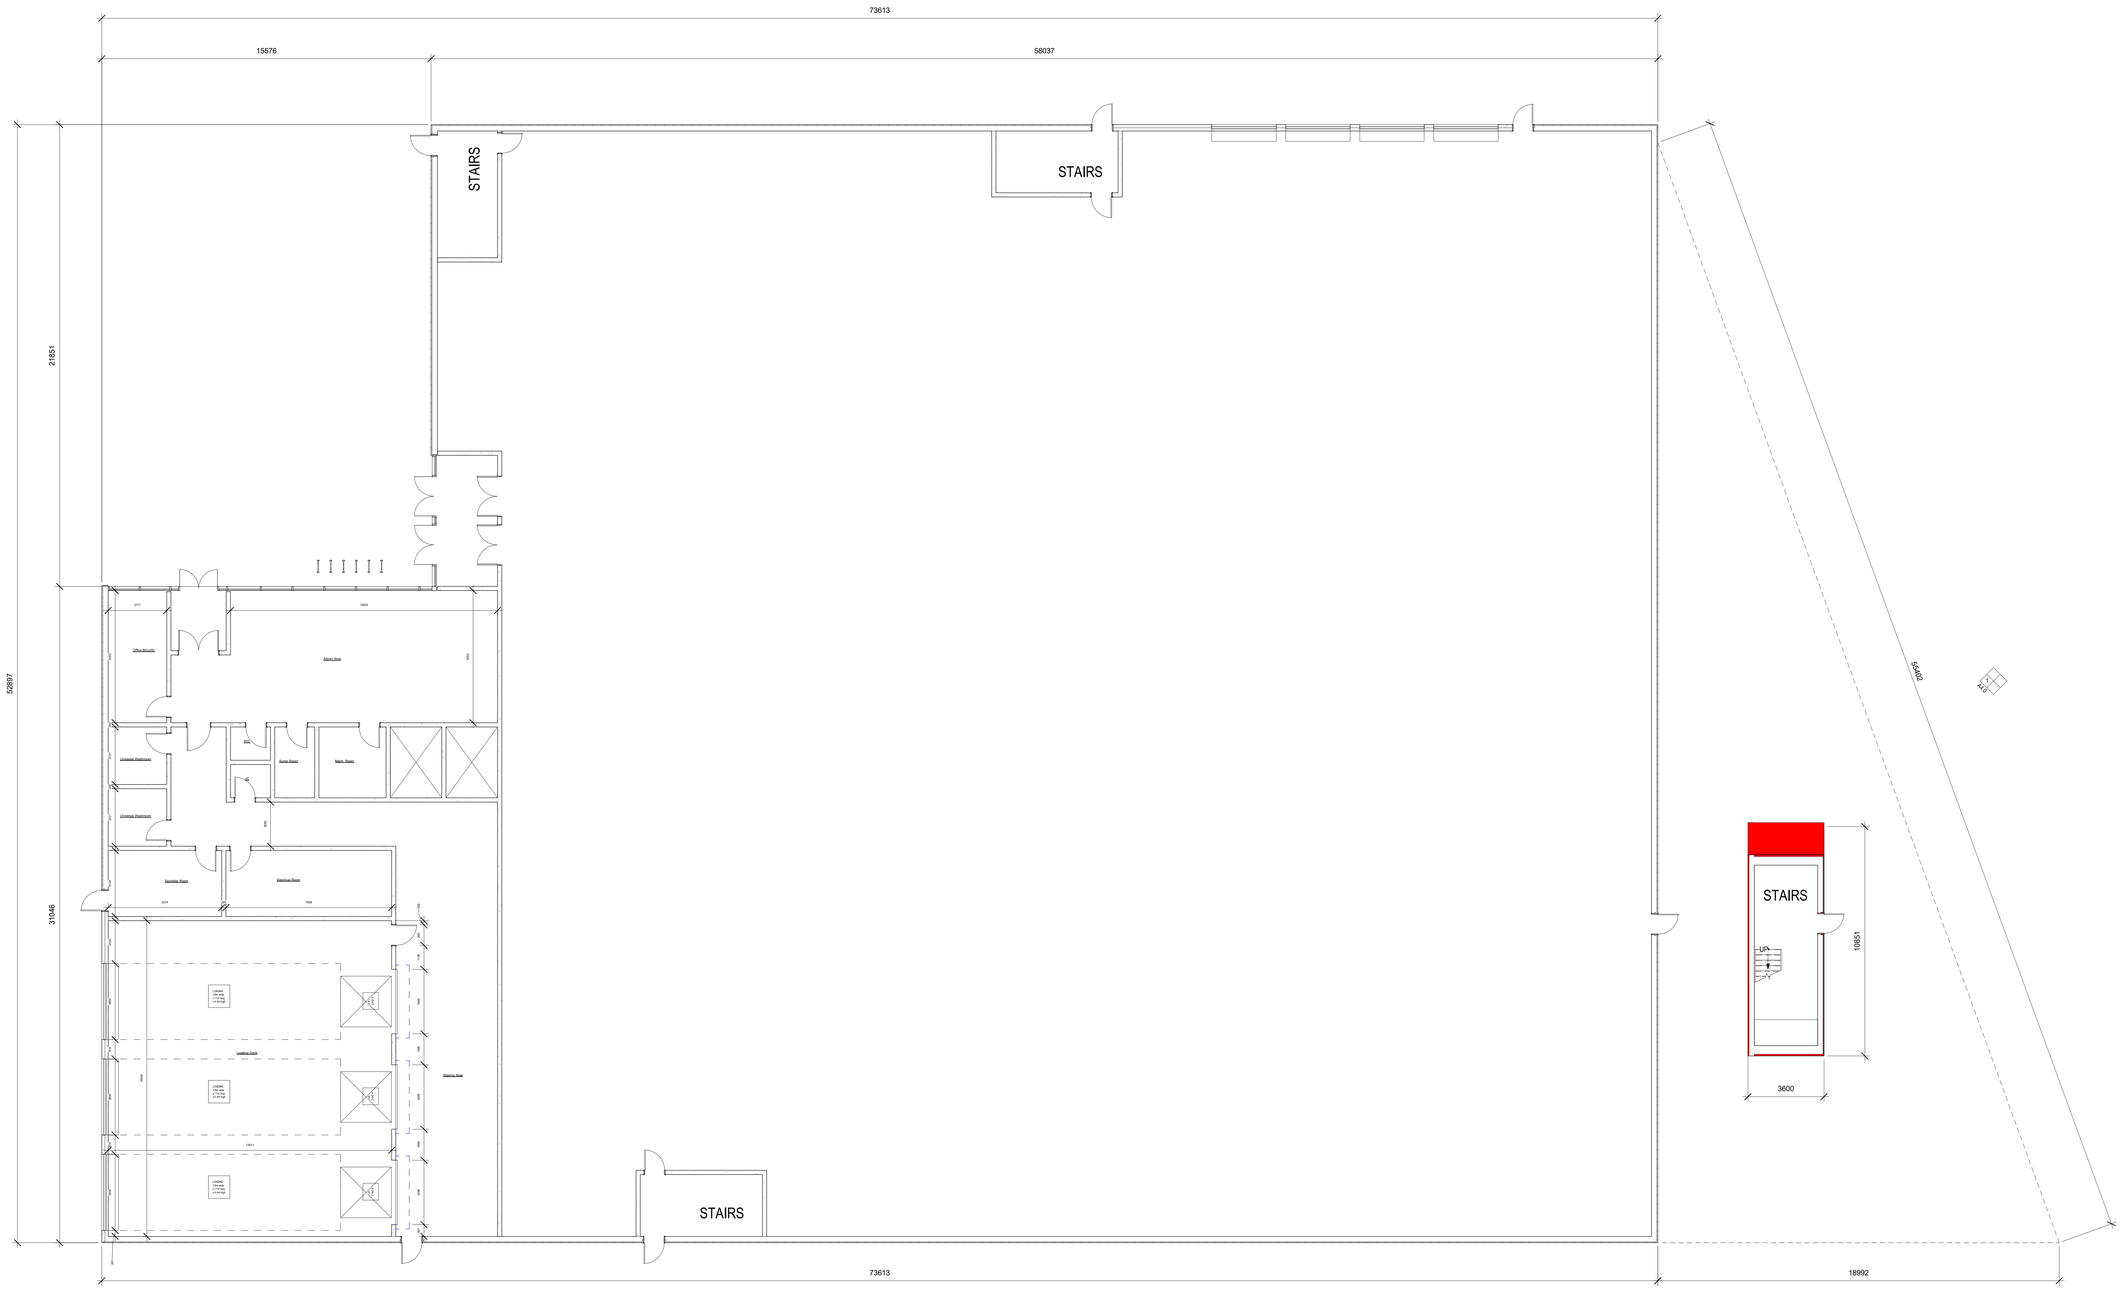

1 A1.4 GROUND FLOOR PLAN
1 : 100

ARCHITECTURE 49
1345 ROSEMOUNT AVENUE
CORNWALL, ONTARIO, CANADA K6J 3E5
PHONE: 613-933-5604 | FAX: 613-936-0335 | WWW.ARCHITECTURE49.COM

CONSULTANT - SUB CONSULTANT:

CONSULTANT - SUB CONSULTANT:

SEAL:

CLIENT:

ACCESS STORAGE

CLIENT REF. #:

PROJECT:

ACCESS STORAGE 864 LADY ELLEN PLACE

KEY PLAN:

DISCLAIMER: COPYRIGHT:
THIS DRAWING AND DESIGN IS COPYRIGHT PROTECTED WHICH SHALL NOT BE USED, REPRODUCED OR REVISED WITHOUT WRITTEN PERMISSION BY ARCHITECTURE 49. THE CONTRACTOR SHALL CHECK AND VERIFY ALL DIMENSIONS AND UTILITY LOCATIONS AND REPORT ALL ERRORS AND OMISSIONS PRIOR TO COMMENCING WORK.
THIS DRAWING IS NOT TO BE SCALED.

ISSUED FOR - REVISION:

IS	RE	DATE	DESCRIPTION

PROJECT NO: 219-00058-09
DATE: JUNE 17, 2022
ORIGINAL SCALE: 1 : 100
IF THIS BAR IS NOT 25mm LONG, ADJUST YOUR PLOTTING SCALE.
25mm
DESIGNED BY: Designer
DRAWN BY: Author
CHECKED BY: Checker
DISCIPLINE: ARCHITECTURAL

TITLE:

BUILDING A FLOOR PLAN

SHEET NUMBER: A1.4
SHEET # OF
ISSUE: REV #
DATE OF:

BIM 360://219-00058-09 - 864 LADY ELLEN PLACE - R21A5B-864 LADY ELLEN PLACE.SITE MODEL.ARCH-R21.rvt
12/12/2022 12:41:29 PM

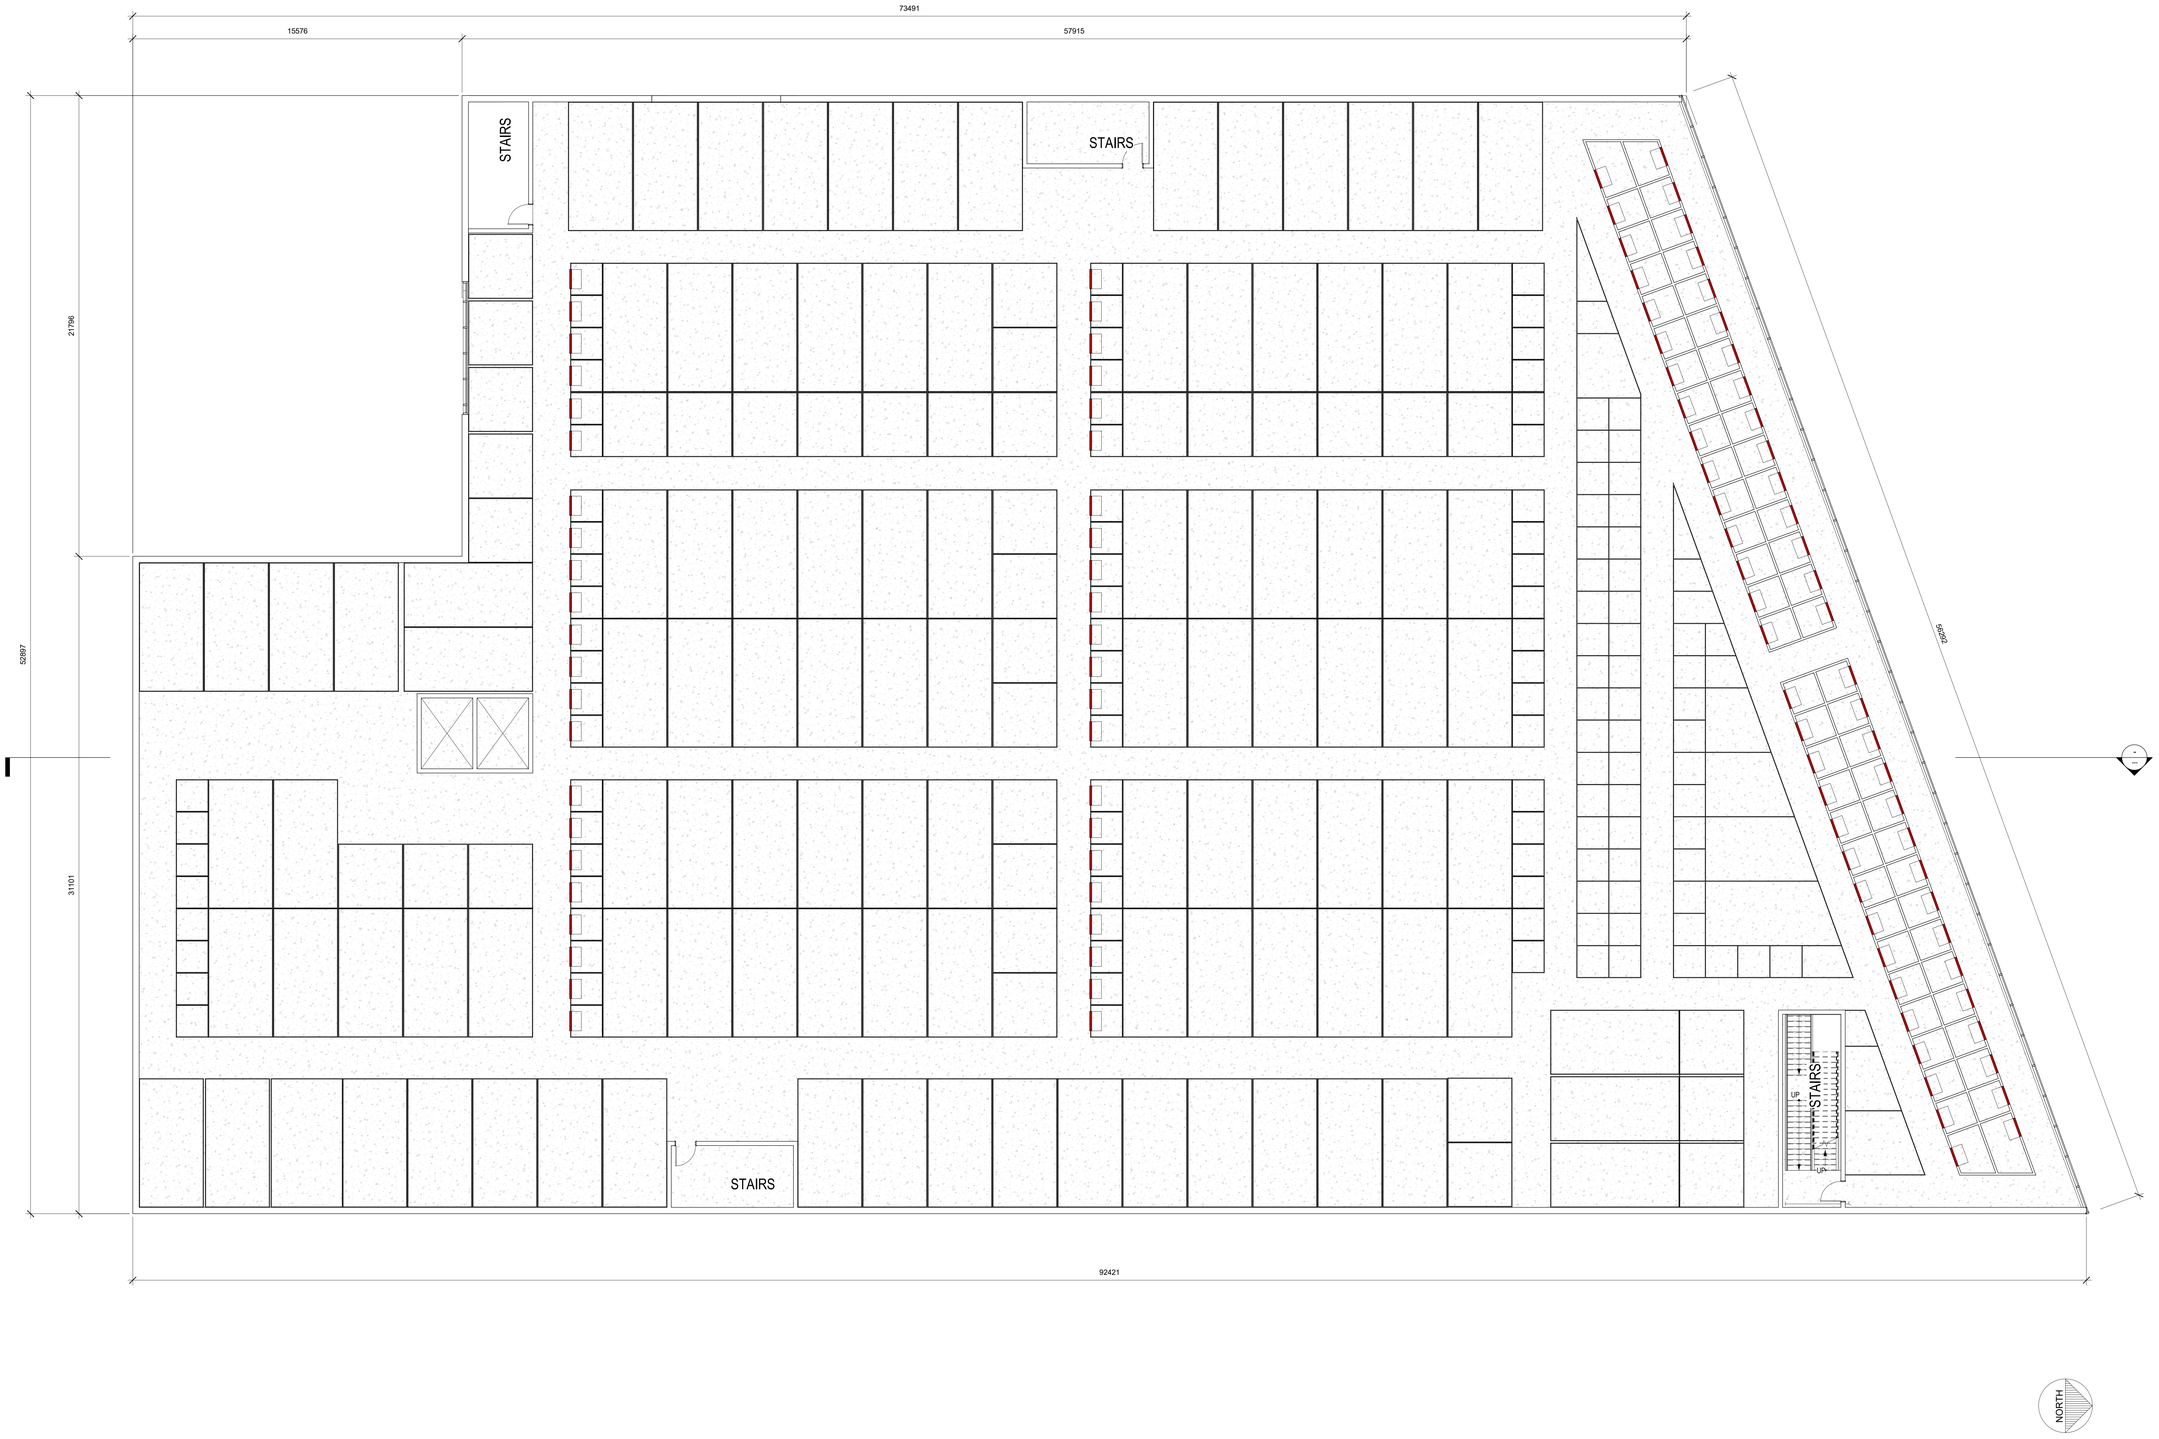

1 A1.5 2-4 FLOOR PLANS
1 : 100

ARCHITECTURE 49
1345 ROSEMOUNT AVENUE
CORNWALL, ONTARIO, CANADA K6J 3E5
PHONE: 613-933-5604 | FAX: 613-936-0335 | WWW.ARCHITECTURE49.COM

CONSULTANT - SUB CONSULTANT:

CONSULTANT - SUB CONSULTANT:

SEAL:

CLIENT:

ACCESS STORAGE

CLIENT REF. #:

PROJECT:

ACCESS STORAGE 864 LADY ELLEN PLACE

KEY PLAN:

DISCLAIMER: COPYRIGHT:

THIS DRAWING AND DESIGN IS COPYRIGHT PROTECTED WHICH SHALL NOT BE USED, REPRODUCED OR REVISED WITHOUT WRITTEN PERMISSION BY ARCHITECTURE 49. THE CONTRACTOR SHALL CHECK AND VERIFY ALL DIMENSIONS AND UTILITY LOCATIONS AND REPORT ALL ERRORS AND OMISSIONS PRIOR TO COMMENCING WORK.
THIS DRAWING IS NOT TO BE SCALED.

ISSUED FOR - REVISION:

IS	RE	DATE	DESCRIPTION

PROJECT NO: 219-00058-09
DATE: JUNE 17, 2022
ORIGINAL SCALE: 1 : 100
IF THIS BAR IS NOT 25mm LONG, ADJUST YOUR PLOTTING SCALE.
25mm
DESIGNED BY: Designer
DRAWN BY: Author
CHECKED BY: Checker
DISCIPLINE: ARCHITECTURAL
TITLE: BUILDING A FLOOR PLAN
SHEET NUMBER: A1.5
SHEET #: OF
ISSUE:
REV #:
DATE OF:

BIM 360://219-00058-09 - 864 LADY ELLEN PLACE - R21/ASB-864 LADY ELLEN PLACE.SITE MODEL.ARCH.RD1.rvt
5/13/2022 12:41:34 PM

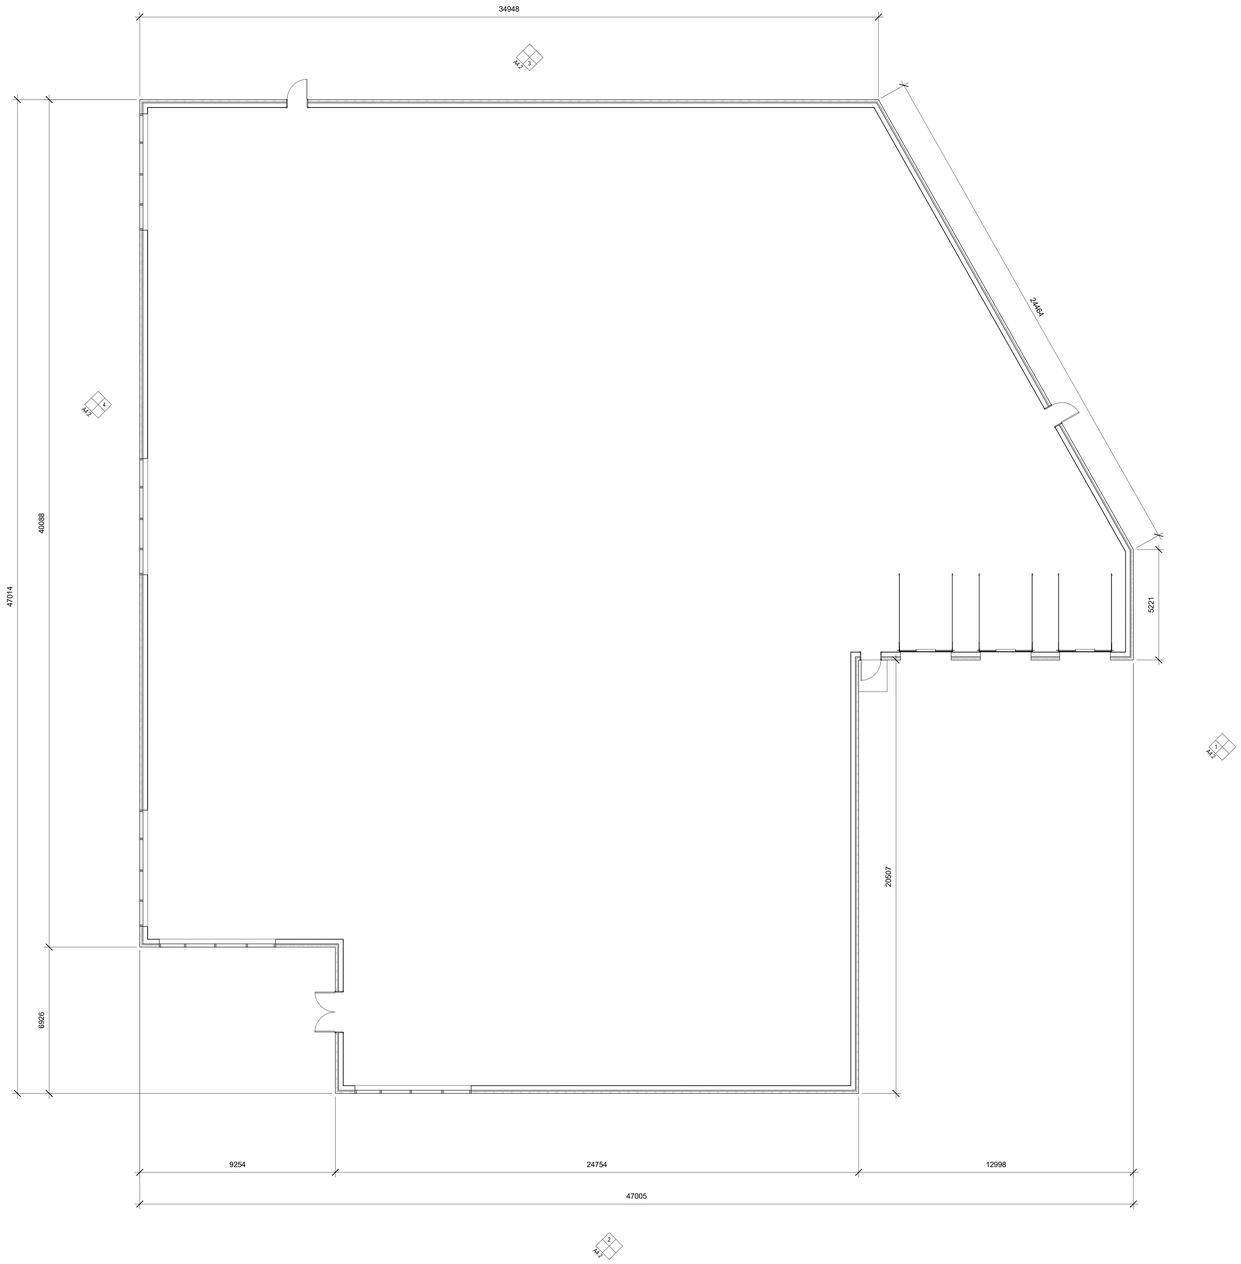

1 A1.6 GROUND FLOOR PLAN
1 : 100

NORTH

ARCHITECTURE 49
1345 ROSEMOUNT AVENUE
CORNWALL, ONTARIO, CANADA K6J 3E5
PHONE: 613-933-5604 | FAX: 613-936-0335 | WWW.ARCHITECTURE49.COM

CONSULTANT - SUB CONSULTANT:

CONSULTANT - SUB CONSULTANT:

SEAL:

CLIENT:

ACCESS STORAGE

CLIENT REF. #:

PROJECT:

ACCESS STORAGE 864 LADY ELLEN PLACE

KEY PLAN:

DISCLAIMER: COPYRIGHT:
THIS DRAWING AND DESIGN IS COPYRIGHT PROTECTED WHICH SHALL NOT BE USED, REPRODUCED OR REVISED WITHOUT WRITTEN PERMISSION BY ARCHITECTURE 49. THE CONTRACTOR SHALL CHECK AND VERIFY ALL DIMENSIONS AND UTILITY LOCATIONS AND REPORT ALL ERRORS AND OMISSIONS PRIOR TO COMMENCING WORK.
THIS DRAWING IS NOT TO BE SCALED.

ISSUED FOR - REVISION:

IS	RE	DATE	DESCRIPTION

PROJECT NO: 219-00058-09
DATE: JUNE 17, 2022
ORIGINAL SCALE: 1 : 100
DESIGNED BY: Designer
DRAWN BY: Author
CHECKED BY: Checker
IF THIS BAR IS NOT 25mm LONG, ADJUST YOUR PLOTTING SCALE. 25mm

DISCIPLINE: ARCHITECTURAL

TITLE: BUILDING B FLOOR PLAN

SHEET NUMBER: A1.6
SHEET #: OF

ISSUE: REV #:
DATE OF:

BIM 360://219-00058-09 - 864 LADY ELLEN PLACE - R21/A0B-B64 LADY ELLEN PLACE.SITE MODEL ARCH.RCT.rvt
10/12/2022 12:41:34 PM

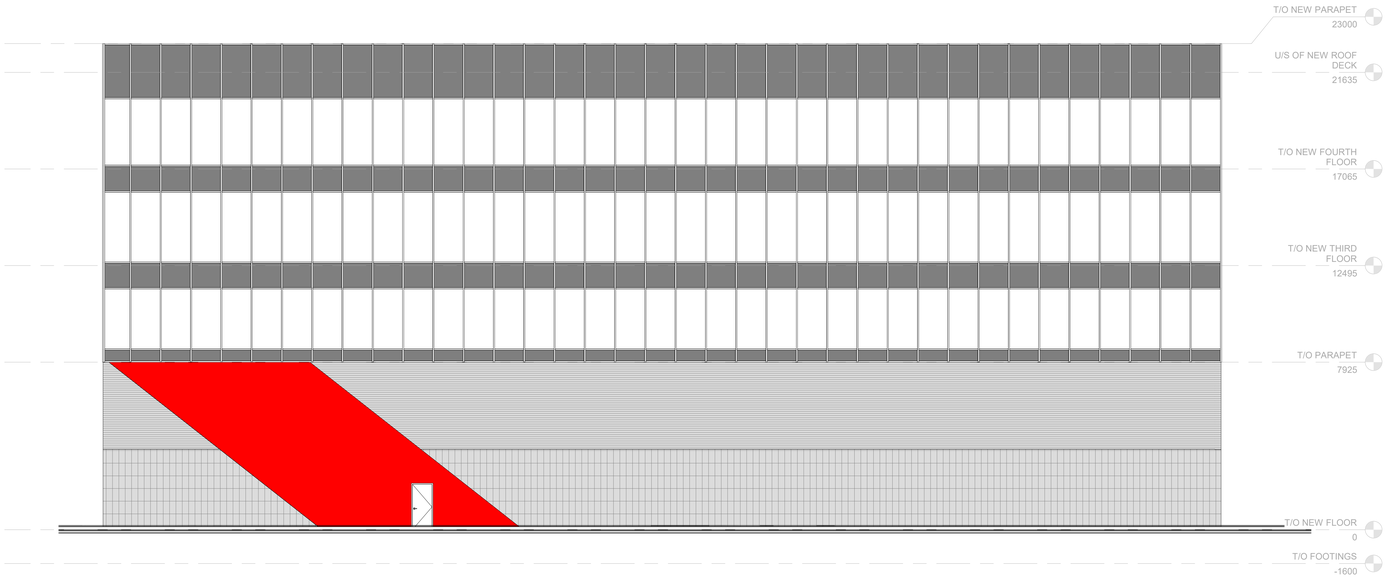

1 A4.0 North Elevation
1 : 100

2 A4.0 South Elevation
1 : 100

ARCHITECTURE 49
1345 ROSEMOUNT AVENUE
CORNWALL, ONTARIO, CANADA K6J 3E5
PHONE: 613-933-5604 | FAX: 613-936-0335 | WWW.ARCHITECTURE49.COM

CONSULTANT - SUB CONSULTANT:

CONSULTANT - SUB CONSULTANT:

SEAL:

CLIENT:

ACCESS STORAGE

CLIENT REF. #:

PROJECT:

ACCESS STORAGE 864 LADY ELLEN PLACE

KEY PLAN:

DISCLAIMER: COPYRIGHT:
THIS DRAWING AND DESIGN IS COPYRIGHT PROTECTED WHICH SHALL NOT BE USED, REPRODUCED OR REVISED WITHOUT WRITTEN PERMISSION BY ARCHITECTURE 49. THE CONTRACTOR SHALL CHECK AND VERIFY ALL DIMENSIONS AND UTILITY LOCATIONS AND REPORT ALL ERRORS AND OMISSIONS PRIOR TO COMMENCING WORK.
THIS DRAWING IS NOT TO BE SCALED.

ISSUED FOR - REVISION:

IS	RE	DATE	DESCRIPTION

PROJECT NO: 219-00058-09
DATE: JUNE 17, 2022
ORIGINAL SCALE: 1 : 100
IF THIS BAR IS NOT 25mm LONG, ADJUST YOUR PLOTTING SCALE.
25mm
DESIGNED BY: Designer
DRAWN BY: Author
CHECKED BY: Checker

DISCIPLINE: ARCHITECTURAL

TITLE:

ELEVATIONS

SHEET NUMBER: A4.0
SHEET # OF

ISSUE: REV #:
DATE OF:

BIM 360://219-00058-09 - 864 LADY ELLEN PLACE - R21A9B-BIM LADY ELLEN PLACE.SITE MODEL.ARCH.RCT.rvt
10/12/2022 12:47:36 PM

1 / A4.1 East Elevation
1 : 100

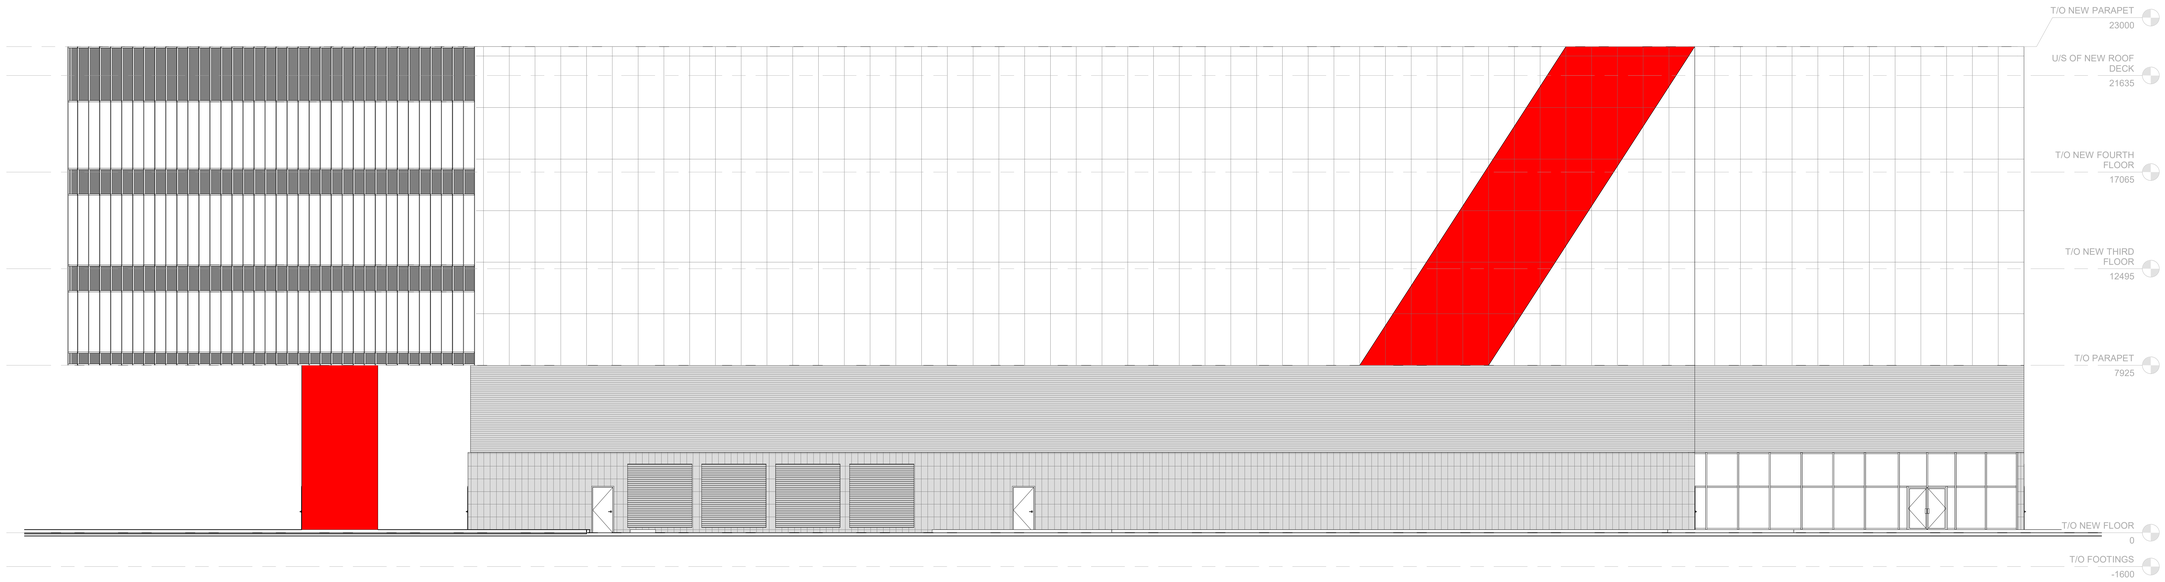

2 / A4.1 West Elevation
1 : 100

ARCHITECTURE 49

1345 ROSEMOUNT AVENUE
CORNWALL, ONTARIO, CANADA K6J 3E5
PHONE: 613-933-5604 | FAX: 613-936-0335 | WWW.ARCHITECTURE49.COM

CONSULTANT - SUB CONSULTANT:

CONSULTANT - SUB CONSULTANT:

SEAL:

CLIENT:

ACCESS STORAGE

CLIENT REF. #:

PROJECT:

ACCESS STORAGE 864 LADY ELLEN PLACE

KEY PLAN:

DISCLAIMER: COPYRIGHT:

THIS DRAWING AND DESIGN IS COPYRIGHT PROTECTED WHICH SHALL NOT BE USED, REPRODUCED OR REVISED WITHOUT WRITTEN PERMISSION BY ARCHITECTURE 49. THE CONTRACTOR SHALL CHECK AND VERIFY ALL DIMENSIONS AND UTILITY LOCATIONS AND REPORT ALL ERRORS AND OMISSIONS PRIOR TO COMMENCING WORK.
THIS DRAWING IS NOT TO BE SCALED.

ISSUED FOR - REVISION:

IS	RE	DATE	DESCRIPTION

PROJECT NO: 219-00058-09

DATE: JUNE 17, 2022

ORIGINAL SCALE: 1 : 100

IF THIS BAR IS NOT 25mm LONG, ADJUST YOUR PLOTTING SCALE.

25mm

DESIGNED BY: Designer

DRAWN BY: Author

CHECKED BY: Checker

DISCIPLINE: ARCHITECTURAL

TITLE: ELEVATIONS

SHEET NUMBER: A4.1

SHEET # OF

ISSUE: REV #

DATE OF:

BIM 360://219-00058-09 - 864 LADY ELLEN PLACE - R21/A0B-864 LADY ELLEN PLACE.SITE MODEL.ARCH.RD1.rvt
10/12/2022 12:41:37 PM

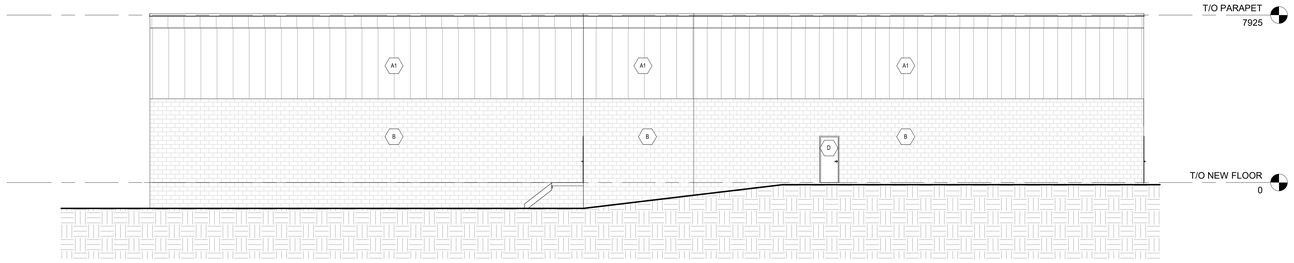

1 A4.2 NORTH ELEVATION
1 : 100

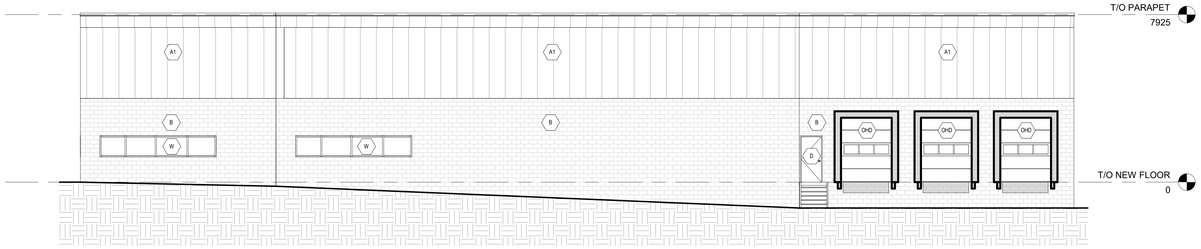

2 A4.2 EAST ELEVATION
1 : 100

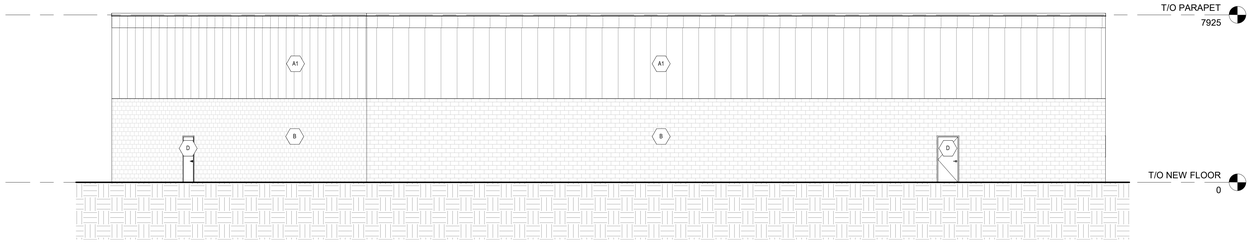

3 A4.2 WEST ELEVATION
1 : 100

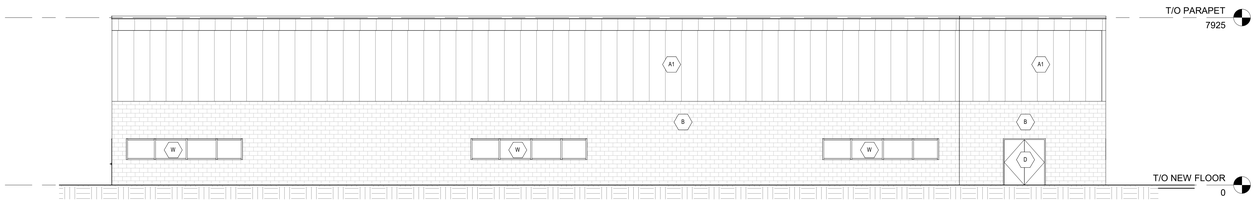

4 A4.2 SOUTH ELEVATION
1 : 100

LEGEND

A1	PRE-FINISHED INSULATED METAL PANELS
B	MASONRY VENEER CLADDING
D	EXTERIOR DOOR
OHD	OVER HEAD DOOR C/W DOCK SEALS, DOCK LEVELER AND DOCK BUMPERS
W	ALUMINUM WINDOW

ARCHITECTURE 49

1345 ROSEMOUNT AVENUE
CORNWALL, ONTARIO, CANADA K6J 3E5
PHONE: 613-933-5604 | FAX: 613-936-0335 | WWW.ARCHITECTURE49.COM

CONSULTANT - SUB CONSULTANT:

CONSULTANT - SUB CONSULTANT:

SEAL:

CLIENT:

ACCESS STORAGE

CLIENT REF. #:

PROJECT:

ACCESS STORAGE 864 LADY ELLEN PLACE

KEY PLAN:

DISCLAIMER: COPYRIGHT:
THIS DRAWING AND DESIGN IS COPYRIGHT PROTECTED WHICH SHALL NOT BE USED, REPRODUCED OR REVISED WITHOUT WRITTEN PERMISSION BY ARCHITECTURE 49. THE CONTRACTOR SHALL CHECK AND VERIFY ALL DIMENSIONS AND UTILITY LOCATIONS AND REPORT ALL ERRORS AND OMISSIONS PRIOR TO COMMENCING WORK.
THIS DRAWING IS NOT TO BE SCALED.

ISSUED FOR - REVISION:

IS	RE	DATE	DESCRIPTION

PROJECT NO: 219-00058-09
DATE: JUNE 17, 2022
ORIGINAL SCALE: As indicated
DESIGNED BY: Designer
DRAWN BY: Author
CHECKED BY: Checker
IF THIS BAR IS NOT 25mm LONG, ADJUST YOUR PLOTTING SCALE. 25mm

DISCIPLINE: ARCHITECTURAL

TITLE: BUILDING B ELEVATIONS

SHEET NUMBER: A4.2

SHEET # OF

ISSUE: REV #

DATE OF:

BIM 360://219-00058-09 - 864 LADY ELLEN PLACE - RC14A5B-864 LADY ELLEN PLACE.SITE MODEL.ARCH-R22.rvt
10/12/2022 12:41:38 PM