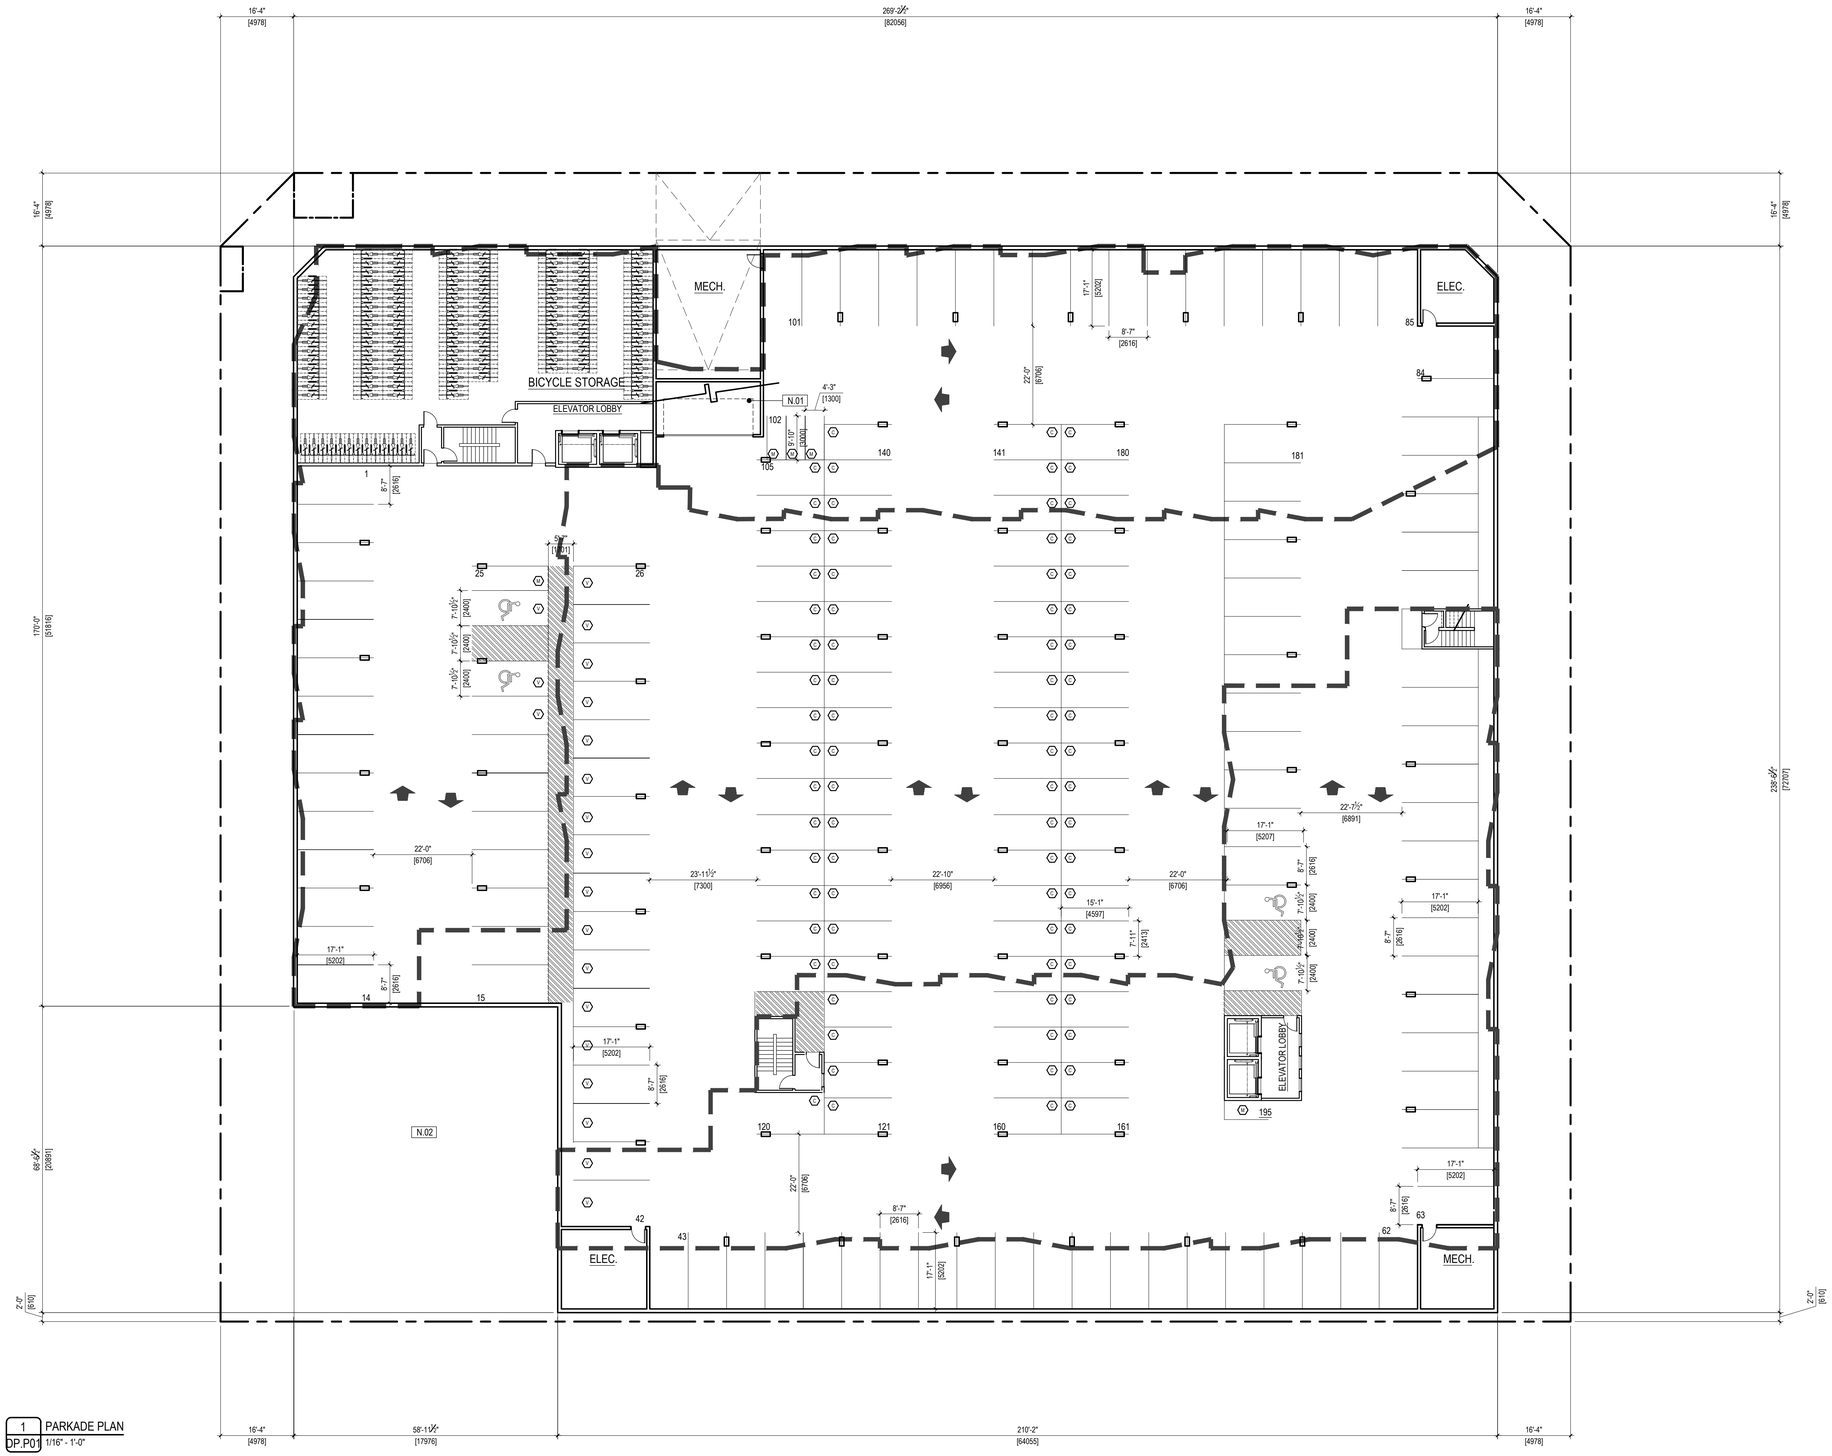

1 PARKADE PLAN
DP.P01 1/16" - 1'-0"

FAAS

FORMED ALLIANCE ARCHITECTURE STUDIO

SHEET NOTES

N.01	STORM WATER TANK BELOW RAMP (STORAGE VOLUME REQUIRED 135m3 REFER TO CIVIL).
N.02	INFILTRATION TANK LOCATION (REFER TO CIVIL)

LEGEND

- V VISITOR
- C COMPACT
- M MOTORCYCLE
- BARRIER FREE

PROJECT TEAM

ARCHITECT
FAAS ARCHITECTURE
BROGAN GORDON-COOPER
403.923.5072

PLANNING
QB PLANNING & DESIGN
CHRISTINE McCUAIG
613.850.8345

CIVIL
DESIGN WORKS
HEATHER BOYD
780.244.0252

LANDSCAPE ARCHITECT
CSW LANDSCAPE ARCHITECTS LTD.
LISA MACDONALD
613.897.1237

TRANSPORTATION
IBI GROUP
BEN PASCOLO-NEVEU
613.225.1311 ext.64074

ENVIRONMENTAL
GRADIENT WIND ENGINEERING
JOSHUA FOSTER
613.836.0634

RELEASES

NO.	DESCRIPTION	DATE
02	ISSUED FOR SPC	02.28.23
01	ISSUED FOR CLC	10.24.22

PROJECT NAME

1050 TAWADINA RD
WATERIDGE

MUNICIPAL ADDRESS

1050 TAWADINA RD
OTTAWA, ON

LEGAL ADDRESS

PART OF BLOCK 11
REGISTERED PLAN 4M-1651
CITY OF OTTAWA
ANNIS, O'SULLIVAN, VOLLEBEKK LTD. 2022

PROJECT NO.

22.01.W.U.

DRAWN	CHECKED
LB	JA

DATE	SCALE
22.01.14	AS NOTED

DRAWING TITLE

PARKADE PLAN

DRAWING NUMBER

SPC.P01

THIS DRAWING AND DESIGN ARE AT ALL TIMES TO REMAIN THE EXCLUSIVE PROPERTY OF THE ARCHITECT AND MAY NOT BE USED OR REPRODUCED WITHOUT PRIOR WRITTEN CONSENT.