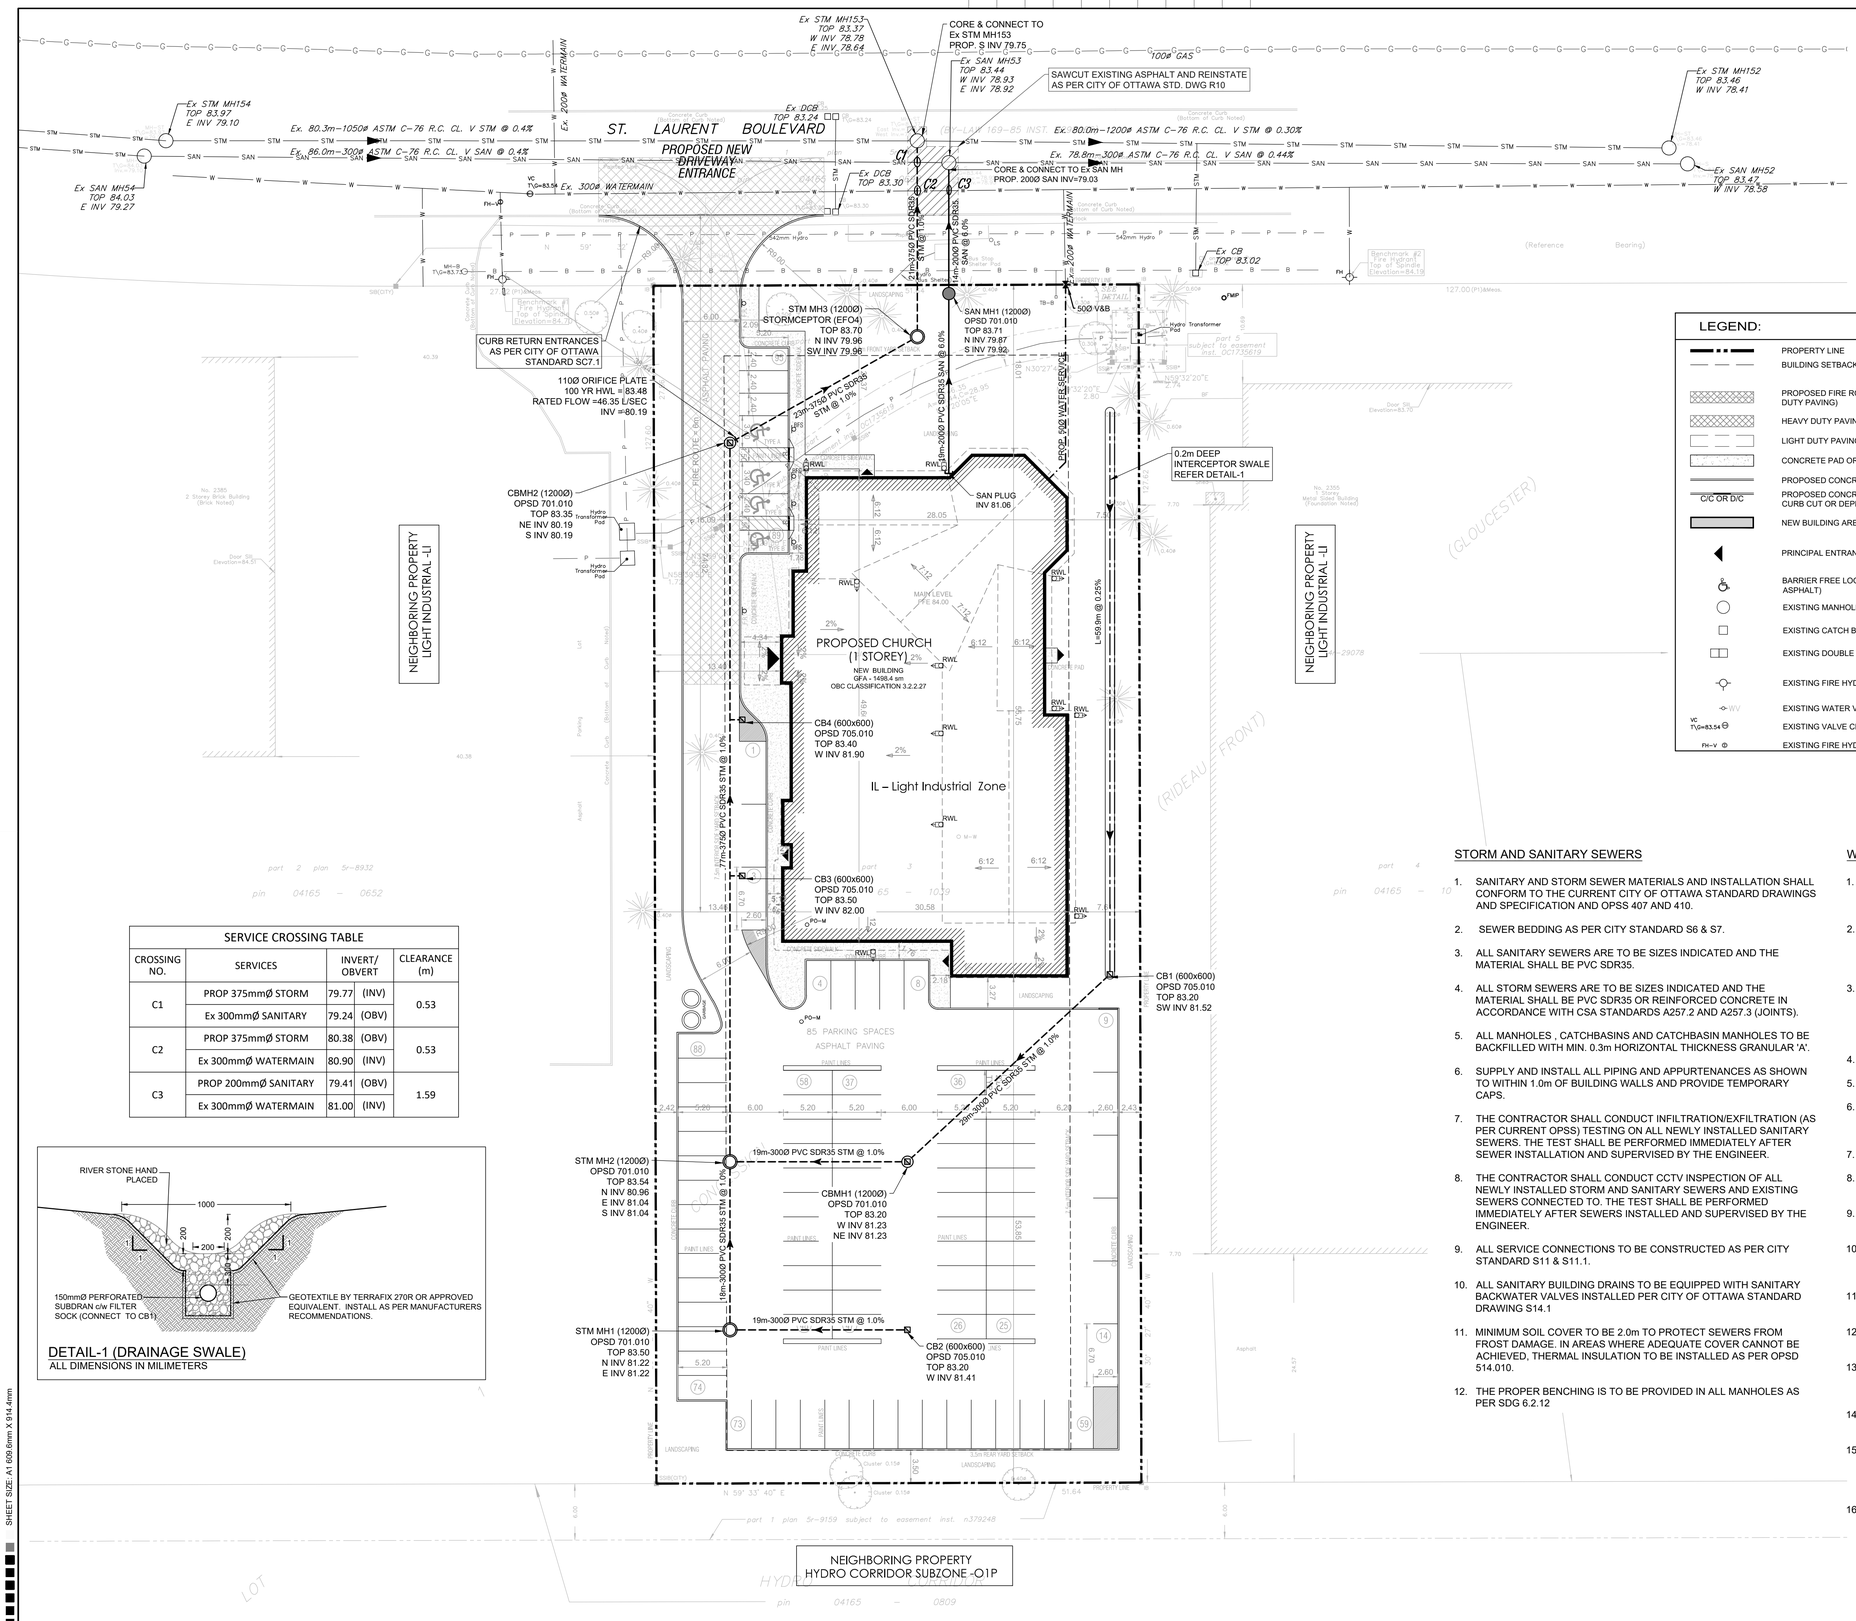

SERVICE CROSSING TABLE				
CROSSING NO.	SERVICES	INVERT/ OBVERT		CLEARANCE (m)
C1	PROP 375mmØ STORM	79.77	(INV)	0.53
	Ex 300mmØ SANITARY	79.24	(OBV)	
C2	PROP 375mmØ STORM	80.38	(OBV)	0.53
	Ex 300mmØ WATERMAIN	80.90	(INV)	
C3	PROP 200mmØ SANITARY	79.41	(OBV)	1.59
	Ex 300mmØ WATERMAIN	81.00	(INV)	

DETAIL-1 (DRAINAGE SWALE)
ALL DIMENSIONS IN MILIMETERS

STORM AND SANITARY SEWERS

1. SANITARY AND STORM SEWER MATERIALS AND INSTALLATION SHALL CONFORM TO THE CURRENT CITY OF OTTAWA STANDARD DRAWINGS AND SPECIFICATION AND OPSS 407 AND 410.
2. SEWER BEDDING AS PER CITY STANDARD S6 & S7.
3. ALL SANITARY SEWERS ARE TO BE SIZES INDICATED AND THE MATERIAL SHALL BE PVC SDR35.
4. ALL STORM SEWERS ARE TO BE SIZES INDICATED AND THE MATERIAL SHALL BE PVC SDR35 OR REINFORCED CONCRETE IN ACCORDANCE WITH CSA STANDARDS A257.2 AND A257.3 (JOINTS).
5. ALL MANHOLES , CATCHBASINS AND CATCHBASIN MANHOLES TO BE BACKFILLED WITH MIN. 0.3m HORIZONTAL THICKNESS GRANULAR 'A'.
6. SUPPLY AND INSTALL ALL PIPING AND APPURTENANCES AS SHOWN TO WITHIN 1.0m OF BUILDING WALLS AND PROVIDE TEMPORARY CAPS.
7. THE CONTRACTOR SHALL CONDUCT INFILTRATION/EXFILTRATION (AS PER CURRENT OPSS) TESTING ON ALL NEWLY INSTALLED SANITARY SEWERS. THE TEST SHALL BE PERFORMED IMMEDIATELY AFTER SEWER INSTALLATION AND SUPERVISED BY THE ENGINEER.
8. THE CONTRACTOR SHALL CONDUCT CCTV INSPECTION OF ALL NEWLY INSTALLED STORM AND SANITARY SEWERS AND EXISTING SEWERS CONNECTED TO. THE TEST SHALL BE PERFORMED IMMEDIATELY AFTER SEWERS INSTALLED AND SUPERVISED BY THE ENGINEER.
9. ALL SERVICE CONNECTIONS TO BE CONSTRUCTED AS PER CITY STANDARD S11 & S11.1.
10. ALL SANITARY BUILDING DRAINS TO BE EQUIPPED WITH SANITARY BACKWATER VALVES INSTALLED PER CITY OF OTTAWA STANDARD DRAWING S14.1
11. MINIMUM SOIL COVER TO BE 2.0m TO PROTECT SEWERS FROM FROST DAMAGE. IN AREAS WHERE ADEQUATE COVER CANNOT BE ACHIEVED, THERMAL INSULATION TO BE INSTALLED AS PER OPSD 514.010.
12. THE PROPER BENCHING IS TO BE PROVIDED IN ALL MANHOLES AS PER SDG 6.2.12

WATERMAIN

1. ALL WATERMAIN AND WATER SERVICE MATERIALS AND INSTALLATION SHALL CONFORM TO THE CURRENT CITY OF OTTAWA STANDARD DRAWINGS AND SPECIFICATIONS.
2. ALL WATERMAIN TO BE INSTALLED AT MINIMUM COVER OF 2.4m. THERMAL INSULATION SHALL BE INSTALLED WHERE ADEQUATE SEPARATION CANNOT ACHIEVED AS PER CITY STANDARD W21, W22 AND W23.
3. ALL WATERMAIN WORK AND MATERIAL SHALL BE IN ACCORDANCE WITH CITY OF OTTAWA STANDARDS. NO WORK SHALL COMMENCE UNLESS A CITY WATER WORKS INSPECTOR IS ON SITE. WATERMAIN CONNECTIONS BY CITY OF OTTAWA FORCES WITH ALL EXCAVATION BACKFILL AND ROAD REINSTATEMENT BY CONTRACTOR.
4. WATERMAIN IS TO BE PVC DR18 WITH TRACER WIRE AS PER CITY OF OTTAWA STANDARD W36 UNLESS OTHERWISE NOTED.
5. VALVE BOXES AS PER CITY OF OTTAWA DETAIL W24.
6. ALL FIRE HYDRANTS TO BE INSTALLED AS PER CITY STANDARD W19 AND LOCATED AS PER CITY STANDARD W18 AND/OR CITY STANDARD CROSS SECTIONS.
7. WATERMAIN BEDDING IS TO BE AS PER CITY OF OTTAWA DETAIL W17.
8. THRUST BLOCKS AND RESTRAINT AS PER CITY OF OTTAWA DWGS: W25.3, W25.4, W25.5 AND W25.6.
9. CATHODIC PROTECTION REQUIRED FOR ALL IRON FITTINGS PER CITY OF OTTAWA DWGS W389,W40, W41.
10. IF WATERMAIN MUST BE DEFLECTED TO MEET ALIGNMENT, ENSURE THAT THE AMOUNT OF DEFLECTION USED IS LESS THAN HALF THAT RECOMMENDED BY THE MANUFACTURER.
11. DISINFECTION AND TESTING OF WATERMAIN TO BE IN ACCORDANCE WITH CITY OF OTTAWA STANDARDS.
12. WATER SERVICES TO BE INSTALLED AS PER CITY OF OTTAWA STANDARD W26 AND W35.
13. WITHIN THE FROST ZONE, THE BACKFILL IN THE SERVICE TRENCHES SHOULD MATCH THE SOIL ON SIDES TO MINIMIZE DIFFERENTIAL FROST HEAVING IN THE SUBGRADE.
14. INSTALLATION OF WATER METER AND REMOTE RECEPTACLE SHALL BE IN ACCORDANCE WITH CITY OF OTTAWA STANDARDS.
15. GATE VALVE TO BE INSTALLED INSIDE THE WATER ROOM OF THE EXISTING BUILDING FOR THE PHASE 2 WATER SUPPLY AND SHALL REMAIN CLOSED UNTIL PHASE 2 IS COMMISSION TO ENSURE NO STAGNANT WATER RESIDES WITHIN THE SERVICE STUB.
16. BACKFLOW VALVE TO BE INSTALLED TO PREVENT CROSS-CONNECTION BETWEEN WELL AND MUNICIPAL WATER SUPPLIES.

TOPOGRAPHICAL PLAN OF SURVEY

PART OF LOT 1
CONCESSION 5 (RIDEAU FRONT)
Geogaphic Township of Nepean
CITY OF OTTAWA
Surveyed by Annis, O'Sullivan, Vollebekk Ltd.

Plan Amended September 7, 2017 to illustrate additional services.

OWNERS	APPLICANT
OWNERS NAME The CornerStone House of Refuge Apostolic Church (CHORAC) ADDRESS 1196 Wellington St West, Ottawa, ON. K1Y 2Z5 (613) PHONE #: 725–1432	REINDERS + LAW LTD. 64 ONTARIO STREET NORTH, MILTON ON L9T 2T1 P (905)457–1618 F (905)457–8852

TRUE NORTH

CONSTRUCTION NORTH

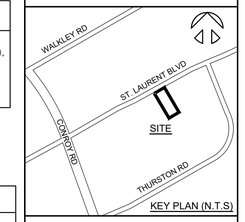

KEY PLAN (N.T.S)

LEGEND:

	PROPERTY LINE		PROPOSED SANITARY MANHOLE
	BUILDING SETBACK LINE		PROPOSED STORM MANHOLE
	PROPOSED FIRE ROUTE (USING HEAVY DUTY PAVING)		PROPOSED CATCH BASIN MANHOLE
	HEAVY DUTY PAVING		PROPOSED CATCH BASIN
	LIGHT DUTY PAVING		PROPOSED VALVE & BOX
	CONCRETE PAD OR SIDEWALK		EXISTING GAS
	PROPOSED CONCRETE CURB	P	EXISTING UNDERGROUND POWER
C/C OR D/C	PROPOSED CONCRETE CURB WITH CURB CUT OR DEPRESSED CURB	B	EXISTING UNDERGROUND BELL
	NEW BUILDING AREA (FOOTPRINT)	W	EXISTING WATER PIPE
	PRINCIPAL ENTRANCE TO THE BUILDING	SAN	EXISTING SANITARY PIPE
	BARRIER FREE LOGO (PAVED ON ASPHALT)	STM	EXISTING STORM PIPE
	EXISTING MANHOLE		PROPOSED WATER PIPE
	EXISTING CATCH BASIN		PROPOSED SANITARY PIPE
	EXISTING DOUBLE CATCH BASIN		PROPOSED STORM PIPE
	EXISTING FIRE HYDRANT	C2	PIPE CROSSING
WV	EXISTING WATER VALVE	RWL	RAIN WATER LEADER
VC T/G=83.54	EXISTING VALVE CHAMBER FOR WATERMAIN	6:12	SLOPE ROOF DOWN IN DIRECTION INDICATED
FH–V	EXISTING FIRE HYDRANT VALVE		

no.	revisions	date	init.
2	ISSUED FOR APPROVAL	03/02/2023	YA
1	ISSUED FOR APPROVAL	12/13/2022	YA
0	ISSUED FOR APPROVAL	02/14/2022	YA

GENERAL NOTE:
THESE DRAWINGS ARE COPYRIGHT AND THE PROPERTY OF REINDERS + LAW LTD. THE DRAWINGS MAY NOT BE USED FOR CONSTRUCTION WITHOUT THE PERMISSION OF REINDERS + LAW LTD. AND UNLESS SEALED AND SIGNED BY THE ARCHITECT/ ENGINEER REPRODUCTION OF THESE DRAWINGS WITHOUT THE CONSENT OF REINDERS + LAW LTD. IS STRICTLY PROHIBITED.
DO NOT SCALE THESE DRAWINGS. ANY ERROR OR DISCREPANCY IS TO BE REPORTED IMMEDIATELY TO: REINDERS + LAW LTD.

cad file 20037_SP3
date plotted 3/2/2023 plot scale 1:1

PROFESSIONAL ENGINEER
LICENSED
Y.AYUB
MAR 02,23
PROVINCE OF ONTARIO

drawn CC
designed YA
reviewed YA
date 3/2/2023
scale 1:300

project
CHORAC OTTAWA
2375 ST. LAURENT BLVD
OTTAWA, ON

drawing
SITE SERVICING PLAN

PLAN#18738
007–12–22–0061

REINDERS + LAW
ARCHITECTURE.ENGINEERING
REINDERS + LAW LTD.
ARCHITECTURE.ENGINEERING
64 ONTARIO STREET NORTH
MILTON, ON L9T 2T1
T. 905.457.1618 F. 905.457.8852
EMAIL@REINDERS.CA WWW.REINDERS.CA

drawing no. 20037_SP3
rev. no. 2

SHEET SIZE: A1 609.6mm X 914.4mm