FILE NUMBER: D07-12-22-0044
PLAN NUMBER #18715

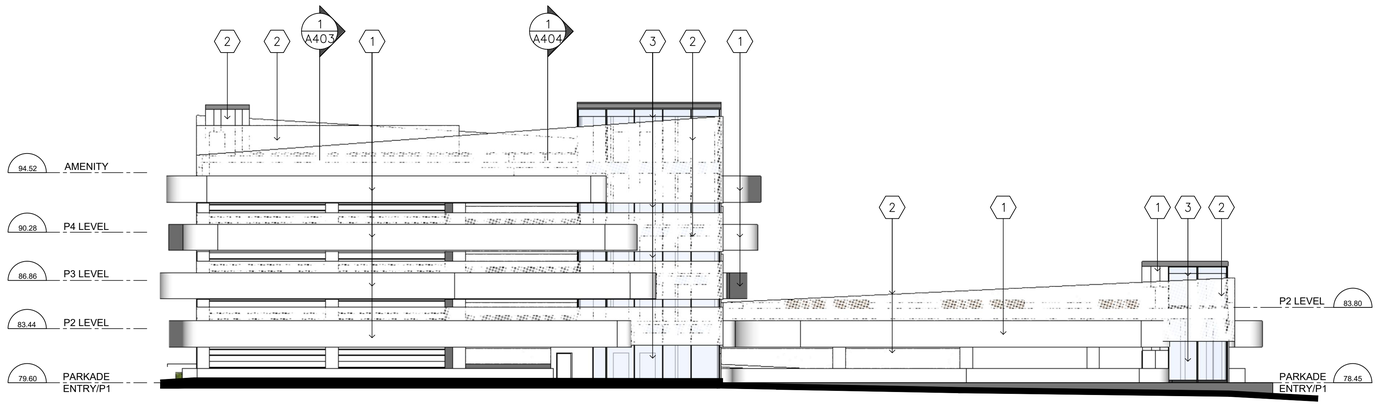

1 A340 PARKADE NORTH ELEVATION
SCALE: 1:200

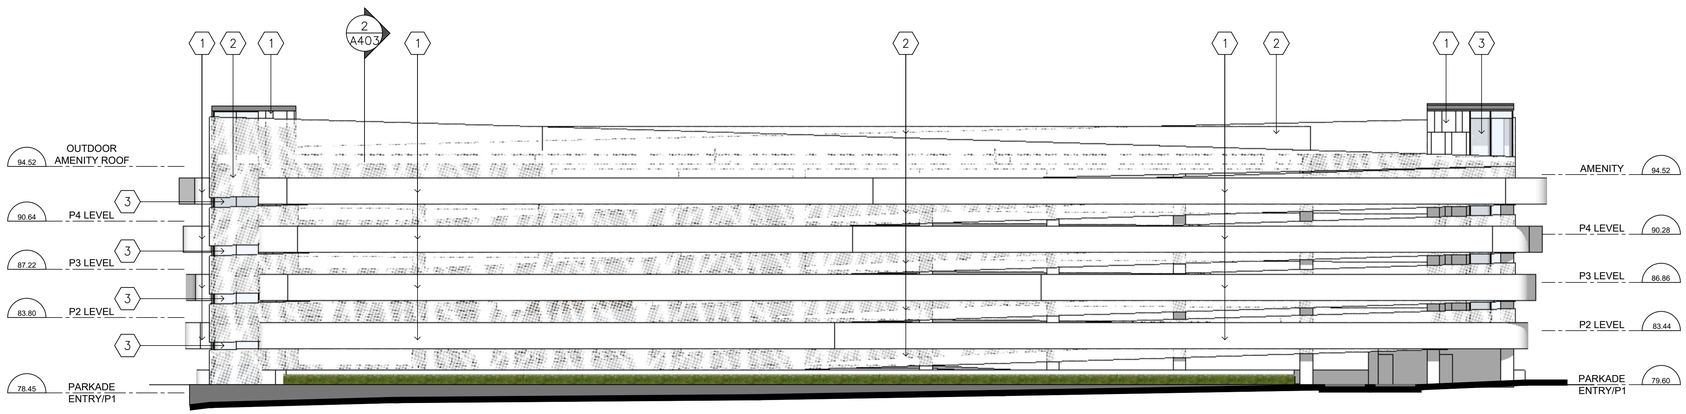

2 A340 PARKADE EAST ELEVATION
SCALE: 1:200

MATERIAL LEGEND

1. PRE-FINISHED ALUMINUM COMPOSITE METAL PANEL (WITH 'RAINSCREEN' WALL ASSEMBLY)
   COLOUR: WHITE
2. PRE-FINISHED PERFORATED/ PATTERNED METAL SCREEN
   COLOUR: WHITE
3. LOW-E GLAZING IN THERMALLY BROKEN PRE-FINISHED ALUMINUM WINDOW WALL SYSTEM *(1)*

*NOTE *(1)*: **BIRD-SAFE DESIGN:** FEATURES AND PROTECTION MEASURES APPLIED AS SPECIFIED IN THE CITY OF OTTAWA'S "BIRD-SAFE DESIGN GUIDELINES". TO BE APPLIED TO ALL VISION GLASS AND BALCONY GUARDRAILINGS FROM GROUND FLOOR TO 7TH FLOOR: 16m FROM TOP OF GRADE, AND 4m MEASURED FROM TOP OF OUTDOOR ROOF AMENITY AREAS*

HATCH DENOTES BIRD FRIENDLY GLASS

NO.	REVISIONS MARK VOID ALL COPIES PREVIOUS FINAL DATE	DATE	BY
3	ISSUED FOR SITE PLAN APPROVAL #2	MAR.21.2023	OH
2	ISSUED FOR SITE PLAN APPROVAL #1	FEB.09.2021	OH
1	ISSUED FOR CLIENT REVIEW	FEB.04.2021	OH

Contractor must check and verify all dimensions on the job and report any discrepancies to the Architect before proceeding with the work.

Do not scale the drawing.

This drawing contains copyright material belonging to the Architect.

This drawing was developed for a specific purpose; use for any other purpose is not permitted.

This drawing shall not be reproduced in whole or in part without the written approval of the Architect.

This drawing must be read in the context of all the other drawings which constitute the document.

PARKADE
ELEVATIONS

SCALE: AS NOTED

PROPOSED MULTI-FAMILY RESIDENTIAL DEVELOPMENT

1971 & 1975 ST. LAURENT BLVD.
OTTAWA, ONTARIO
FOR: STARLIGHT DEVELOPMENTS

PETROFF
PETROFF PARTNERSHIP ARCHITECTS
260 TOWN CENTRE BLVD, SUITE 300
MARKHAM, ON L3R H8H
PH: 905-470-7000 www.petroff.com

ONTARIO ASSOCIATION OF ARCHITECTS
ALY HAMDY
LICENCE
6768

DRAWN BY	PETROFF	PROJECT NO.	21740
CHECKED BY	PETROFF	DWG. NO.	A340
DATE			
ISSUED			