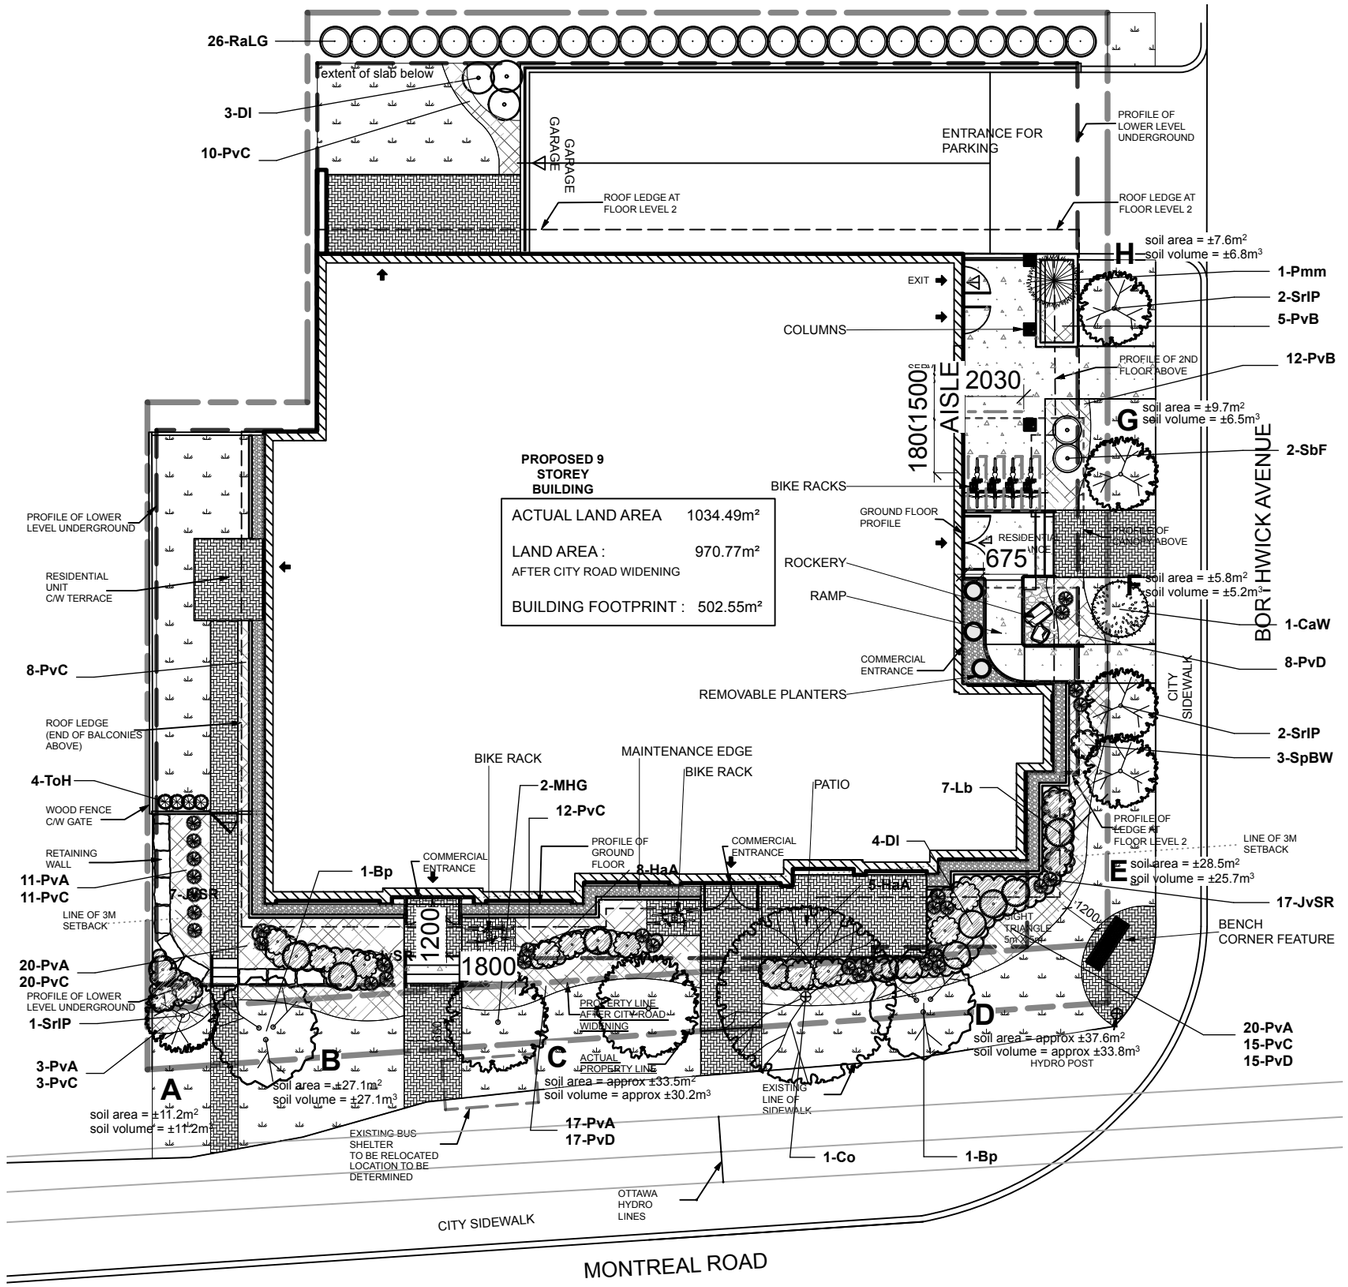

Common Hackberry

Ivory Pillar Japanese Tree Lilac

Harvest Gold Crabapple

Paper Birch

Barabits Fastigiate Maidenhair Tree

Serviceberry

TREES

Fragrant Sumac

Walker Weeping Peashrub

Skyrocket Juniper

Mugo Pine

Holmstrup Cedar

Bridal Wreath Spirea

Dwarf Bush Honeysuckle

Froebel's Spirea

SHRUBS

Plant List

ID	Qty	Botanical Name	Common Name	Scheduled Size	Remarks
		TREES			
Bp	2	Betula papyrifera	Paper Birch, Canoe Birch	Clump 250 cm. 15gal	
CaW	1	Caragana arborescens 'Walker'	Walker Siberian Peashrub		B&B / WB, single stem specimen
Co	1	Celtis occidentalis	Common Hackberry	60mm caliper	WB Staked
JvSR	49	Juniperus virginiana 'Skyrocket'	Skyrocket Juniper	150 cm	Potted
MHG	2	Malus 'Harvest Gold'	Harvest Gold Crab Apple	60mm caliper	WB, Staked
SrIP	5	Syringa reticulata 'Ivory Pillar'	Ivory Pillar Tree Lilac	45mm dia.	WB Staked
		SHRUBS			
DI	7	Diervilla lonicera	Dwarf Bush-honeysuckle	50cm ht	1.0m o.c.
HaA	13	Hydrangea arborescens 'Annabelle'	Annabelle Hydrangea	2 gallon pot	0.9m o.c.
Lb	7	Lindera benzoin	Spicebush	50cm ht	1.0m o.c.
Pmm	1	Pinus mugo mughus	Mugho Pine	75cm spd	2m o.c.
RaLG	26	Rhus aromatica 'Gro-Low'	Gro-Low Fragrant Sumac	40 cm ht.	Potted
SbF	2	Spiraea bumalda 'Froebelii'	Froebel's Spirea	50cm ht.	Potted, 1.0m o.c.
SpBW	3	Spiraea prunifolia	Bridal Wreath Spirea	50 cm ht.	Bare root
ToH	4	Thuja occidentalis 'Holmstrup'	Holmstrup Eastern Arborvitae	100 cm ht.	Potted
		PERENNIALS			
PvA	71	Sun / Shade - Coral Bells, Sedges, Hostas			
PvB	17	Shade - Ornamental Grasses			
PvC	79	Shade - Ferns, Hostas, Daylilies, Solomon's Seal			
PvD	40	Sun - Sedges, Feather Reed Grasses			

LEGEND

- PROPERTY LINE
- EXTENT OF SLAB
- ROOF LEDGE AT FLOOR LEVEL 2
- ENTRANCE MARQUISE
- PRECAST PAVERS
- CONCRETE PAVEMENT
- PRECAST PAVERS
- CONCRETE PAVEMENT
- ROCKERY
- MAINTENANCE EDGE
- SOD
- PERENNIALS
- TREES
- SHRUBS
- A soil area = ±40m² soil volume = ±36m³ — AREAS FOR TREE SOIL VOLUMES

Ruhland & Associates Ltd
landscape architecture • urban design • site planning
Ph 613-224-4744 Fx 613-224-1131 info@rala.ca www.rala.ca

project		drawing	**Landscape plan & planting materials**	
	date OCT 2022	drawn by T.F.	project no. **21-1646**	dwg. no. **SK-01**
	scale Scale: 1:200 (0 2 4 6 8 10 m)	designed by M. R.	revision no.	