CONTINUE FROM DWG# C101

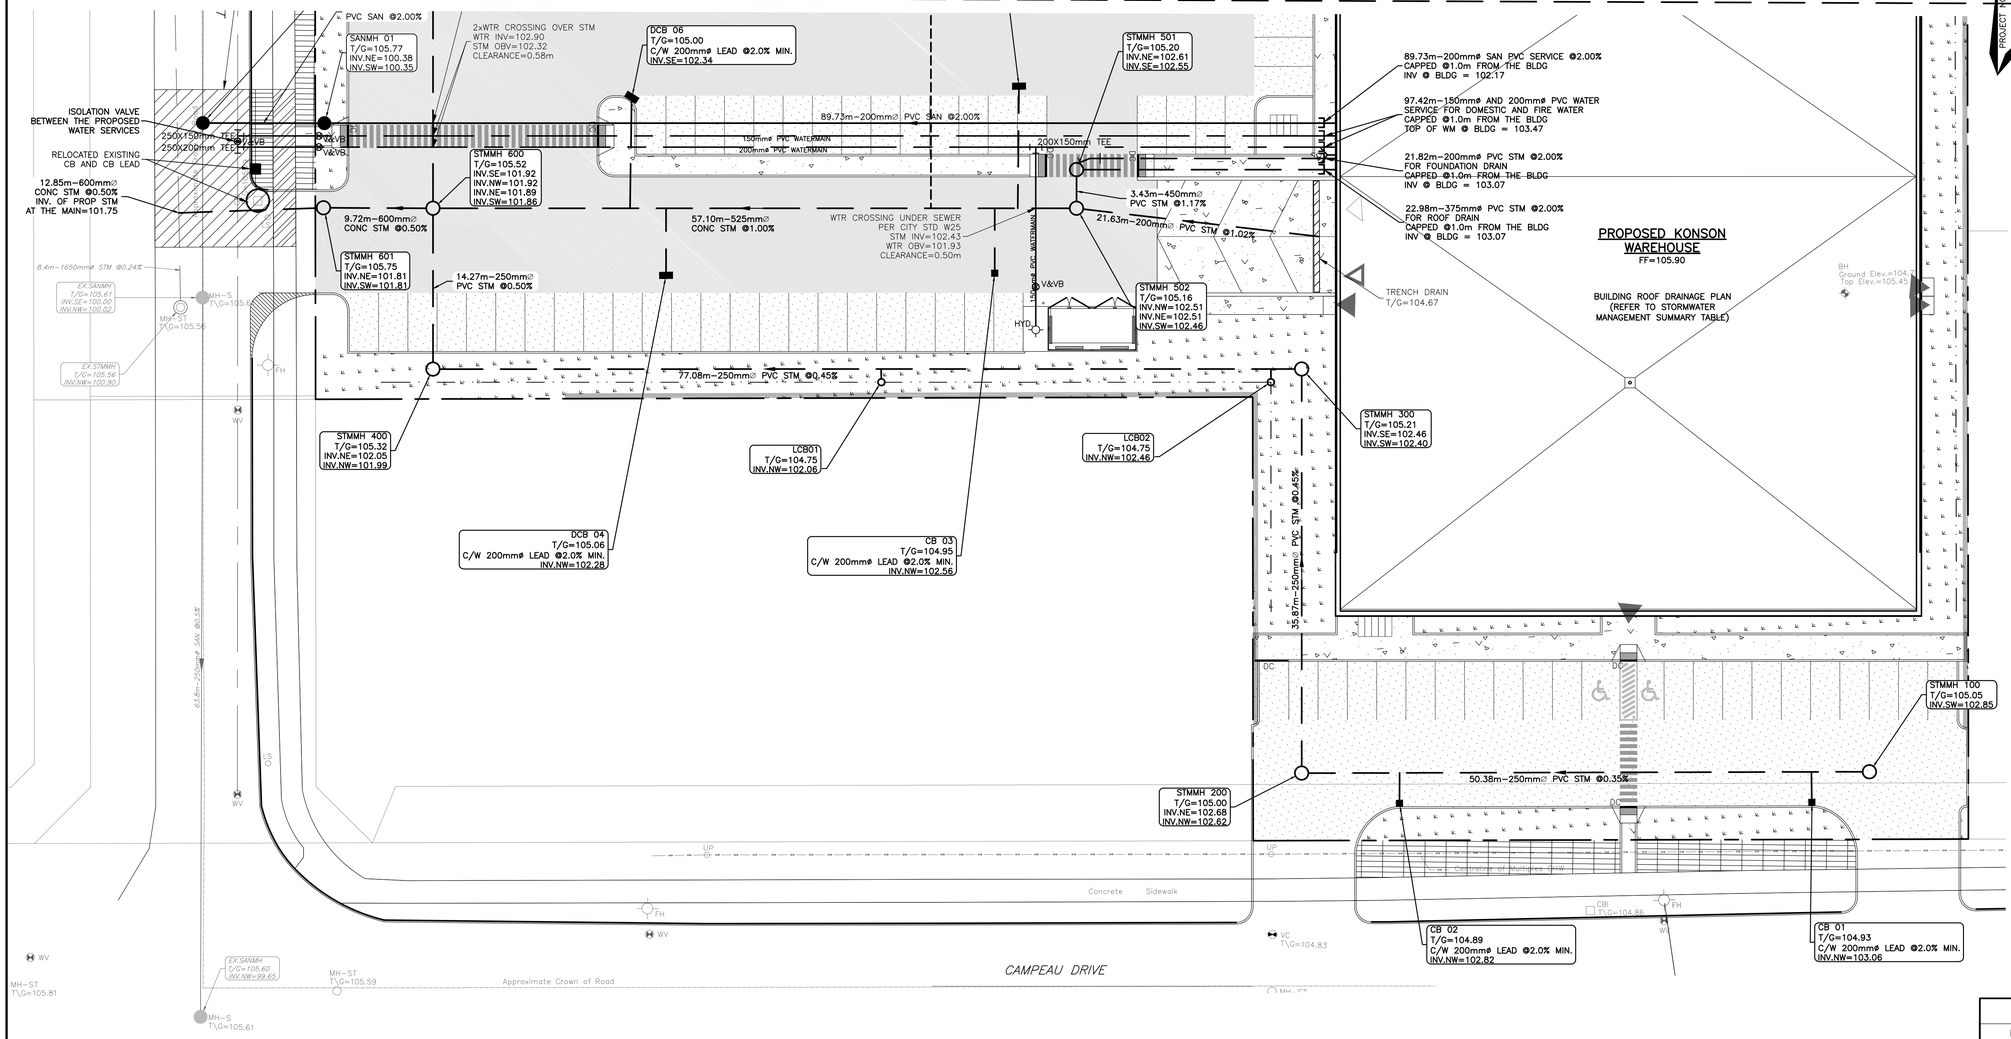

KEY PLAN

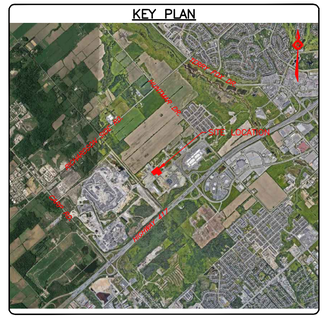

SANITARY MANHOLE STRUCTURE TABLE

MH #	TOP OF GRATE	INVERTS	REFERENCE	FRAME	COVER
SANMH01	T/G=206.74	NE. IN=100.21 (250mmø) SW. OUT=100.18 (250mmø)	OPSD 701.010	S25	S24
SANMH02	T/G=105.78	NW. IN=100.07 (250mmø) NE. IN=100.07 (250mmø) SE. OUT=100.07 (250mmø)	OPSD 701.010	S25	S24

STORM CATCHBASIN STRUCTURE TABLE

CB #	TOP OF GRATE	INVERTS	REFERENCE	FRAME	COVER
LCB01	T/G=104.75	NW. OUT=102.06 (200mmø)	ADS NYLOPLAST 12" DRAIN BASIN OR APPROVED EQUIVALENT		
LCB02	T/G=104.75	NW. OUT=102.46 (200mmø)			
LCB03	T/G=105.20	SW. OUT=103.07 (200mmø)			
CB01	T/G=104.93	NW. OUT=103.06 (200mmø)	OPSD 705.010	S19	S19
CB02	T/G=104.89	NW. OUT=102.82 (200mmø)	OPSD 705.010	S19	S19
CB03	T/G=104.95	NW. OUT=102.56 (200mmø)	OPSD 705.010	S19	S19
DCB04	T/G=105.06	NW. OUT=102.28 (200mmø)	OPSD 705.020	S19	S19
DCB05	T/G=104.99	SE. OUT=102.69 (200mmø)	OPSD 705.020	S19	S19
DCB06	T/G=105.00	SE. OUT=102.34 (200mmø)	OPSD 705.020	S19	S19
CB07	T/G=105.40	NE. OUT=102.18 (200mmø)	OPSD 705.010	S19	S19
CB09	T/G=105.41	SE. OUT=102.51 (200mmø)	OPSD 705.010	S19	S19
CB10	T/G=105.23	SE. OUT=102.65 (200mmø)	OPSD 705.010	S19	S19
CB11	T/G=105.15	SE. OUT=102.87 (200mmø)	OPSD 705.010	S19	S19

STORM MANHOLE STRUCTURE TABLE

MH #	TOP OF GRATE	INVERTS	REFERENCE	FRAME	COVER
STMMH100	T/G=105.05	SW. OUT=102.85 (250mmø)	OPSD 701.010	S25	S24.1
STMMH200	T/G=105.00	NE. IN=102.68 (250mmø) NW. OUT=102.62 (250mmø)	OPSD 701.010	S25	S24.1
STMMH300	T/G=105.21	SE. IN=102.46 (250mmø) SW. OUT=102.40 (250mmø)	OPSD 701.010	S25	S24.1
STMMH400	T/G=105.32	NE. IN=102.05 (250mmø) NW. OUT=101.99 (250mmø)	OPSD 701.010	S25	S24.1
STMMH501	T/G=105.20	NE. IN=102.61 (375mmø) SE. OUT=102.55 (450mmø)	OPSD 701.010	S25	S24.1
STMMH502	T/G=105.16	NW. IN=102.51 (450mmø) NE. IN=102.51 (200mmø) SW. OUT=102.46 (525mmø)	OPSD 701.010	S25	S24.1
STMMH600	T/G=105.52	SE. IN=101.92 (250mmø) NW. IN=101.92 (375mmø) NE. IN=101.89 (525mmø) SW. OUT=101.86 (600mmø)	OPSD 701.011	S25	S24.1
STMMH601	T/G=105.76	NE. IN=101.81 (600mmø) SW. OUT=101.81 (600mmø)	OPSD 701.010	S25	S24.1
STMMH700	T/G=105.74	NE. IN=102.24 (300mmø) SE. OUT=102.18 (375mmø)	OPSD 701.010	S25	S24.1
STMMH900	T/G=105.28	SW. OUT=102.83 (300mmø)	OPSD 701.010	S25	S24.1

CAUTION
THE POSITION OF ALL POLE LINES, CONDUITS, WATERMAINS, SEWERS AND OTHER UNDERGROUND AND OVERGROUND UTILITIES AND STRUCTURES IS NOT NECESSARILY SHOWN ON THE CONTRACT DRAWINGS, AND WHERE SHOWN, THE ACCURACY OF THE POSITION OF SUCH UTILITIES AND STRUCTURES IS NOT GUARANTEED. BEFORE STARTING WORK, DETERMINE THE EXACT LOCATION OF ALL SUCH UTILITIES AND STRUCTURES AND ASSUME ALL LIABILITY FOR DAMAGE TO THEM.

NOT FOR CONSTRUCTION

REV	REVISION DESCRIPTION	DATE	BY	APPD
1	ISSUED FOR SPC	04/06/23	AJ	AA

SCALE: HORIZONTAL 1:250 (0, 2m, 4m, 10m)
NORTH
DESIGNED BY
REVIEWED BY
LICENSED PROFESSIONAL ENGINEER M.A. ANSARI 2023-04-11 PROVINCE OF ONTARIO

CLIENT
DOLYN CONSTRUCTION LTD.
1–888 LADY ELLEN PLACE
OTTAWA, ON. K1Z 5L5

exp Services Inc.
t +1.613.688.1899 | f +1.613.225.7330
2650 Queensview Drive, Unit 100
Ottawa, ON K2B 8H6
Canada
www.exp.com
• BUILDINGS • EARTH & ENVIRONMENT • ENERGY •
• INDUSTRIAL • INFRASTRUCTURE • SUSTAINABILITY •

BASEPLAN	AJ
DESIGN	AJ, AS
CHECKED	AA
CAD	AJ, AS
PROJECT MANAGER	AA
APPROVED	AA

PROJECT: KONSON WAREHOUSE
1485 UPPER CANADA STREET
OTTAWA, ONTARIO.

TITLE: SITE SERVICING PLAN–2

PROJECT No.	OTT-22023462-A0
SURVEY	AOV
DATE	01/10/2023
DRAWING No.	C102

DO?-??-??-????

#?????

Filename:\\exp\data\ott-vhf-22023462-a0\60 execution\65 drawings\22023462 - ot civil.dwg
Last Saved:10/2023 13:13 AM Plotted:11/2023 9:30:19 AM by ajohnson
Xrefs: xref-Survey.dwg; xref-Site Plan.dwg; xref-Roof Plan.dwg; xref-Serv-AS.dwg
References: xref-Survey.dwg; xref-Site Plan.dwg; xref-Roof Plan.dwg; xref-Serv-AS.dwg