OWNER:
Vo and Van Holdings Corporation
65 Loch Isle Road
Nepean, Ontario
K2H 8G7
613-720-4090

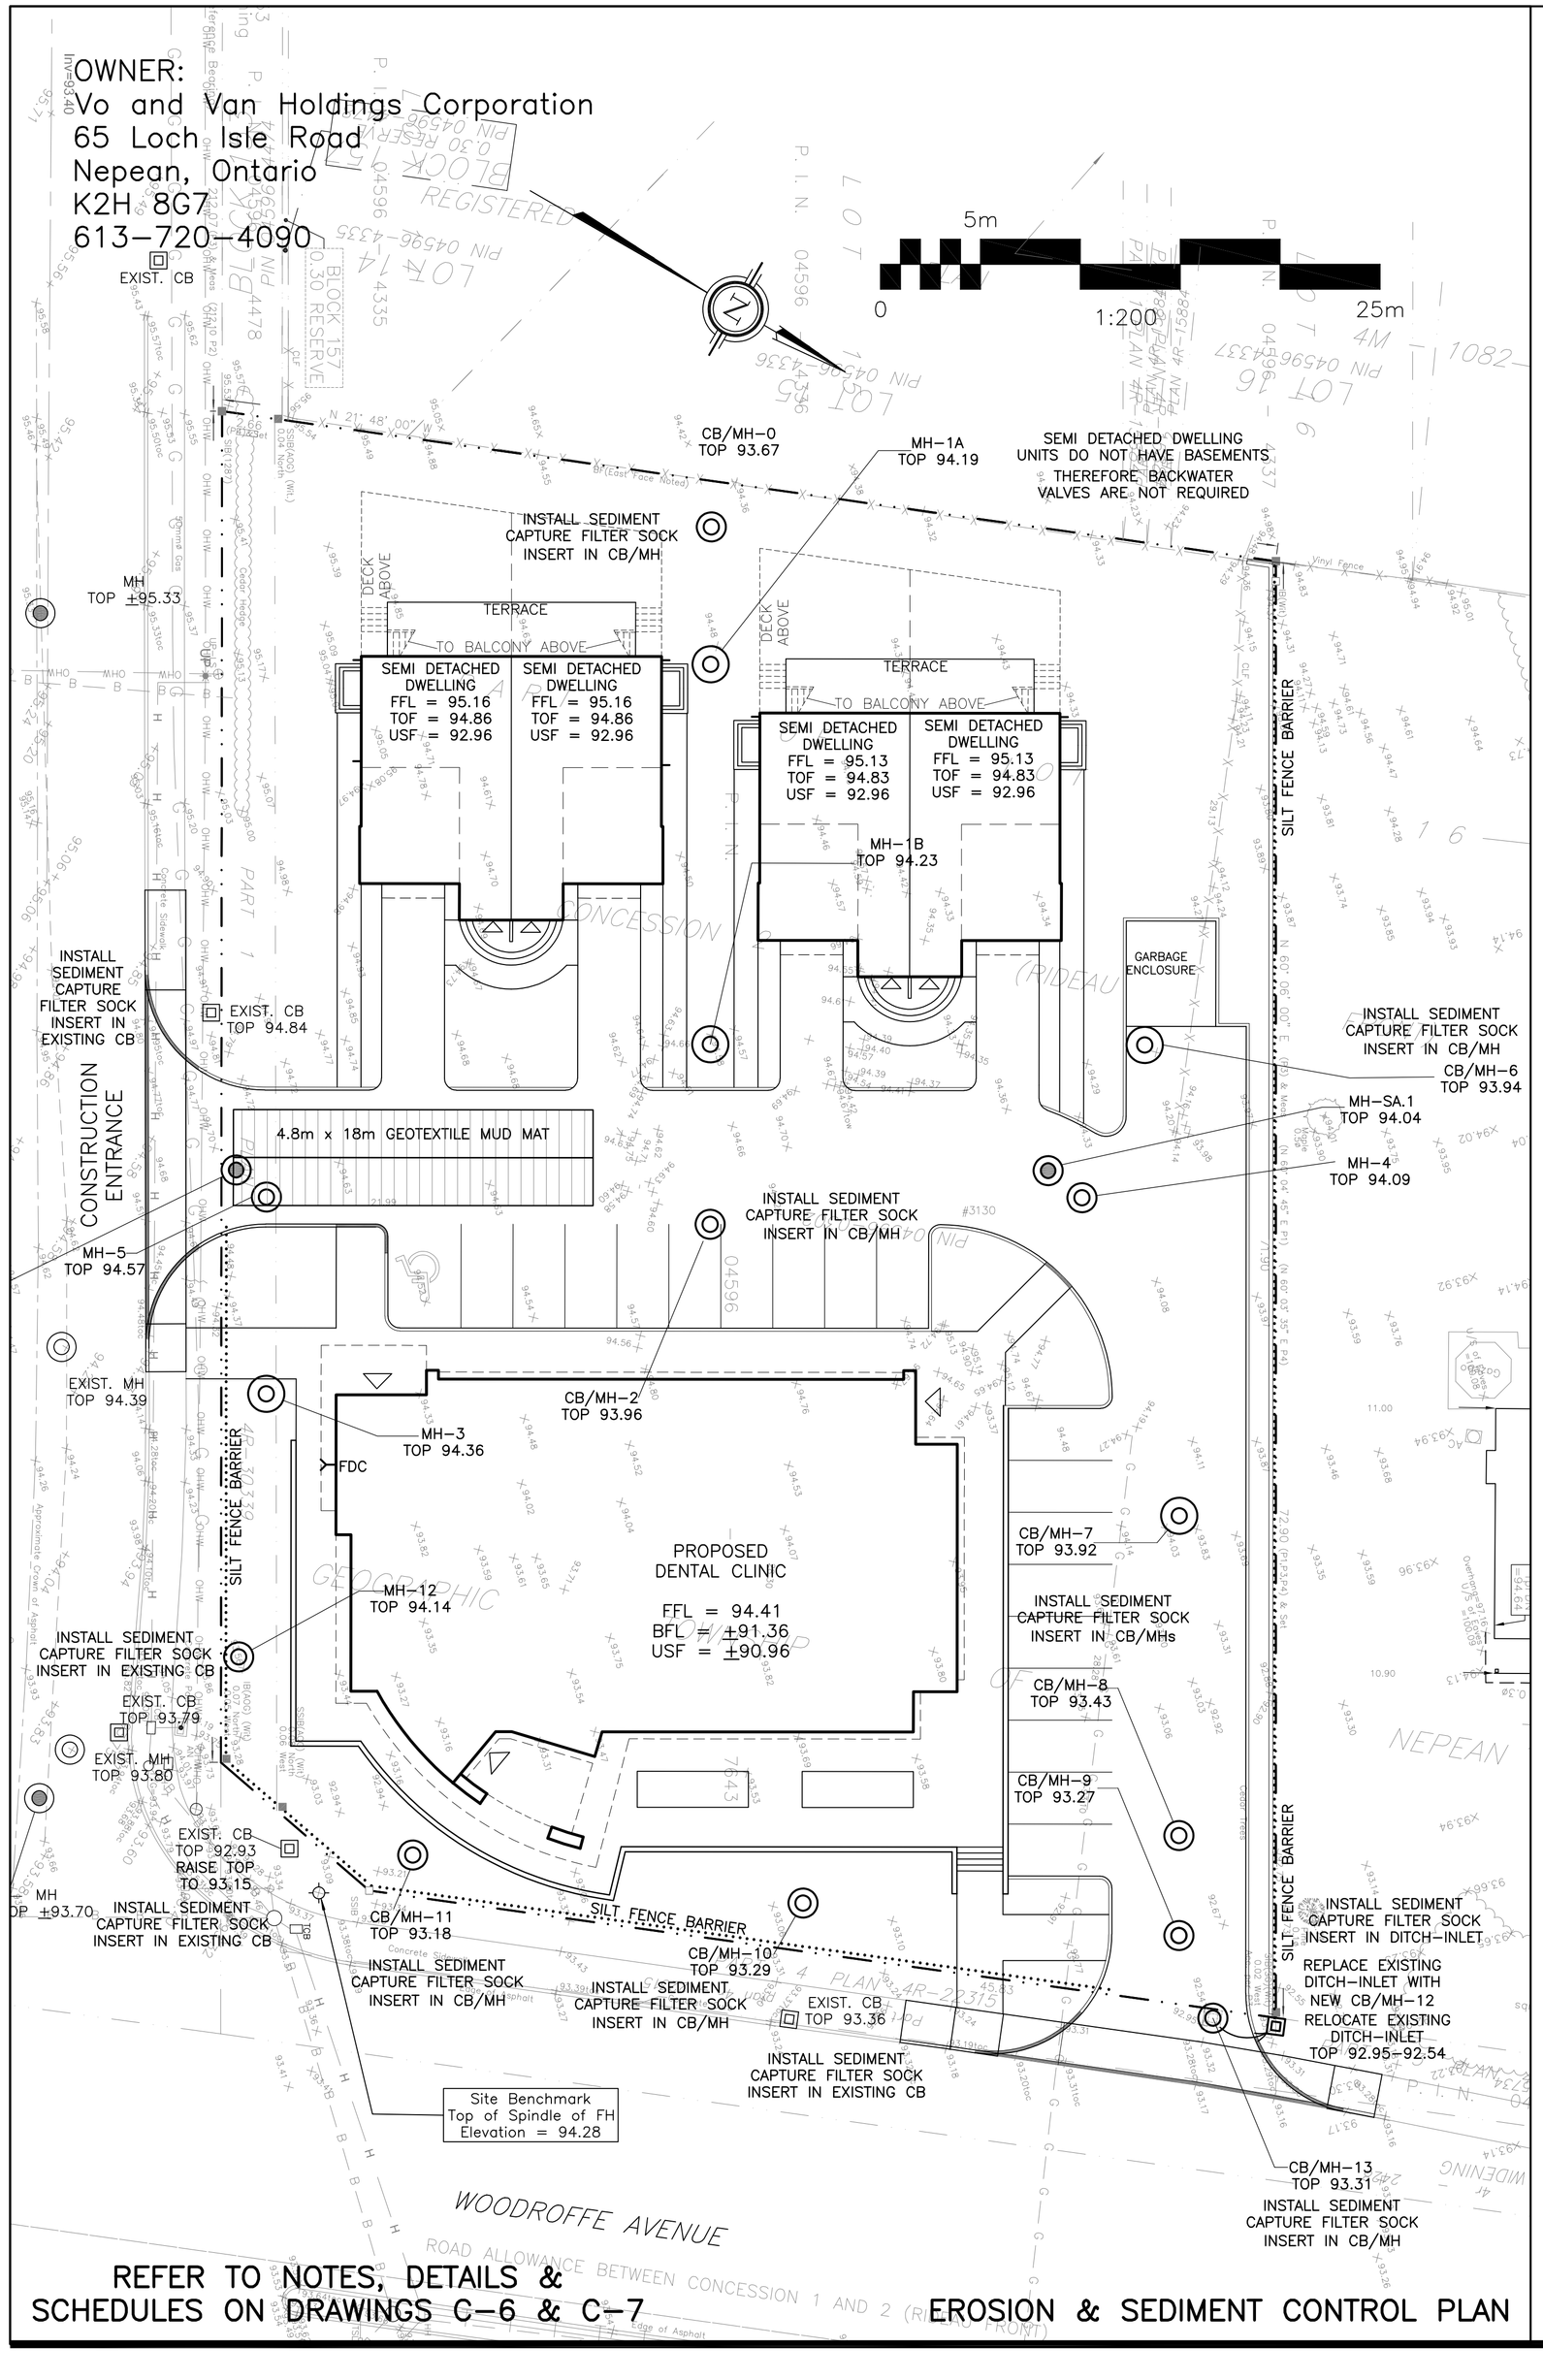

REFER TO NOTES, DETAILS & SCHEDULES ON DRAWINGS C-6 & C-7

EROSION & SEDIMENT CONTROL PLAN

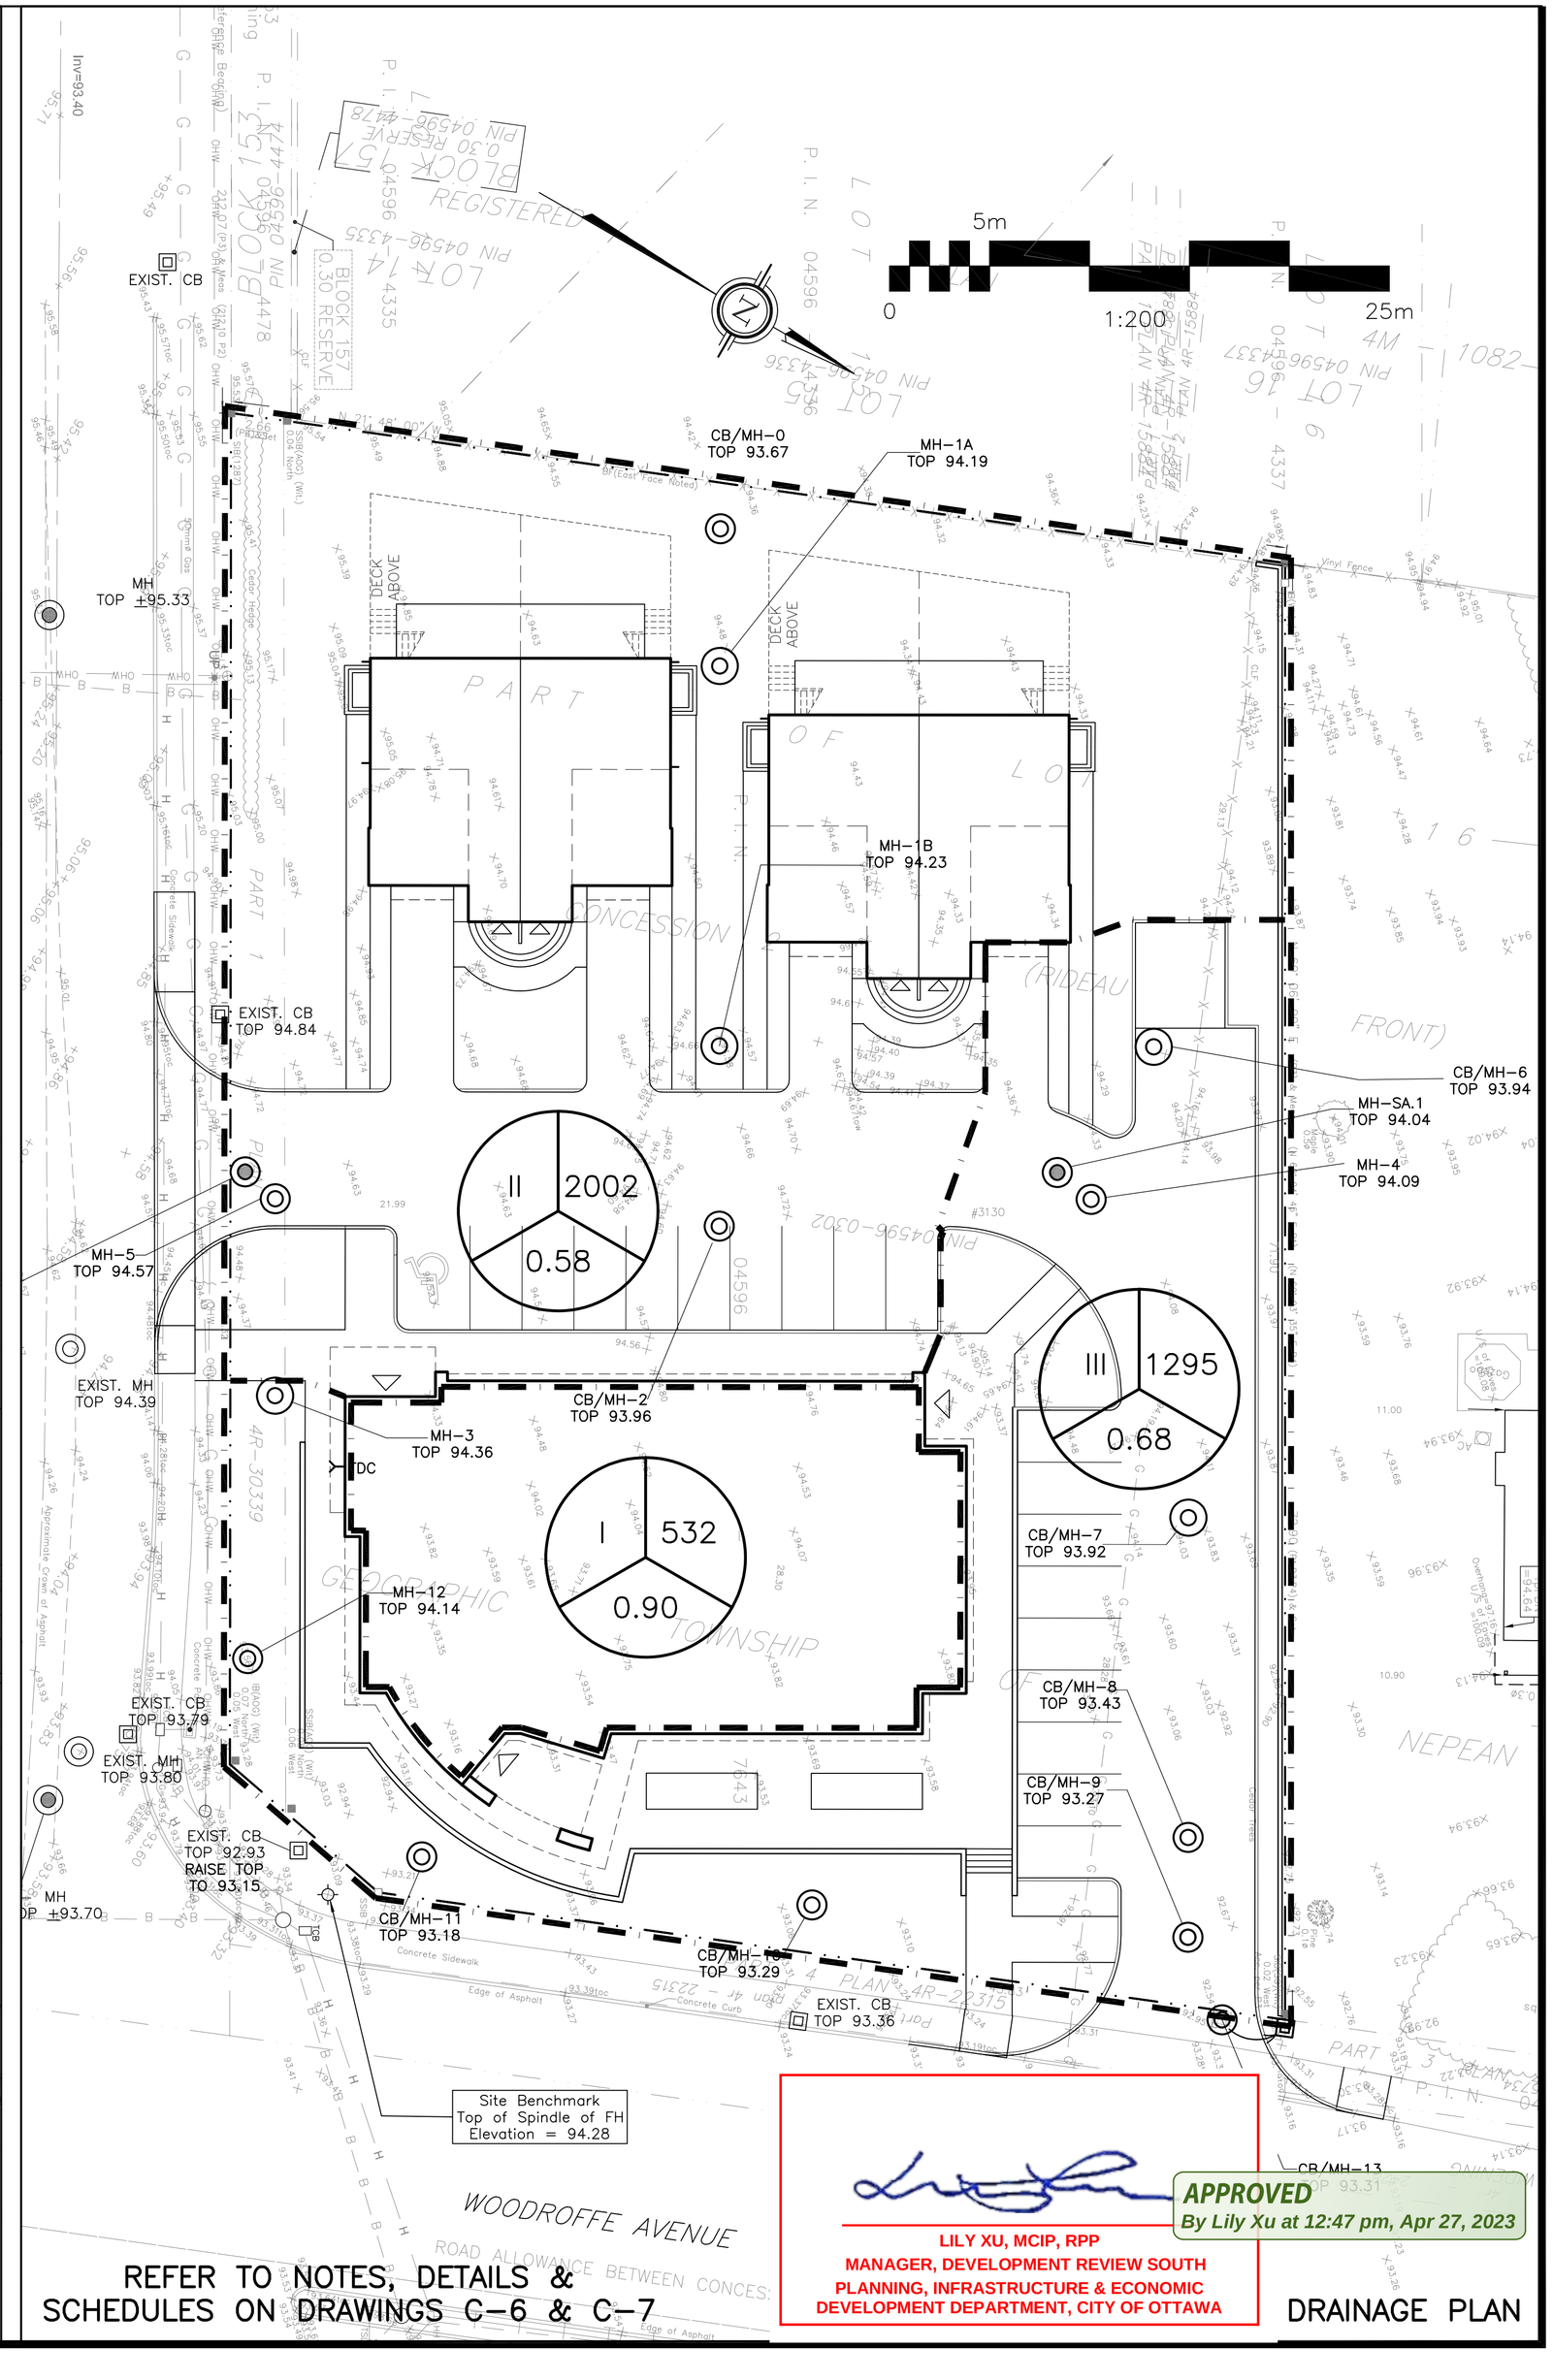

REFER TO NOTES, DETAILS & SCHEDULES ON DRAWINGS C-6 & C-7

DRAINAGE PLAN

LILY XU, MCIP, RPP
MANAGER, DEVELOPMENT REVIEW SOUTH
PLANNING, INFRASTRUCTURE & ECONOMIC
DEVELOPMENT DEPARTMENT, CITY OF OTTAWA

APPROVED
By Lily Xu at 12:47 pm, Apr 27, 2023

LEGEND

DRAINAGE AREA | AREA (sq.m)

X | XXX

0.XX

5 YEAR RUNOFF COEFFICIENT

LEGEND

FFL	FINISHED FLOOR ELEVATION
TOF	TOP OF FOUNDATION
BFL	BASEMENT FLOOR ELEVATION
USF	UNDERSIDE OF FOOTING
	PROPERTY LINE
CB	CATCH-BASIN
MH	STORM MANHOLE
CB/MH	CATCH-BASIN/MANHOLE
MH	SANITARY MANHOLE
VC	VALVE CHAMBER
FH	FIRE HYDRANT
FDC	FIRE DEPARTMENT CONNECTION
	150mm BARRIER CURB
D.C	DEPRESSED CURB
	SILT FENCE BARRIER

KEY PLAN

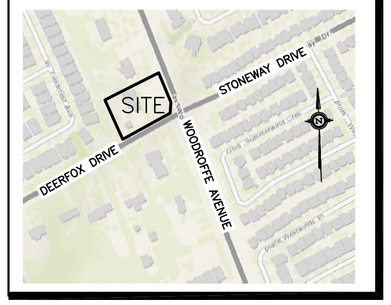

No.	DATE	REVISION
4	OCT 31-22	RE-ISSUED TO CITY FOR APPROVAL
3	SEP 8-22	RE-ISSUED TO CITY FOR APPROVAL
2	MAR 17-22	ISSUED FOR APPROVAL
1	FEB 17-22	ISSUED FOR COORDINATION

D. B. GRAY ENGINEERING INC.
Stormwater Management - Grading & Drainage - Storm & Sanitary Sewers - Watermains
700 Long Point Circle 613-425-8044
Ottawa, Ontario d.gray@dbgrayengineering.com

Project

PROPOSED
1 STOREY DENTAL CLINIC &
4 2-STOREY SEMI-DETACHED,
3130 WOODROFFE AVENUE
OTTAWA, ONTARIO

Drawing Title

EROSION AND SEDIMENT CONTROL PLAN & DRAINAGE PLAN

Engineer's Seal

LICENSED PROFESSIONAL ENGINEER
D.B. GRAY
17016502
OCT 31-22
PROVINCE OF ONTARIO

NOT VALID UNLESS SIGNED & DATED

Drawn	D.B.G
Hor. Scale	1:200
Vert. Scale	
Date	FEB 17-21
Job No.	20055

Drawing No.
C-5
of 7

D07-12-22-0055

#17351