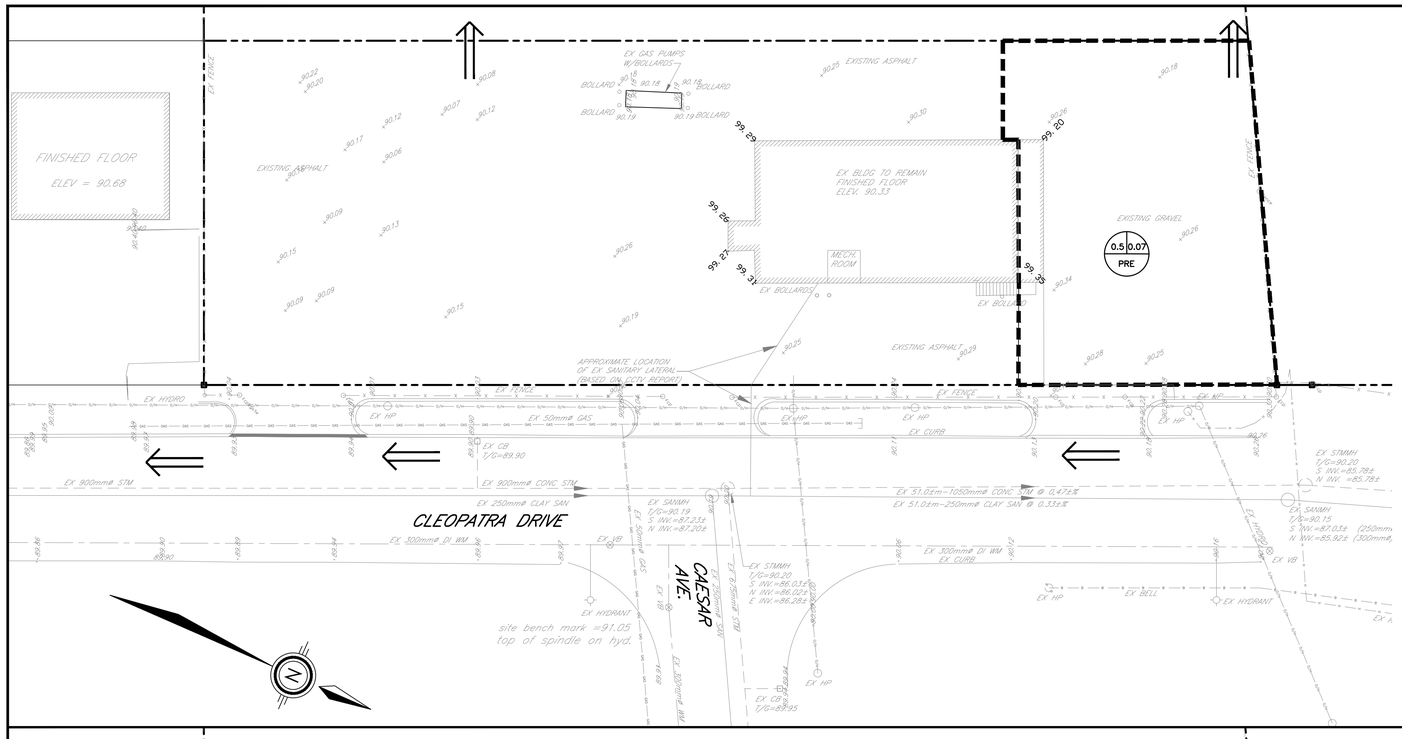

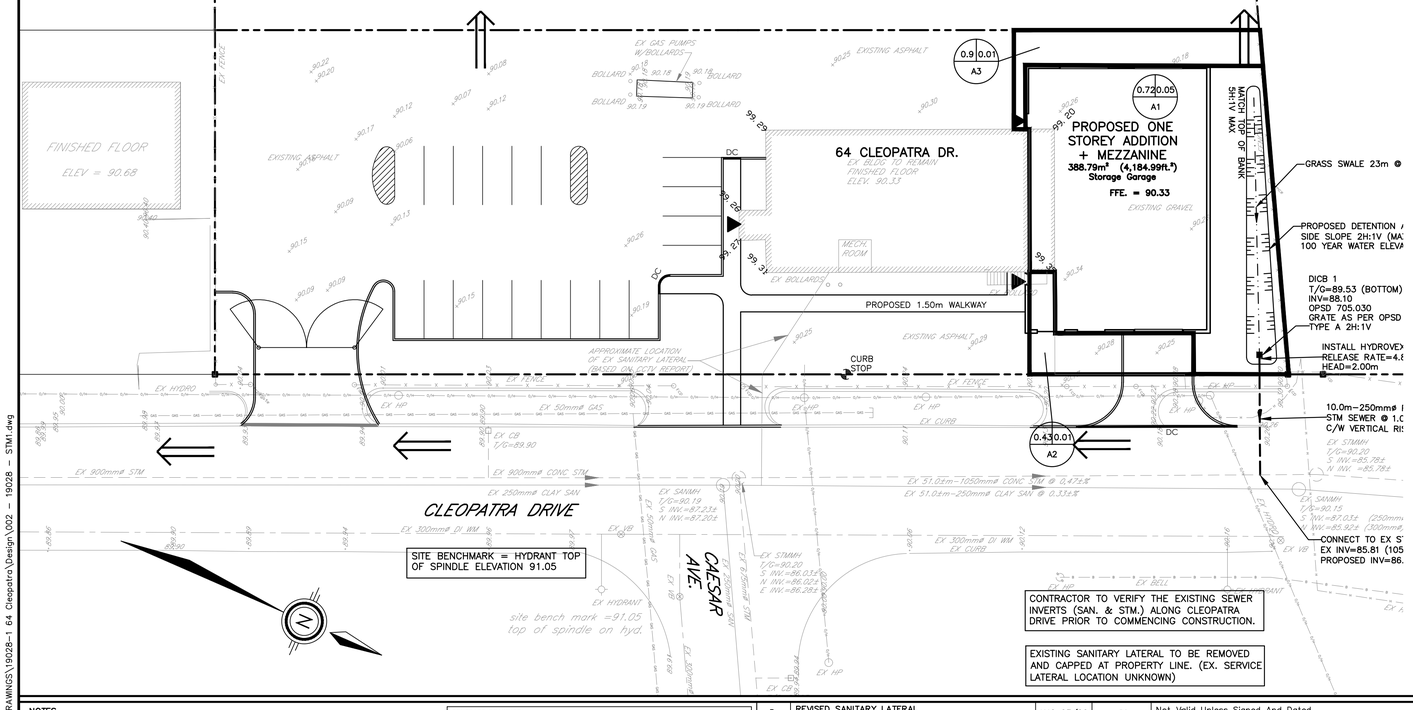

APPROVED
By Allison Hamlin at 10:40 am, May 09, 2023

AHamlin

ALLISON HAMLIN
MANAGER (A), DEVELOPMENT REVIEW WEST
PLANNING, REAL ESTATE & ECONOMIC DEVELOPMENT DEPARTMENT, CITY OF OTTAWA

EXISTING STORM DRAINAGE AREA PLAN

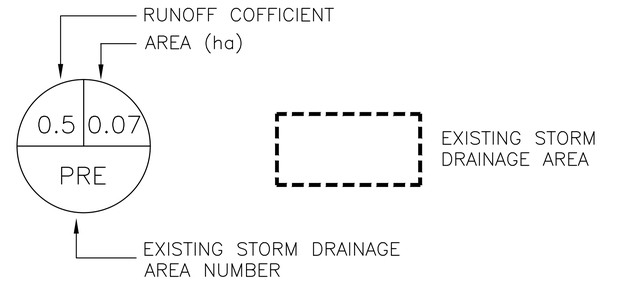

PROPOSED STORM DRAINAGE AREA PLAN

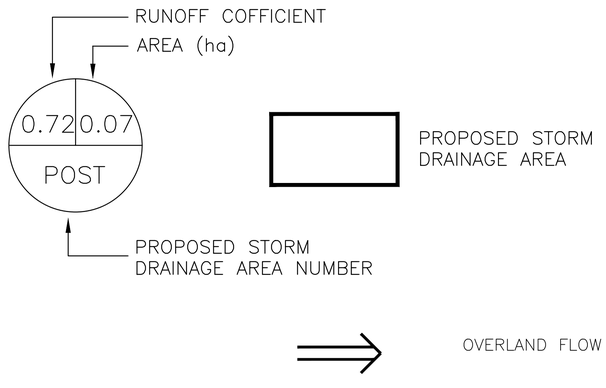

NOTES

CONTRACT DRAWINGS:
Contractor must verify all dimensions and be responsible for same. Any discrepancies must be reported to the Engineer before commencing work. Drawings are not to be scaled. Drawings may not be used for any purpose other than that stipulated in the contract agreement between the owner/client and the Engineer without the express written consent of Ainley Graham & Associates Limited. Use of these drawings by any party for any other purpose is subject to the following caution.

CAUTION: The information contained in this drawing is solely for the intended recipient. Any copying, distribution or use by others without the express written consent of Ainley Graham & Associated Limited is prohibited. The recipient is responsible for confirming the accuracy and completeness of the information with the originator. The recipient assumes all risks and liabilities associated with the use of the drawings. The recipient will save and hold harmless Ainley Graham & Associates Limited for any claims whatsoever associated with or related to the use of the drawings. The recipient will not reuse any portion of the drawings for any future project without the express written permission of Ainley Graham & Associates Limited.

NO.	REVISIONS	DATE	INITIAL
5	REVISED SANITARY LATERAL TO REFLECT EXISTING LOCATION AT BUILDING	AUG 23/22	JX
4	RE-ISSUED FOR SITE PLAN APPROVAL	JAN 07/22	JX
3	RE-ISSUED FOR SITE PLAN APPROVAL	JUNE 07/21	JX
2	RE-ISSUED FOR SITE PLAN APPROVAL	JUNE 19/20	JX
1	ISSUED FOR SITE PLAN APPROVAL	APR 26/19	GSC

Not Valid Unless Signed And Dated
Professional Engineers Ontario
AUGUST 23, 2022
Limited Licensee
Name: J.W.XU
Number: 100171806
Category: CIVIL: see limitation
Limitations:
This licence is subject to the limitations as detailed on the certificate,
Association of Professional Engineers of Ontario

SCALE:	1 : 250
DESIGN:	JX
DRAWN:	MH
CHECKED:	GSC
DATE:	APRIL 2019

CITY OF OTTAWA

64 CLEOPATRA DRIVE

STORM DRAINAGE AREA PLAN

Ainley GROUP — CONSULTING ENGINEERS PLANNERS

CONTRACT No. 19028 | 002-19028-STM1

City File No. D07-12-16-0029

City Plan No. 17211

Aug 23, 2022 I:\DRAWINGS\19028-1 64 Cleopatra\Design\002 - 19028 - STM1.dwg