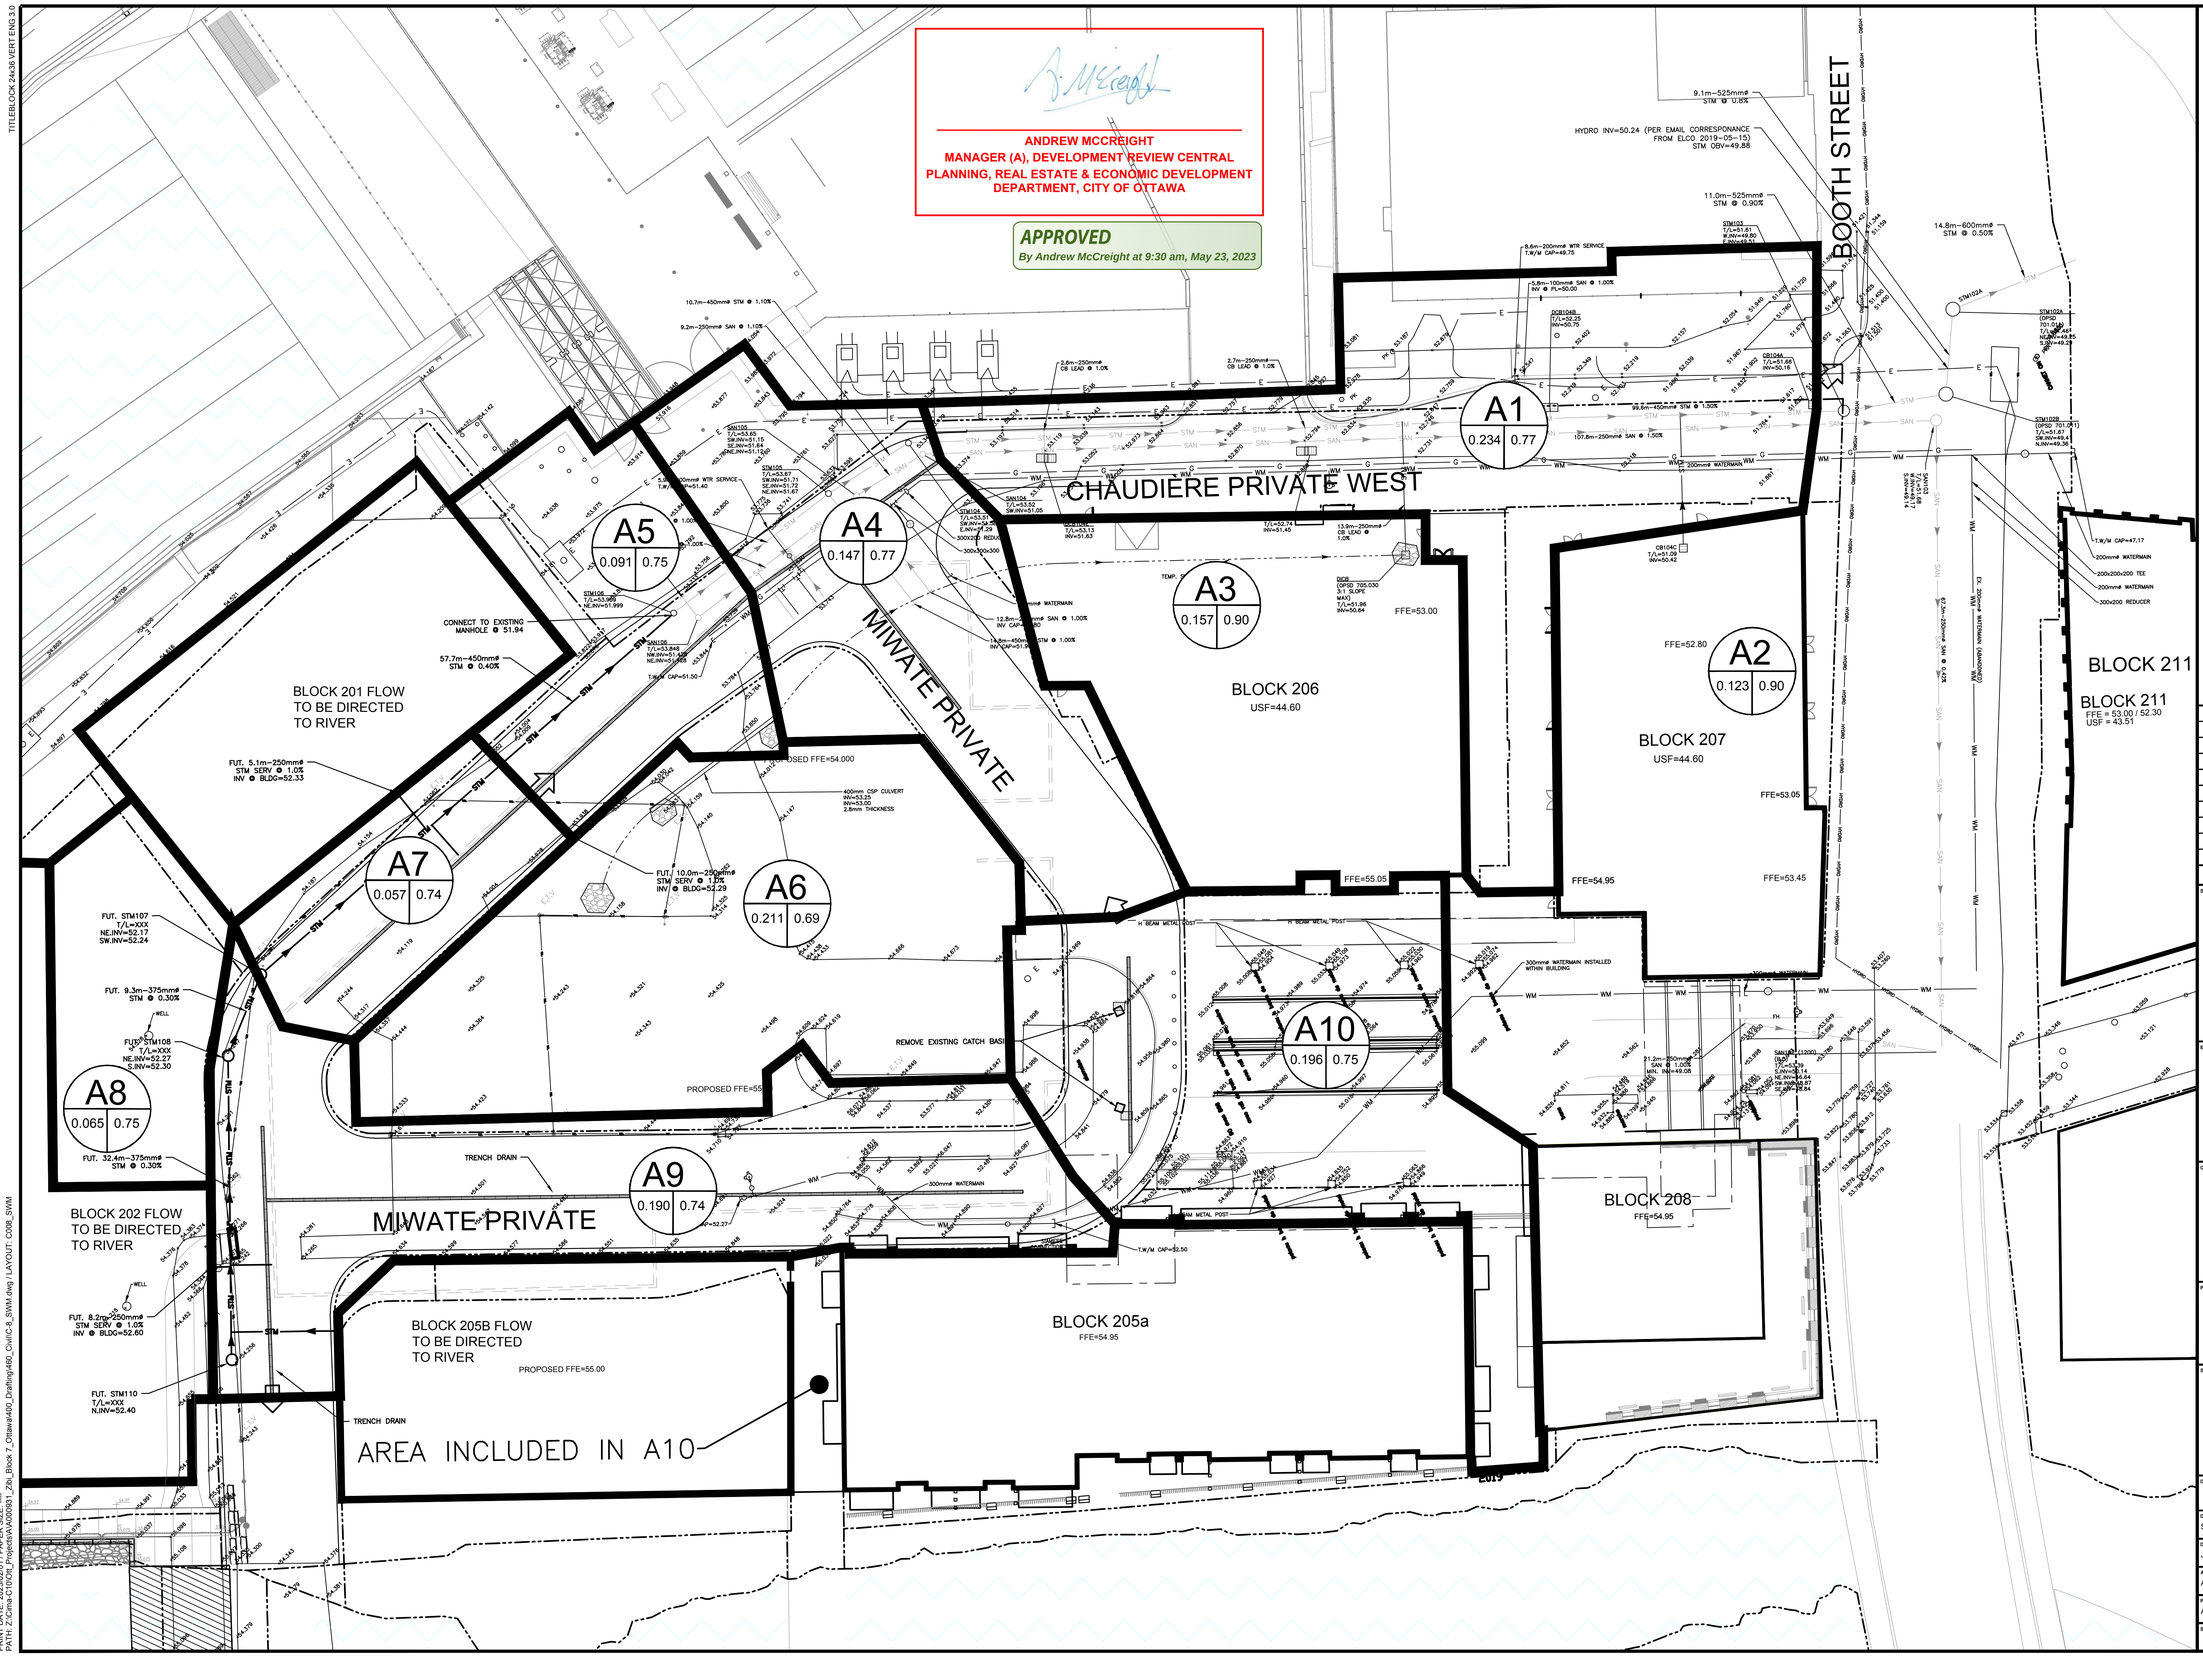

EXISTING		PROPOSED
WM	WATERMAIN	
SAN	SANITARY SEWER	
STM	STORM SEWER	
D	DRAIN	
G	GAS LINE (APPROX. LOC.)	
T	UNDERGROUND TELEPHONE (APPROX. LOC.)	
CA	UNDERGROUND TAFFIC CABLE (APPROX. LOC.)	
X	FENCE	
E	UNDERGROUND ELECTRICITY (APPROX. LOC.)	
	OVERHEAD WIRES	
	LOT LINE	
	RIGHT-OF-WAY LIMITS	
	EASEMENT	
	TOP OF SLOPE	
	DITCH CENTER	
	BOTTOM OF SLOPE	
	CATCHBASIN	
	MANHOLE/CATCHBASIN	
	MANHOLE	
	FIRE HYDRANT	
	VALVE	
	REDUCER	
	TEE	
	VALVE CHAMBER	
	PRIVATE UTILITIES (WATERMAIN)	
	ELEVATION	+ 99,000
MW21-01	BOREHOLE (LOC. APPROX.)	
	OVERLAND FLOW	
	TRENCH DRAIN	
	WORK LIMIT	
	UNDERGROUND PARKING GARAGE LIMIT	

SUB-CATCHMENT
AREA IN HECTARES
COEFFICIENT DE RUISSELLEMENT
OVERLAND FLOW
CATCHMENT AREA LIMIT

1:300 0 3 6 12 18m

No.	Date	Description	By
4	FEB 03, 2023	ISSUED FOR ECA	A.C.
3	NOV 21, 2022	ISSUED FOR SITE PLAN APPLICATION	A.C
2	AUG. 31, 2022	ISSUED FOR SITE PLAN APPLICATION	A.C.
1	APR. 18, 2022	ISSUED FOR SITE PLAN APPLICATION	A.C.

STAMPS:

LICENSED PROFESSIONAL ENGINEER 23-02-03 J. A. SAUVE 100200100 PROVINCE OF ONTARIO
DESIGNED BY

LICENSED PROFESSIONAL ENGINEER 2023-02-03 A. CHAUMONT 90409194 PROVINCE OF ONTARIO
APPROVED BY

ENGINEER:

CIMA+

CLIENT:
DREAM UNLIMITED
30 ADELAIDE STREET EAST
SUITE 301
TORONTO, ON, M5C 3H1
613-219-2722
ZIBI (Project Address)
310 Miwate Private
OTTAWA, ONTARIO
K1R 0E1

PROJECT NAME:
ZIBI ONTARIO
BLOCK 204
315 PRIVE MIWATE PRIVATE,
CHAUDIERE ISLAND
OTTAWA, ONTARIO

SHEET TITLE:
STORMWATER MANAGEMENT PLAN

DISCIPLINE:
CIVIL

DRAFTER: S.C.POGGIOLI	SCALE: 1:300
DESIGNER: J.SAUVÉ	DATE: 2022/03/14
APPROVER: A.CHAUMONT	APPROVER: A.CHAUMONT
PROJECT No: A000931	DRAWING No: C008
SHEET No: 11 of 11	

D07-12-22-0071

18749

TITLEBLOCK 24x36 VERT ENG 3.0

PRINT DATE: 2023/02/01 / PAPER SIZE: ----
PATH: Z:\Cima-C10\Ott_Projects\A\A000931_Zibi_Block 7_Ottawa\400_Drafting\460_Civil\C-8_SWM.dwg / LAYOUT: C008_SWM