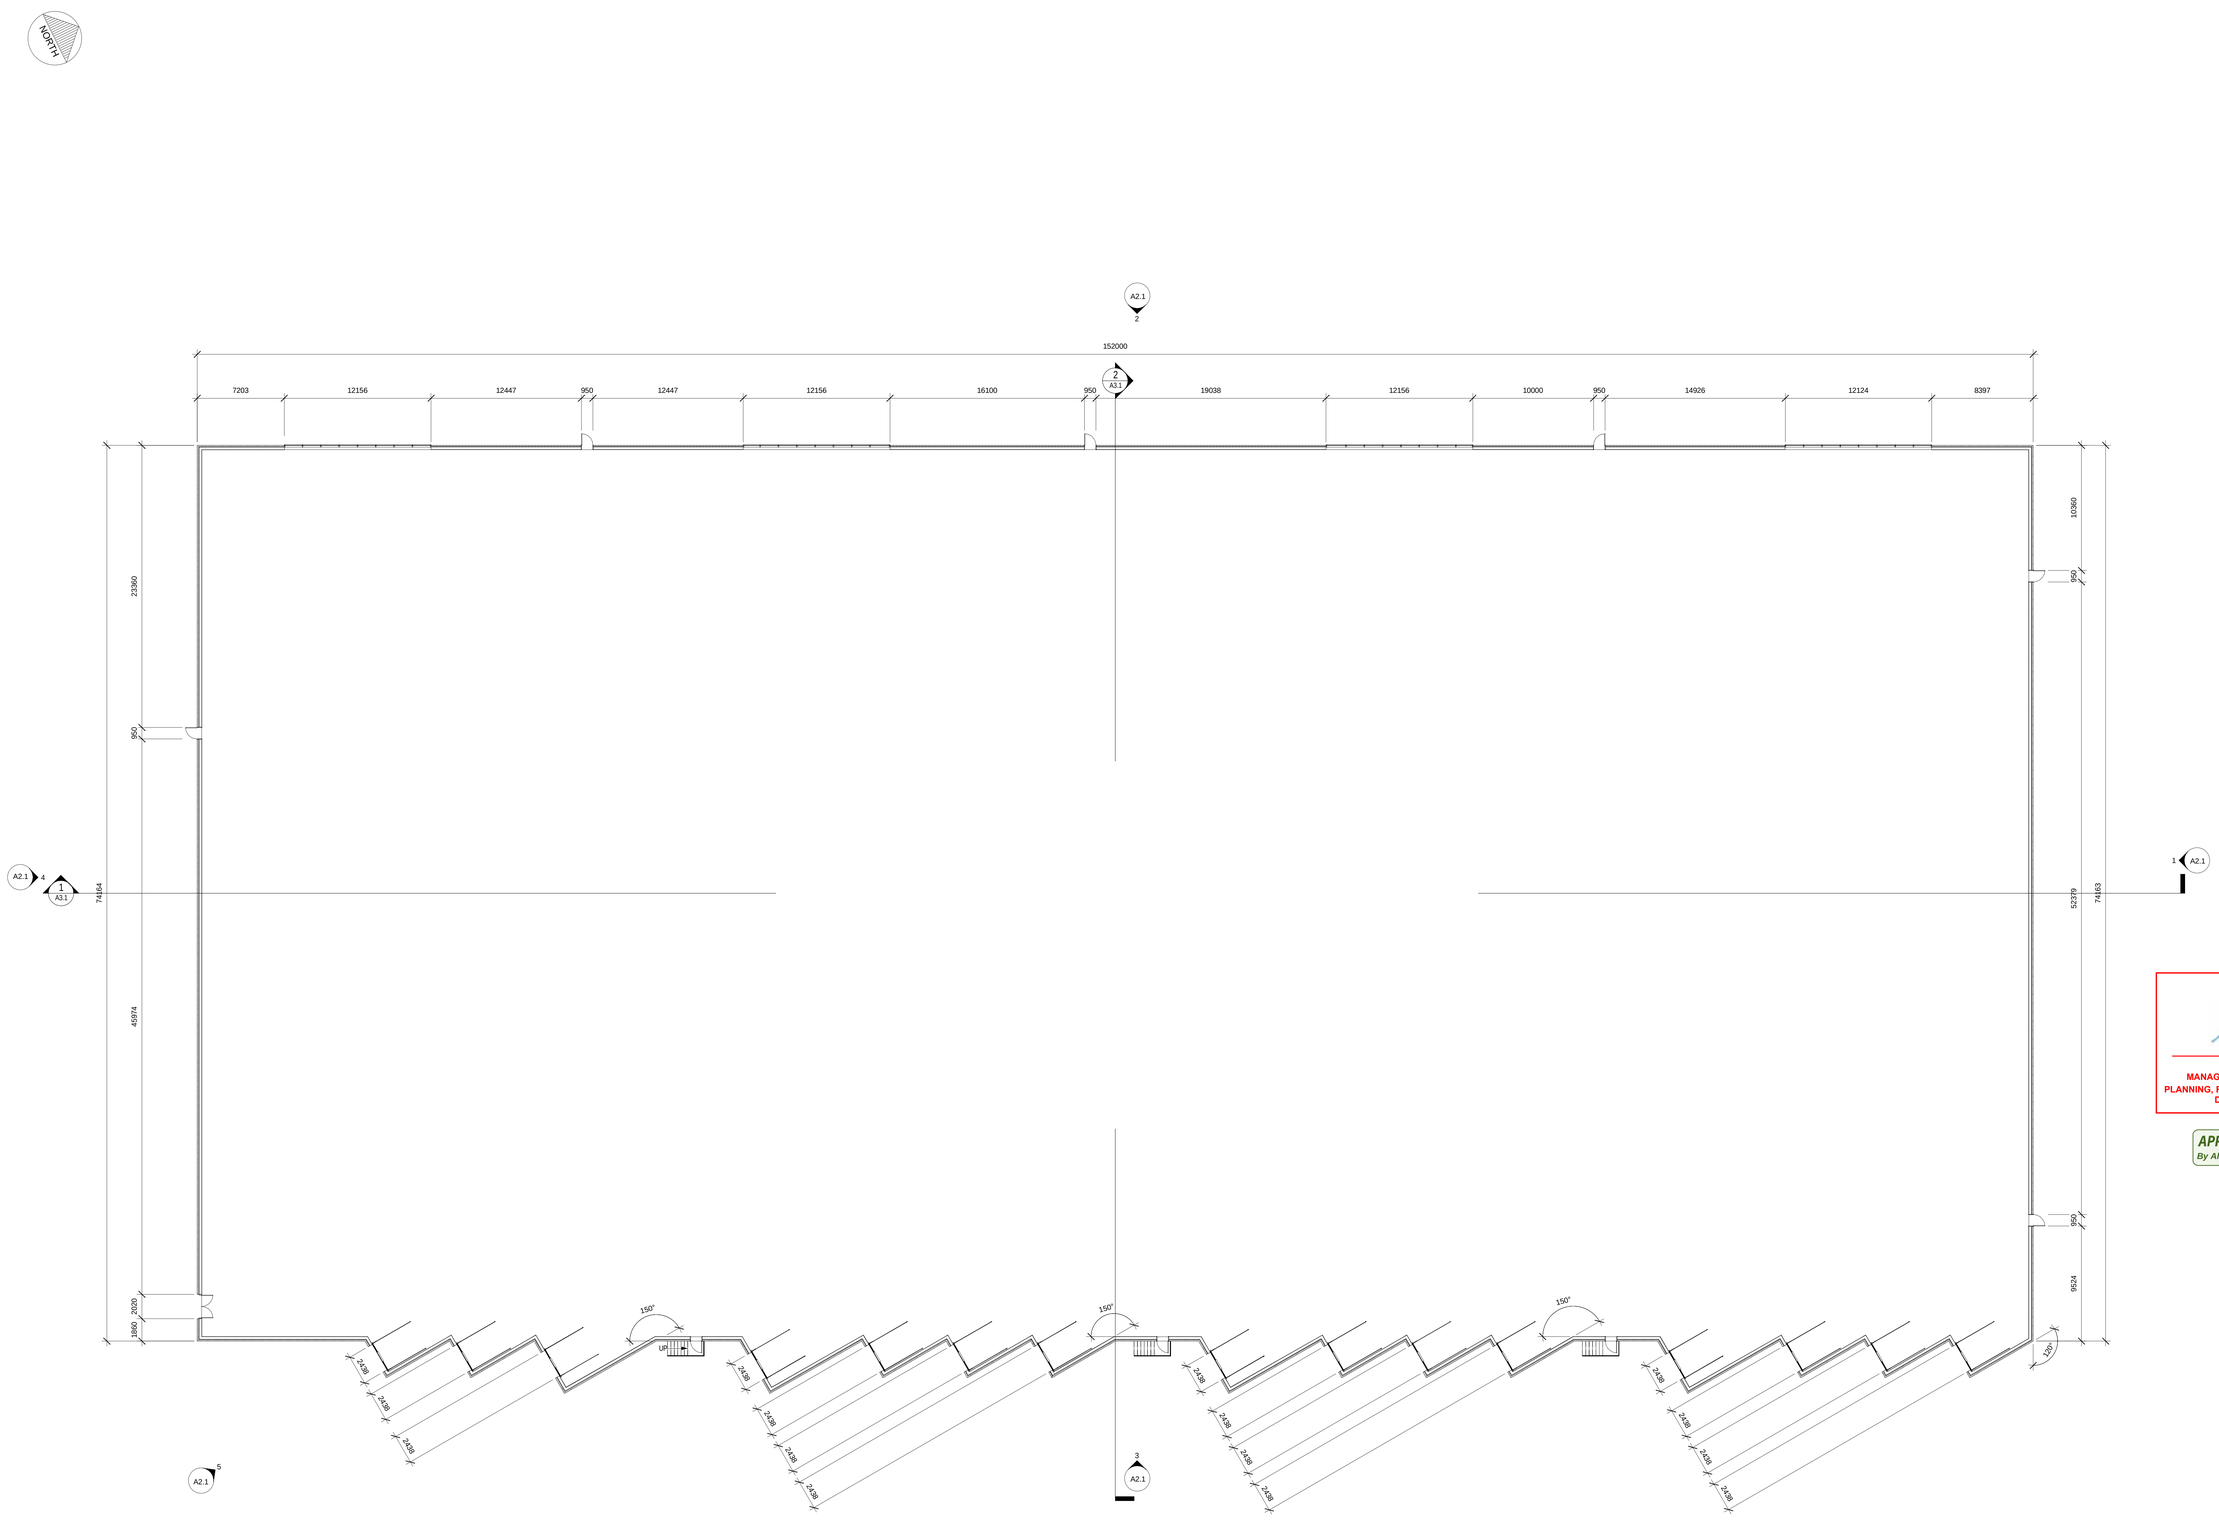

1 A1.2 GROUND FLOOR PLAN
1 : 175

ARCHITECTURE 49

1345 ROSEMOUNT AVENUE
CORNWALL, ONTARIO, CANADA K6J 3E5
PHONE: 613-933-5404 | FAX: 613-936-0335 | WWW.ARCHITECTURE49.COM

CONSULTANT - SUB CONSULTANT:

CONSULTANT - SUB CONSULTANT:

SEAL:

CLIENT:

ACCESS STORAGE

CLIENT REF. #:

PROJECT:

219-00058-03 ACCESS STORAGE
LEGGET DRIVE - BUILDING A

KEY PLAN:

DISCLAIMER: COPYRIGHT:

THIS DRAWING AND DESIGN IS COPYRIGHT PROTECTED WHICH SHALL NOT BE USED, REPRODUCED OR REVISED WITHOUT WRITTEN PERMISSION BY ARCHITECTURE 49. THE CONTRACTOR SHALL CHECK AND VERIFY ALL DIMENSIONS AND UTILITY LOCATIONS AND REPORT ALL ERRORS AND OMISSIONS PRIOR TO COMMENCING WORK.
THIS DRAWING IS NOT TO BE SCALED.

ISSUED FOR - REVISION:

AHamlin

ALLISON HAMLIN
MANAGER (A), DEVELOPMENT REVIEW WEST
PLANNING, REAL ESTATE & ECONOMIC DEVELOPMENT
DEPARTMENT, CITY OF OTTAWA

APPROVED
By Allison Hamlin at 5:22 pm, Aug 23, 2023

IS	RE	DATE	DESCRIPTION
		2022.11.18	RE-ISSUED FOR SPA

PROJECT NO: 219-00058-03
DATE: NOVEMBER 18, 2022
ORIGINAL SCALE: 1 : 175
IF THIS BAR IS NOT 25mm LONG, ADJUST YOUR PLOTTING SCALE. 25mm
DESIGNED BY: JC
DRAWN BY: AS
CHECKED BY: AB
DISCIPLINE: ARCHITECTURAL

TITLE:

GROUND FLOOR PLAN

SHEET NUMBER:

A1.2

SHEET #: OF

ISSUE: REV #:

DATE OF: NOVEMBER 18, 2022

BM 360:0219-00058-02 - Access Storage Building - 410 Legget Drive - R21A5B-A-ARCH-CENTRAL_R21.rvt
2022-11-18 11:04:41 PM