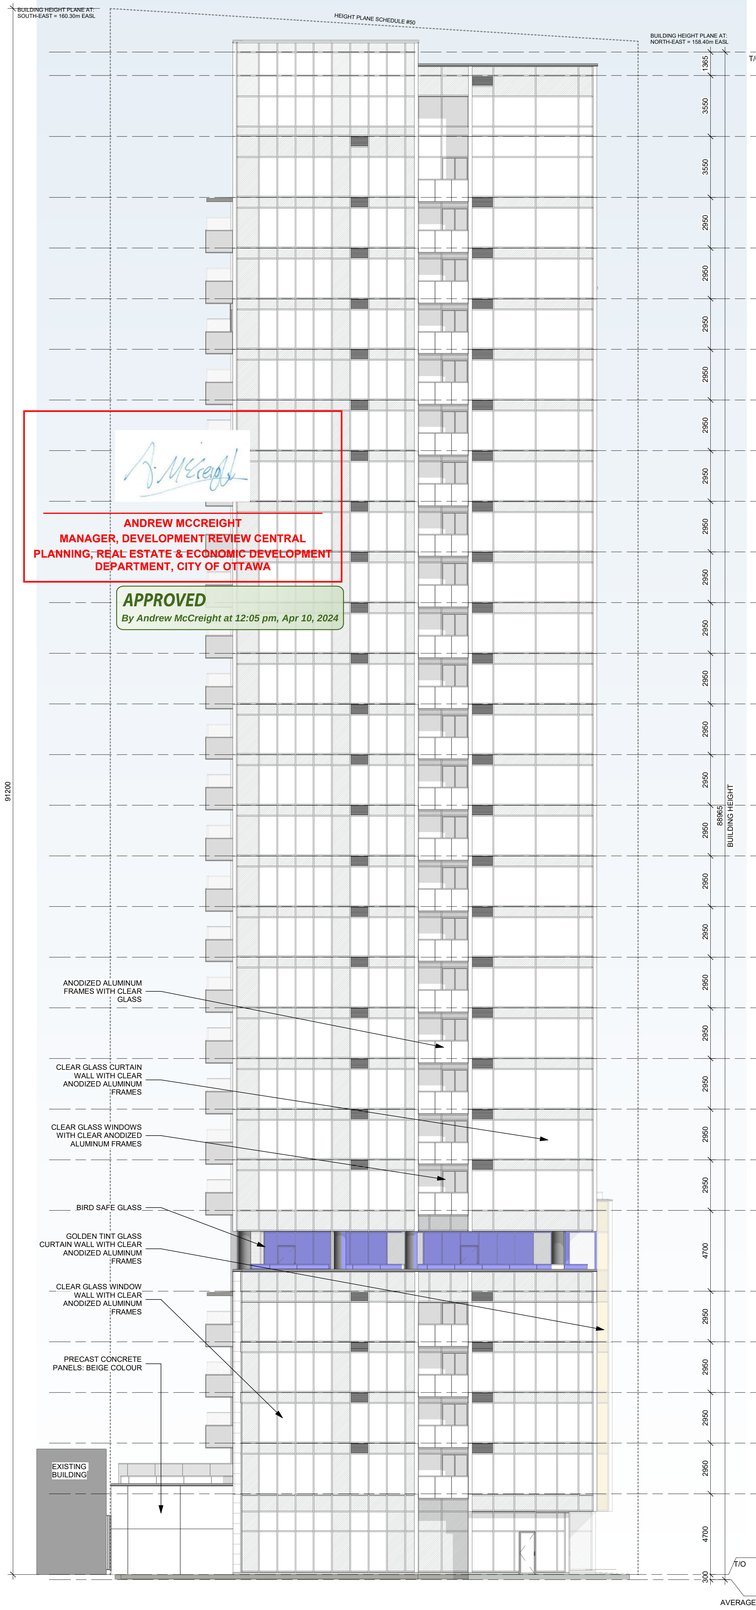

ANDREW MCCREIGHT
MANAGER, DEVELOPMENT REVIEW CENTRAL
PLANNING, REAL ESTATE & ECONOMIC DEVELOPMENT
DEPARTMENT, CITY OF OTTAWA

APPROVED
By Andrew McCreight at 12:05 pm, Apr 10, 2024

1 A-201 EAST ELEVATION
1 : 150

3000 0 3000 6000 mm
SCALE 1:150

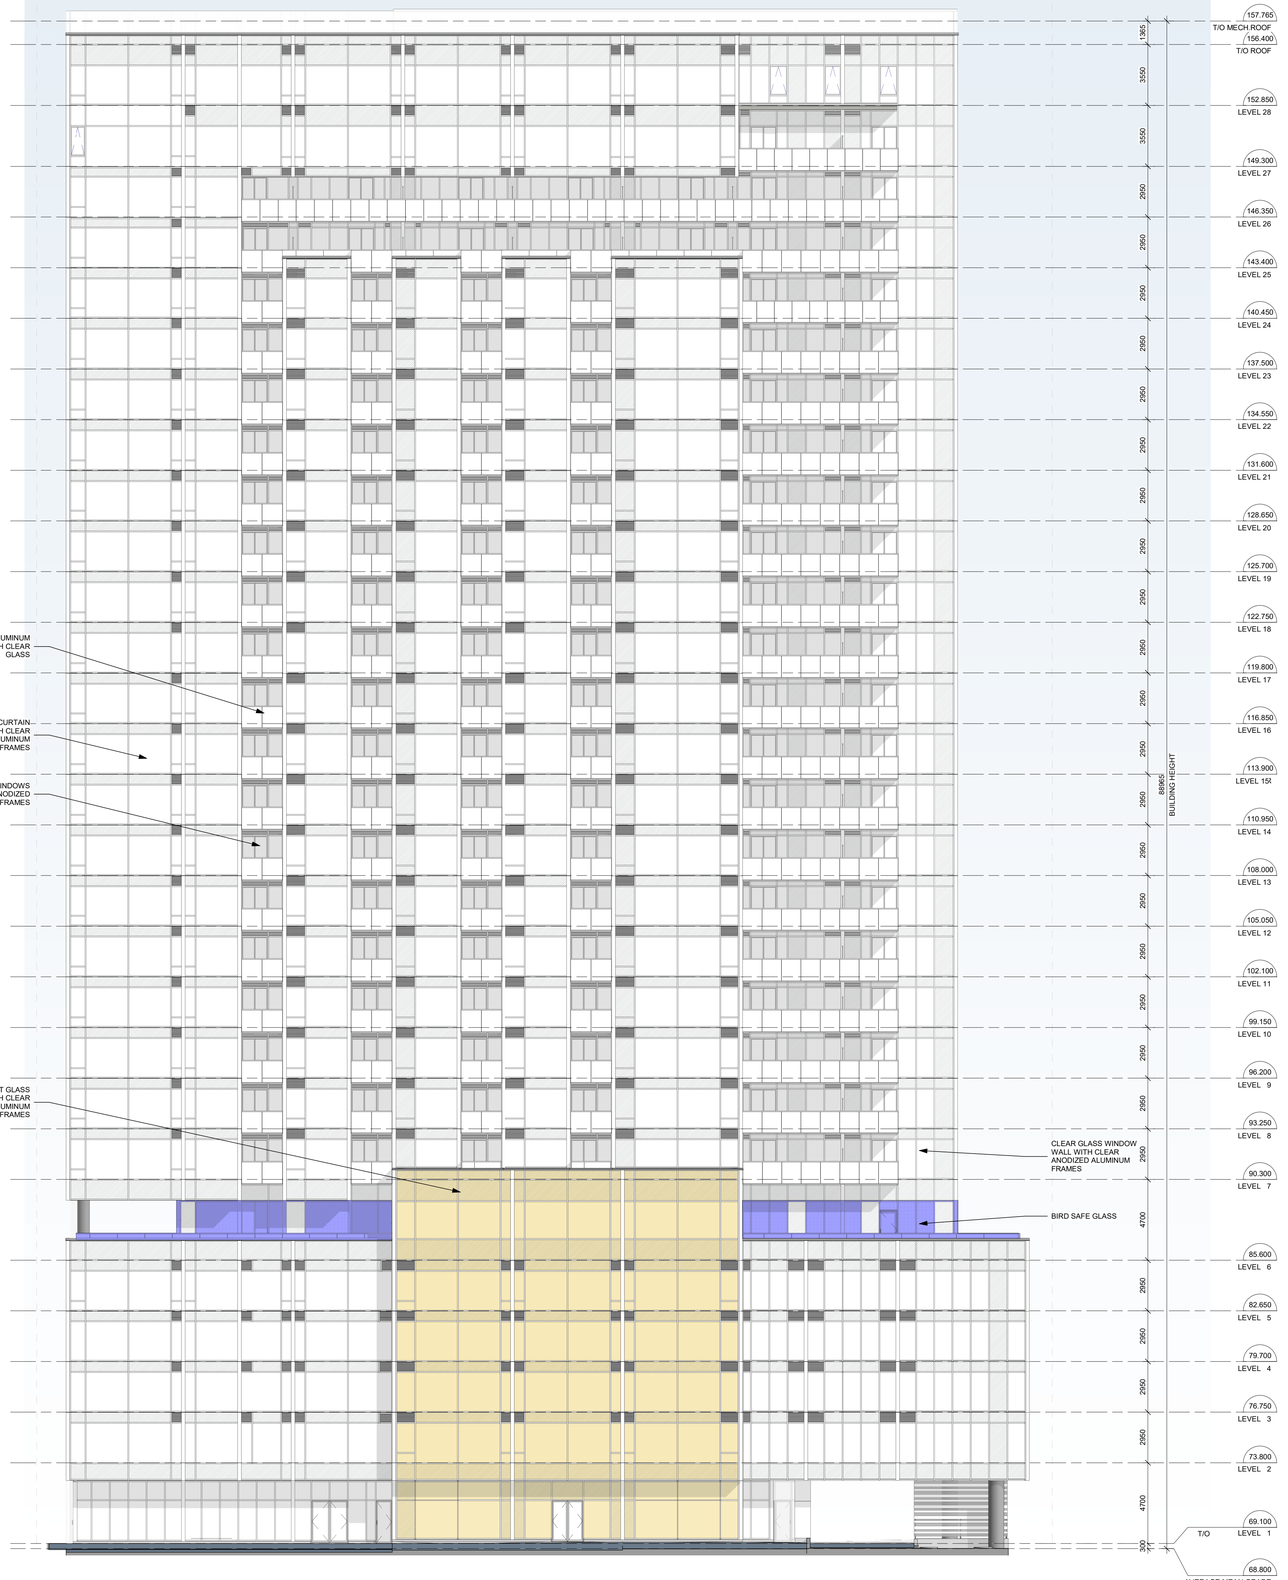

2 A-201 NORTH ELEVATION
1 : 150

3000 0 3000 6000 mm
SCALE 1:150

IT IS THE RESPONSIBILITY OF THE APPROPRIATE CONTRACTOR TO CHECK AND VERIFY ALL DIMENSIONS ON SITE AND TO REPORT ALL ERRORS AND/OR OMISSIONS TO THE ARCHITECT.

ALL CONTRACTORS MUST COMPLY WITH ALL PERTINENT CODES AND BY-LAWS.

THIS DRAWING MAY NOT BE USED FOR CONSTRUCTION UNTIL SIGNED BY THE ARCHITECT.

DO NOT SCALE DRAWINGS.

COPYRIGHT RESERVED.

No.	DESCRIPTION	DD.MM.YY
9	ISSUED FOR SPC AGREEMENT	01.12.23
8	ISSED FOR SPC ROUND 2 CITY COMMENTS	20.10.23
5	ISSED FOR SPC ROUND 1 CITY COMMENTS	28.06.23
4	REVISED AS PER GENERAL CHANGES	10.05.23
3	ISSUSE FOR EXCAVATION PERMIT	31.05.23
2	ISSUED FOR SITE PLAN CONTROL APP.	30.08.22
1	ISSUED FOR PRE-CONSULTAION MEETING	03.06.22

REVISIONS:

ARCHITECT SEAL: ONTARIO ASSOCIATION OF ARCHITECTS — RODERICK J. LAHEY LICENCE 4375

NORTH ARROW: TRUE NORTH

CLIENT: JADCO

ARCHITECT:
rla/architecture
56 Beech Street, Ottawa, Ontario K1S 3J6
t.613.724.9932 f.613.724.1209 www.rodericklahey.ca

PROJECT TITLE:
150 LAURIER AVENUE WEST

150 LAURIER AVENUE WEST

SHEET TILE:
BUILDING ELEVATIONS

DRAWN: Author
CHECKED: Checker
SCALE: 1 : 150
SHEET No: A-201
PROJECT No: 1827

PAPER SIZE: ISO Full Bleed B1 (707.00 x 1000.00mm)
PLOT SCALE: 1:1
PLOT DATE: 3/14/2024 11:26:47 AM
C:\Users\dcang\Documents\1827_150 Laurier_R22_dcang25NW.rvt
DOT-12-22-0128
#18833