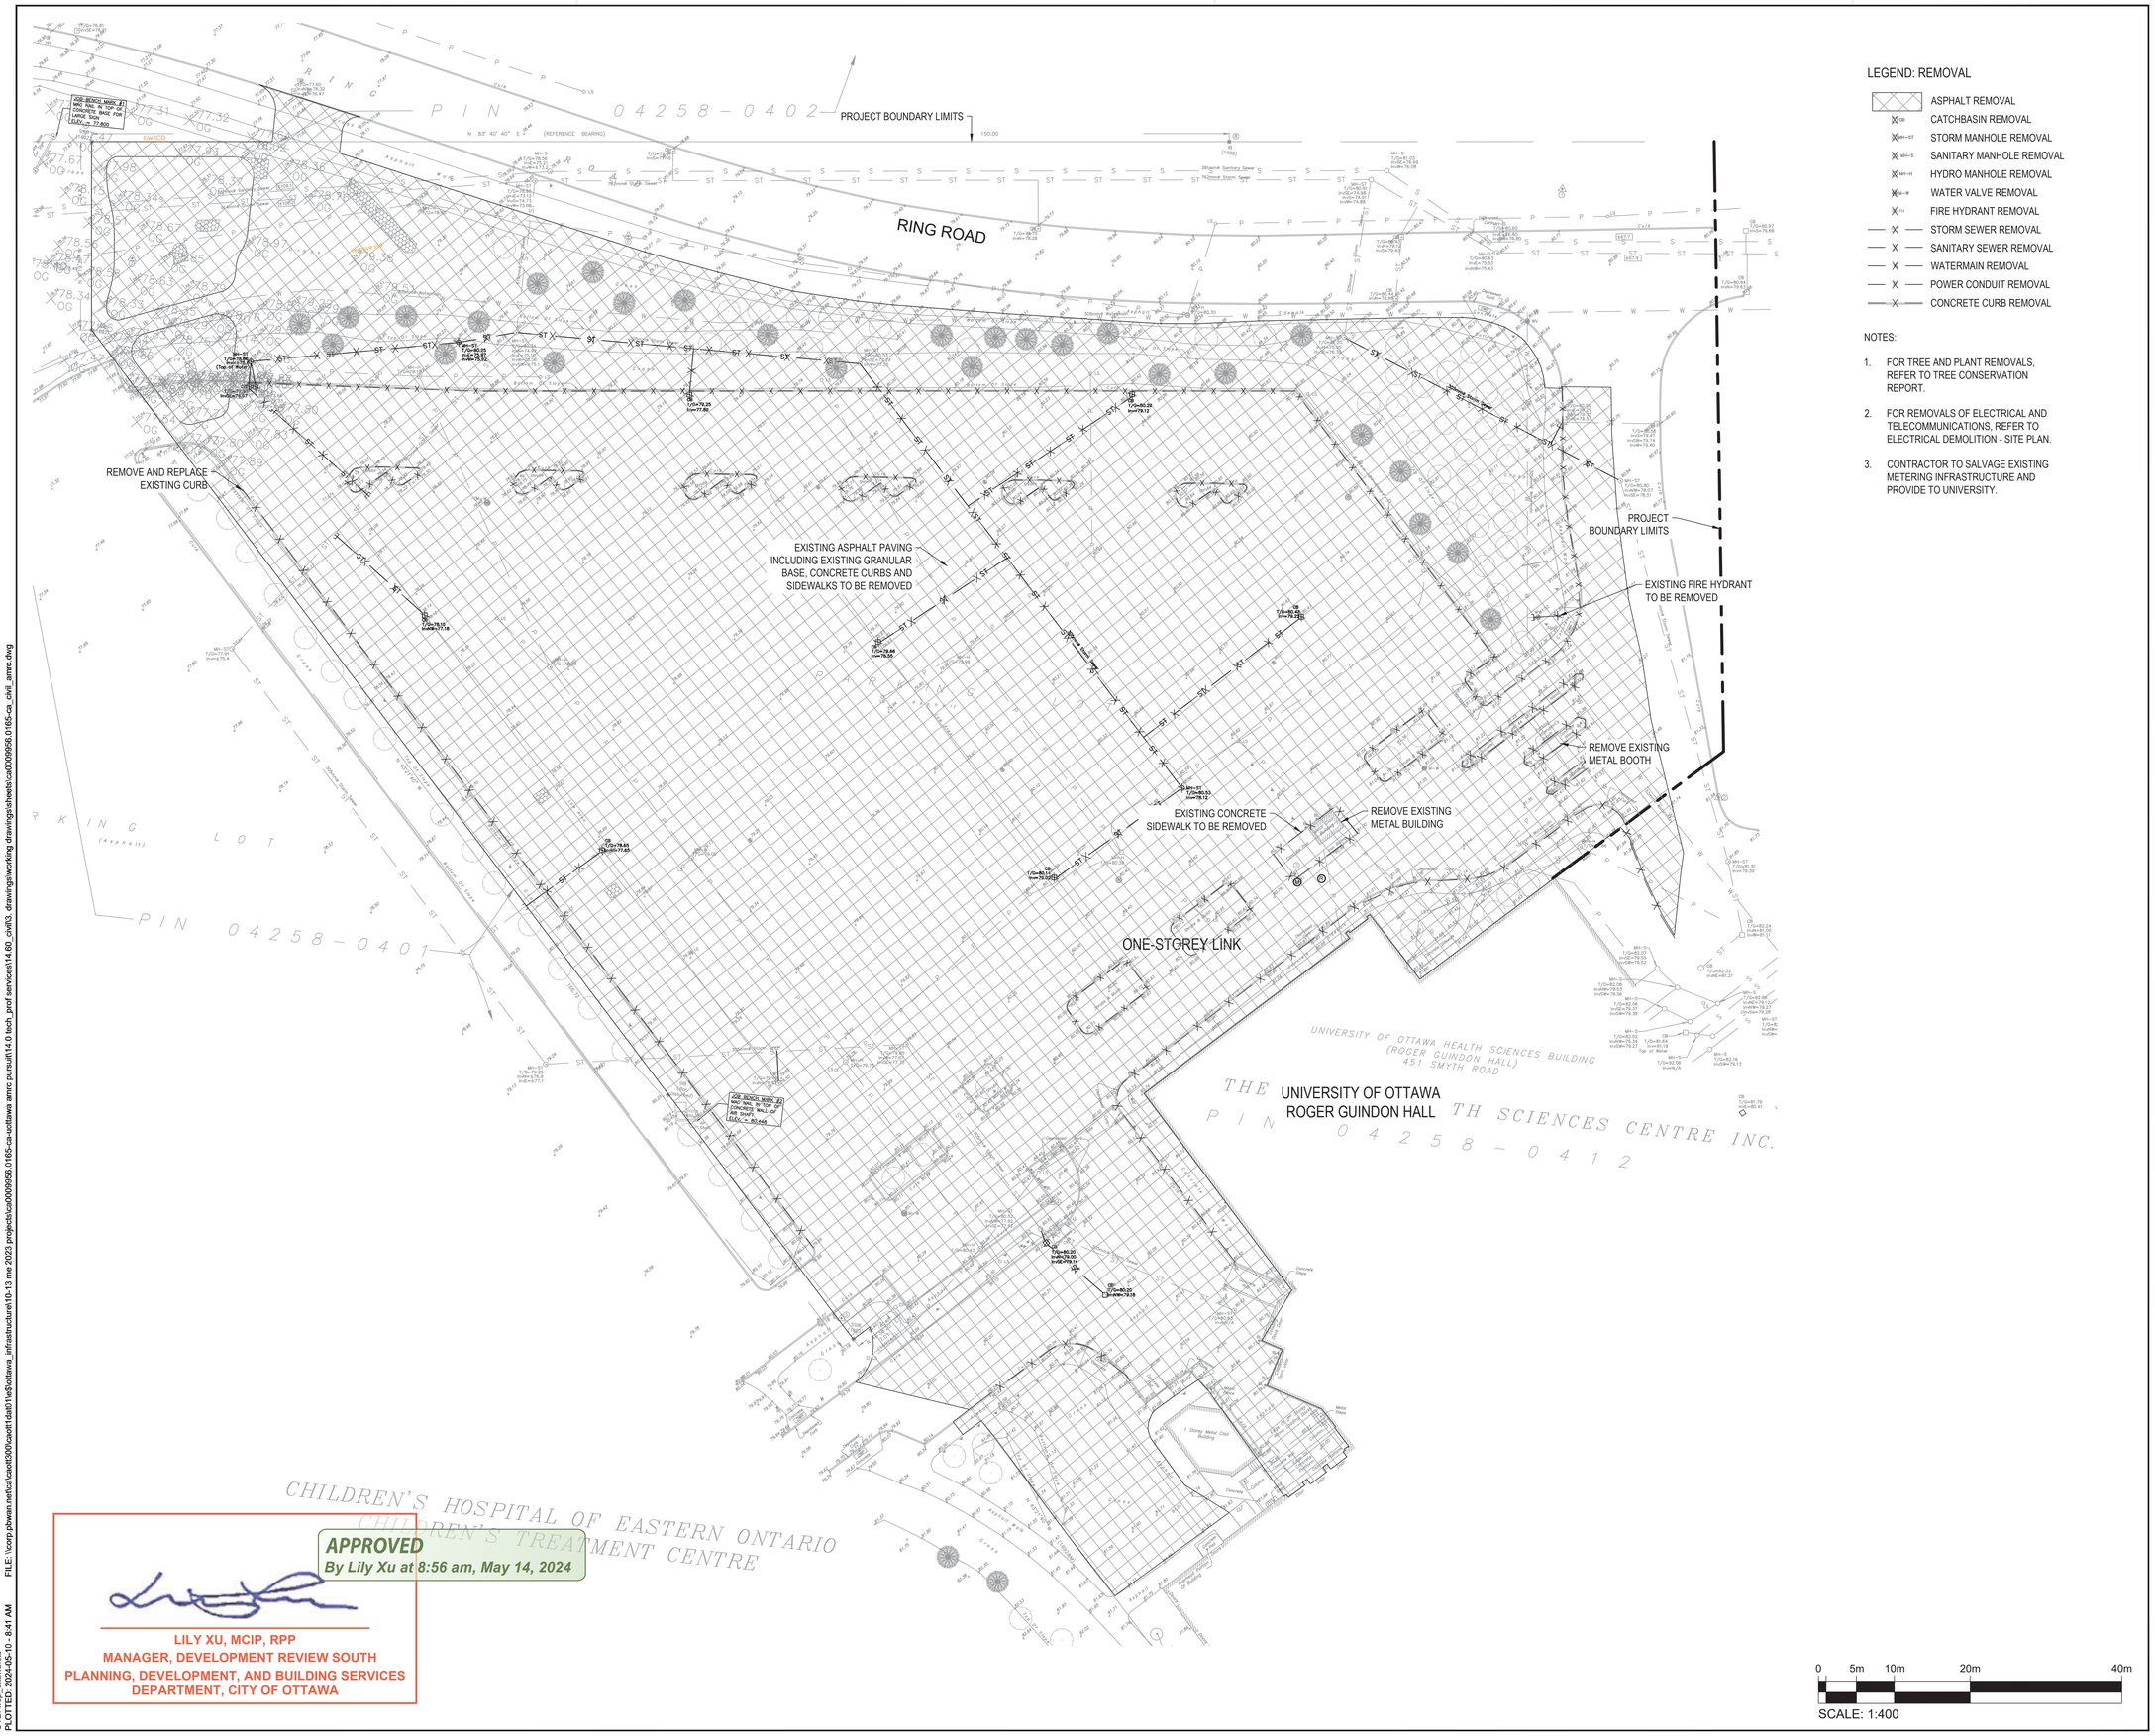

LEGEND: REMOVAL

- ASPHALT REMOVAL
- CB — CATCHBASIN REMOVAL
- MH—ST — STORM MANHOLE REMOVAL
- MH—S — SANITARY MANHOLE REMOVAL
- MH—H — HYDRO MANHOLE REMOVAL
- W—V — WATER VALVE REMOVAL
- FH — FIRE HYDRANT REMOVAL
- STORM SEWER REMOVAL
- SANITARY SEWER REMOVAL
- WATERMAIN REMOVAL
- POWER CONDUIT REMOVAL
- CONCRETE CURB REMOVAL

NOTES:

1. FOR TREE AND PLANT REMOVALS, REFER TO TREE CONSERVATION REPORT.
2. FOR REMOVALS OF ELECTRICAL AND TELECOMMUNICATIONS, REFER TO ELECTRICAL DEMOLITION - SITE PLAN.
3. CONTRACTOR TO SALVAGE EXISTING METERING INFRASTRUCTURE AND PROVIDE TO UNIVERSITY.

DISCIPLINE/PROJECT DEFINED (eg LEGEND / KEY PLAN / LOGOS)

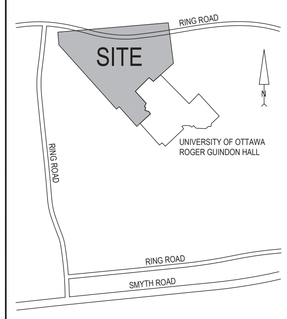

KEY PLAN
NTS

REVISION:

REV	DATE	DESCRIPTION	BY
7	2024-04-30	30% CONSTRUCTION DOCUMENT SUBMISSION	VT
6	2024-04-18	ISSUED FOR ZBLA AND SPC SUBMISSION	VT
5	2024-02-26	ISSUED FOR SITE PLAN APPROVAL	VT
4	2024-02-02	ISSUED FOR COORDINATION	VT
3	2023-11-30	ISSUED FOR SITE PLAN APPROVAL	VT
2	2023-11-20	ISSUED FOR BUILDING PERMIT	VT
1	2023-10-31	ISSUED FOR PRICING PROPOSAL	VT

SEAL:

LICENSED PROFESSIONAL ENGINEER
Y. TENG
100226367
2024-04-18
PROVINCE OF ONTARIO

NORTH: N

DISCLAIMER: COPYRIGHT:
THIS DRAWING AND DESIGN IS COPYRIGHT PROTECTED WHICH SHALL NOT BE USED, REPRODUCED OR REVISED WITHOUT WRITTEN PERMISSION BY WSP. THE CONTRACTOR SHALL CHECK AND VERIFY ALL DIMENSIONS AND UTILITY LOCATIONS AND REPORT ALL ERRORS AND OMISSIONS PRIOR TO COMMENCING WORK.

ORIGINAL SCALE: AS NOTED
DATE: 2023-09-25
DESIGNED BY: V. TENG
DRAWN BY: B. NANDLAL
APPROVED BY: I. JAFFERJEE
IF THIS BAR IS NOT 25mm LONG, ADJUST YOUR PLOTTING SCALE. 25mm
DISCIPLINE: CIVIL

WSP CANADA INC.
2611 QUEENSVIEW DRIVE, SUITE 300
OTTAWA ONTARIO K2B 8K2 CANADA
WSP.COM

PROJECT NUMBER: CA0009956.0165-CA

CLIENT:

uOttawa PCL

CLIENT REF. #:

PROJECT:

ADVANCED MEDICAL RESEARCH CENTRE

TITLE:

EXISTING CONDITIONS AND REMOVALS PLAN

DRAWING NUMBER: C102
REV. 7

File No. D07-12-24-0021 Plan No. 19104

0 5m 10m 20m 40m
SCALE: 1:400

APPROVED
By Lily Xu at 8:56 am, May 14, 2024

LILY XU, MCIP, RPP
MANAGER, DEVELOPMENT REVIEW SOUTH
PLANNING, DEVELOPMENT, AND BUILDING SERVICES
DEPARTMENT, CITY OF OTTAWA

CTB: wsp_ottawa.ctb
PLOTTED: 2024-05-10 - 8:41 AM FILE: \\corp.pbwan.net\ca\ott300\ca0ott1\ap\ottawa_infrastructure\10-13 mc 2023 projects\ca0009956.0165-ca-ucottawa amrc pursuit\14.0 tech_prof services\14.60_civil\3. drawings\working drawings\sheets\ca0009956.0165-ca_civil_amrc.dwg