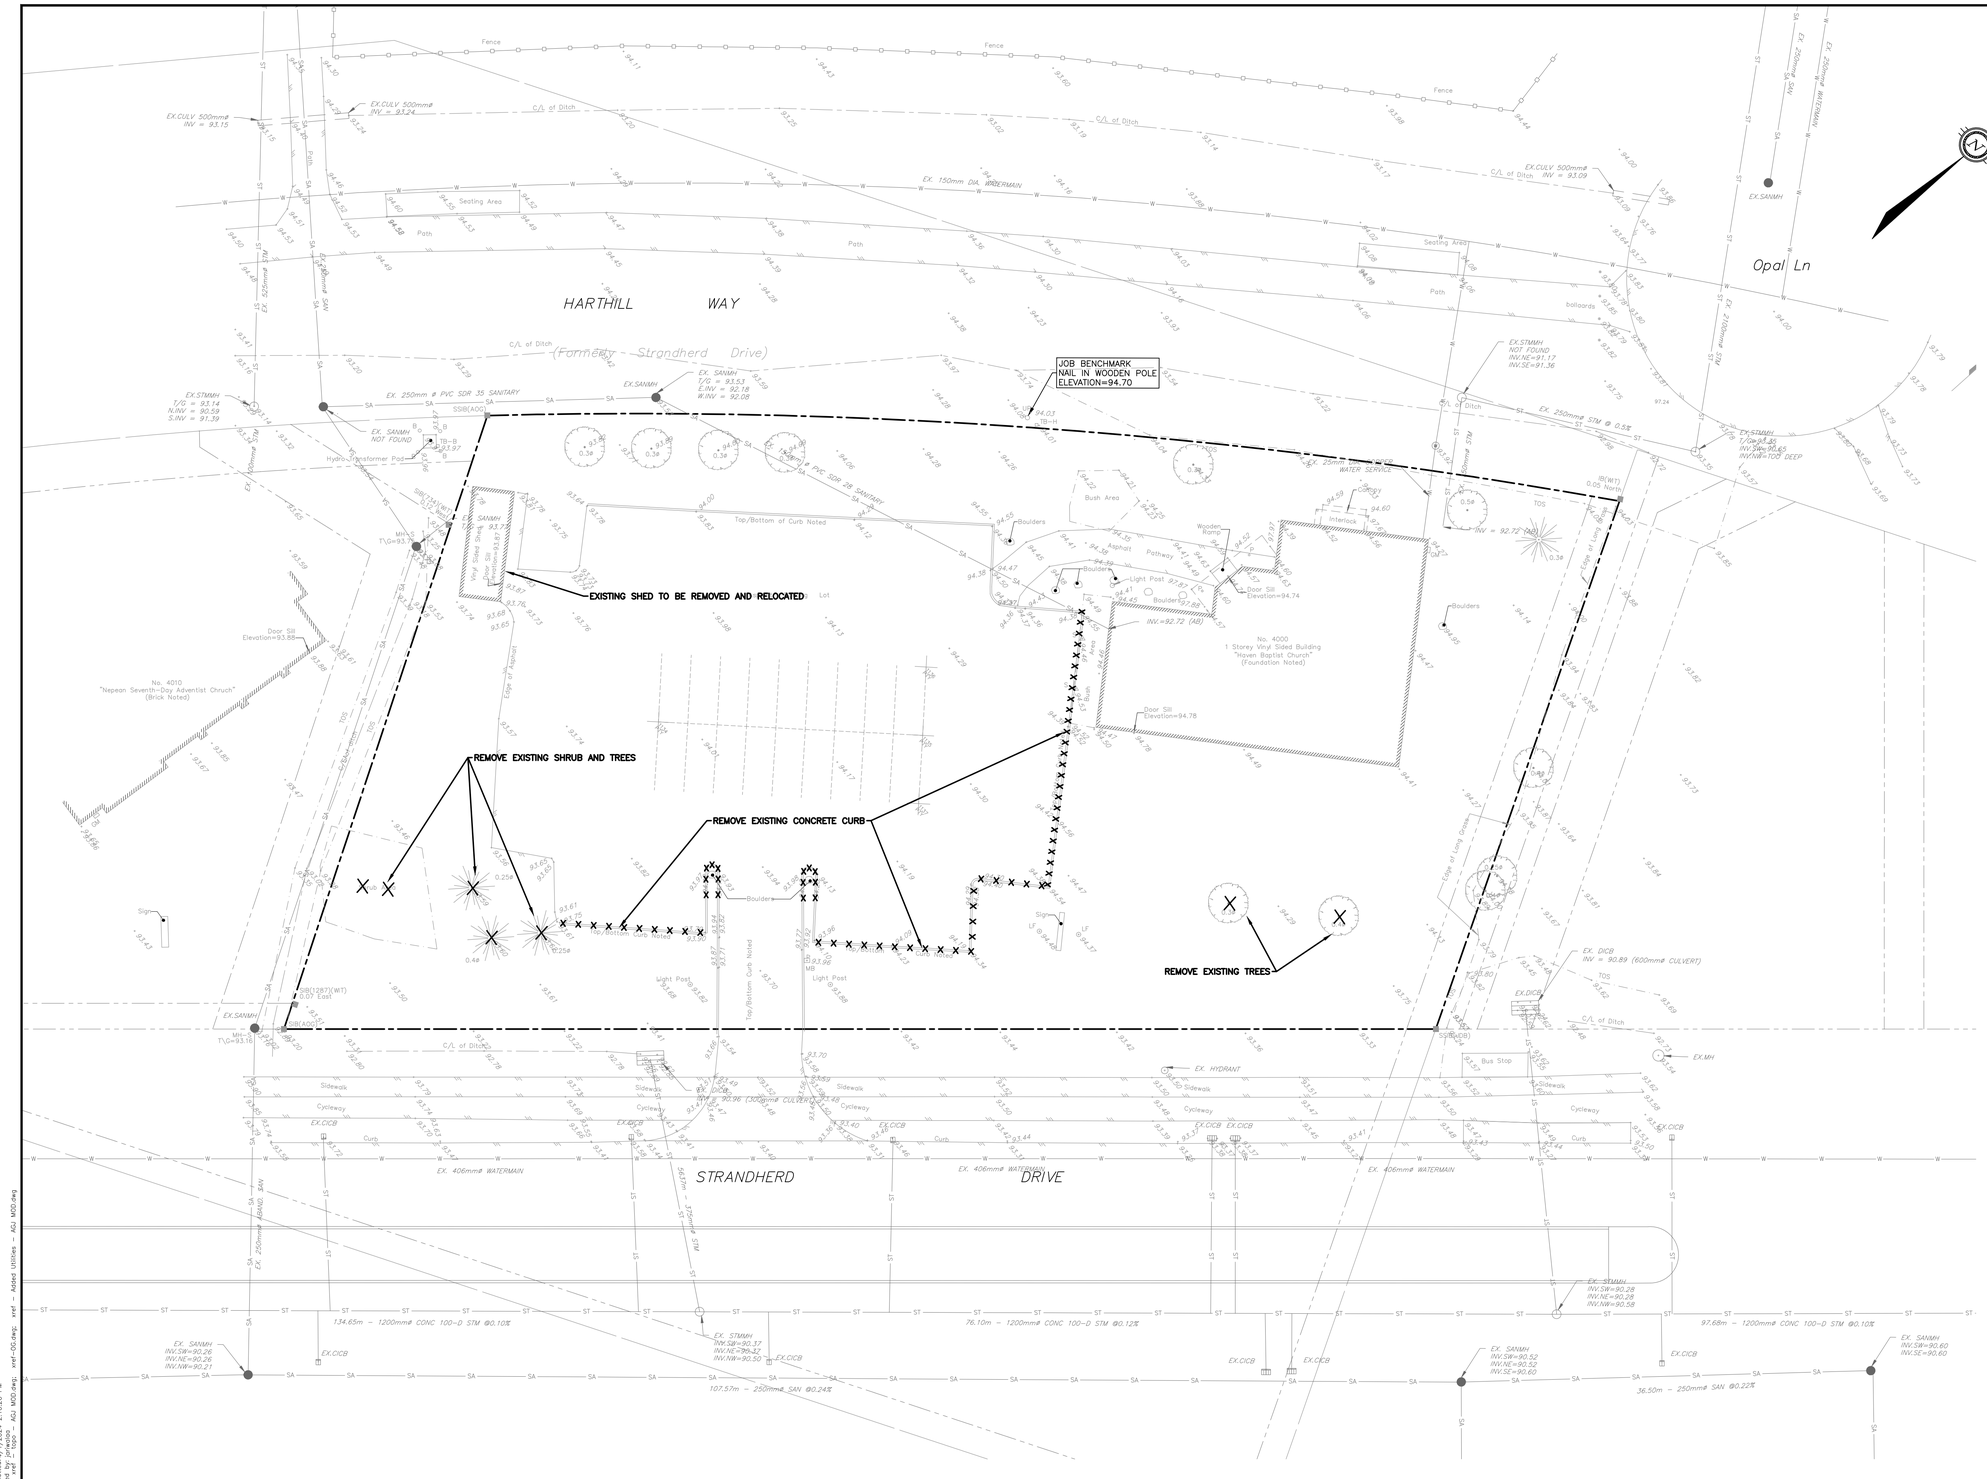

KEY PLAN

LEGEND

PROPERTY LINE	
EX. ℄ ROAD/ALIGNMENT	
EX. CHAINLINK FENCE	
EX. BARRIER CURB (SC1.1)	
EX. SIGN	SIGN
EX. VEGETATION	
EX. ‹ OF DITCH	
EX. TOP OF SLOPE	
EX. EDGE OF ASPHALT	
EX. CULVERT	
EX. STORM SEWER	ST
EX. STORM MANHOLE	EX.STMMH
EX. SANITARY SEWER	SA
EX. SANITARY MANHOLE	EX.SANMH
EX. WATERMAIN	W
EX. WATER VALVE	

CAUTION

THE POSITION OF ALL POLE LINES, CONDUITS, WATERMAINS, SEWERS AND OTHER UNDERGROUND AND OVERGROUND UTILITIES AND STRUCTURES IS NOT NECESSARILY SHOWN ON THE CONTRACT DRAWINGS, AND WHERE SHOWN, THE ACCURACY OF THE POSITION OF SUCH UTILITIES AND STRUCTURES IS NOT GUARANTEED. BEFORE STARTING WORK, DETERMINE THE EXACT LOCATION OF ALL SUCH UTILITIES AND STRUCTURES AND ASSUME ALL LIABILITY FOR DAMAGE TO THEM.

NOT FOR CONSTRUCTION

REV	REVISION DESCRIPTION	DATE	BY	APPD
3	RE-ISSUED FOR SPA	01/04/24	AJ	AJ
2	RE-ISSUED FOR SPA	11/01/24	AJ	AA
1	ISSUED FOR SPA	26/07/23	AJ	AA

SCALE: 0 2m 4m 10m — HORIZONTAL 1:250

NORTH

DESIGNED BY: LICENSED PROFESSIONAL ENGINEER — A. K. JARIWALA — 100562090 — 2024/04/01 — PROVINCE OF ONTARIO

REVIEWED BY: LICENSED PROFESSIONAL ENGINEER — M.A. ANSARI — 2024/04/01 — PROVINCE OF ONTARIO

CLIENT: HAVEN BAPTIST CHURCH
4000 STRANDHERD DRIVE
OTTAWA, ON. K2J 4R8

exp Services Inc.
t: +1 613.688.1899 | f: +1 613.225.7330
2650 Queensview Drive, Unit 100
Ottawa, ON K2B 8H6
Canada
www.exp.com
• BUILDINGS • EARTH & ENVIRONMENT • ENERGY •
• INDUSTRIAL • INFRASTRUCTURE • SUSTAINABILITY •

BASEPLAN: AJ
DESIGN: AJ
CHECKED: AA
CAD: AJ
PROJECT MANAGER: AA
APPROVED: AA

PROJECT: HAVEN BAPTIST CHURCH
4000 STRANDHERD Drive
OTTAWA, ONTARIO.

TITLE: EXISTING CONDITIONS AND REMOVALS PLAN

PROJECT No.: OTT-22029363-A0
SURVEY BY: ADV
SURVEY DATE: DEC 10, 2018
DRAWING No.: C000

DO7-??-??-????

#?????