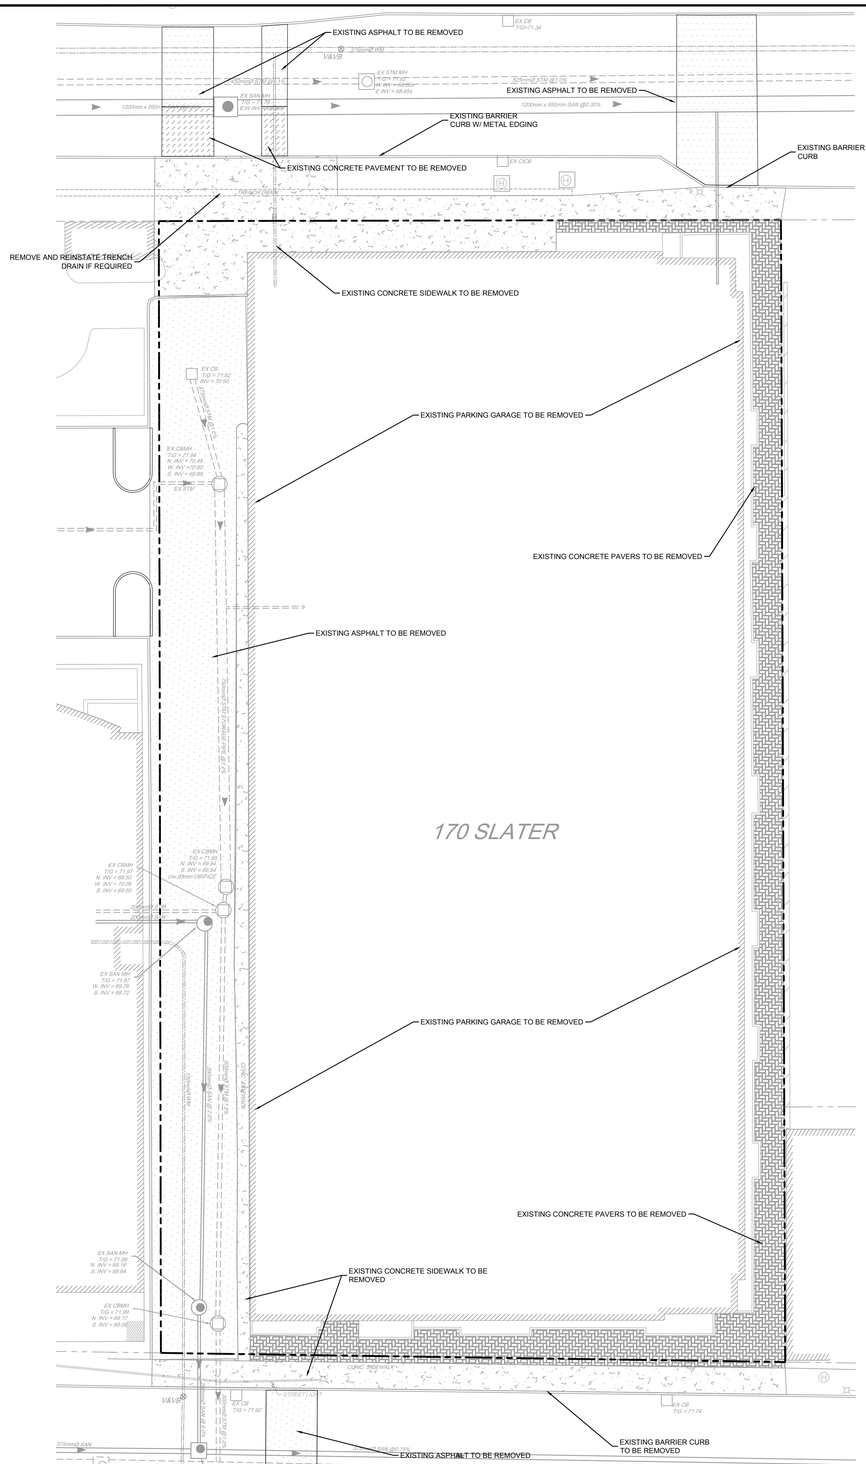

EXISTING CONDITIONS AND REMOVALS

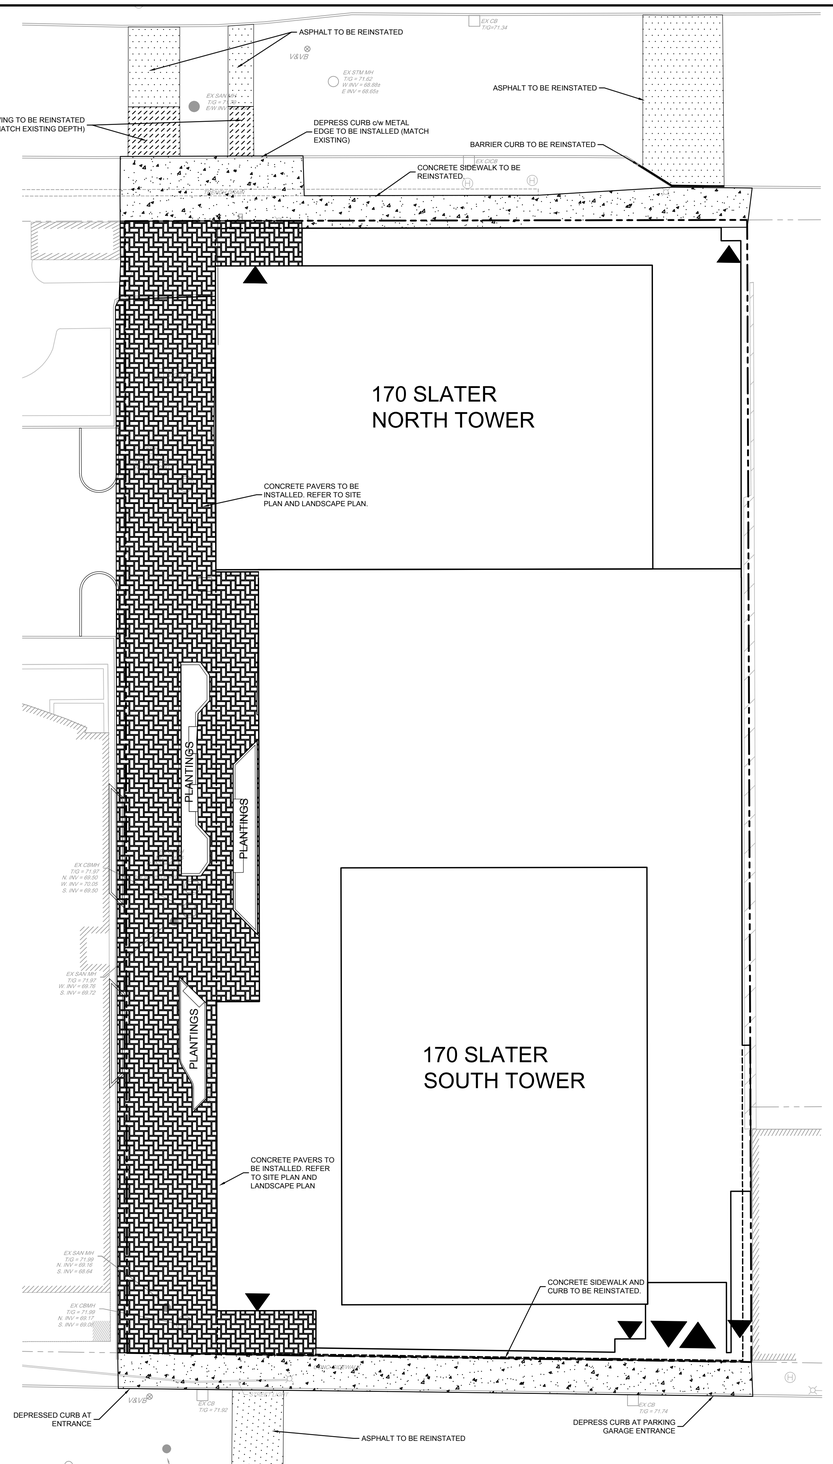

ROAD AND SIDEWALK REINSTATMENT

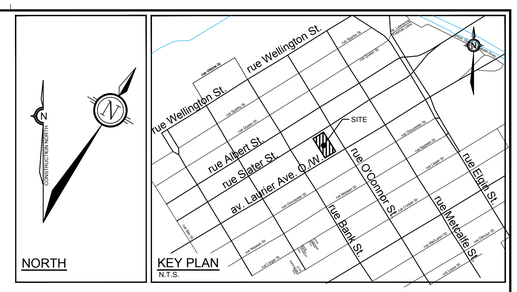

LEGEND

- LIMITS OF EXISTING ASPHALT TO BE REMOVED
- LIMITS OF EXISTING CONCRETE SIDEWALK TO BE REMOVED
- LIMITS OF EXISTING CONCRETE PAVERS TO BE REMOVED
- LIMITS OF EXISTING CONCRETE PAVEMENT TO BE REMOVED
- LIMITS OF ASPHALT REINSTATMENT
- LIMITS OF CONCRETE SIDEWALK REINSTATMENT
- LIMITS OF CONCRETE PAVERS REINSTATEMENT
- LIMITS OF CONCRETE PAVEMENT REINSTATEMENT

ANDREW MCCREIGHT
MANAGER, DEVELOPMENT REVIEW CENTRAL
PLANNING, DEVELOPMENT & BUILDING SERVICES
DEVELOPMENT DEPARTMENT, CITY OF OTTAWA

APPROVED
By Andrew McCreight at 9:22 am, Jun 13, 2024

NOTE:
THE POSITION OF ALL POLE LINES, CONDUITS, WATERMAINS, SEWERS AND OTHER UNDERGROUND AND OVERGROUND UTILITIES AND STRUCTURES IS NOT NECESSARILY SHOWN ON THE CONTRACT DRAWINGS, AND WHERE SHOWN, THE ACCURACY OF THE POSITION OF SUCH UTILITIES AND STRUCTURES IS NOT GUARANTEED. BEFORE STARTING WORK, DETERMINE THE EXACT LOCATION OF ALL SUCH UTILITIES AND STRUCTURES AND ASSUME ALL LIABILITY FOR DAMAGE TO THEM.

No.	REVISION	DATE	BY
3.	REVISED PER COMMENTS	APR 26/24	ARM
2.	REVISED PER COMMENTS	MAR 8/24	ARM
1.	ISSUED FOR REVIEW	JULY 5/23	ARM

SCALE 1:200

1:200
0 2 4 6 8

DESIGN MNP
CHECKED ARM
DRAWN MNP
CHECKED ARM
APPROVED XXX

FOR REVIEW ONLY

LICENSED PROFESSIONAL ENGINEER
A. A. RONGVE
100616298
April 26, 2024
PROVINCE OF ONTARIO

LICENSED PROFESSIONAL ENGINEER
A.R. MCAULEY
100141256
APRIL 25, 2024
PROVINCE OF ONTARIO

NOVATECH
Engineers, Planners & Landscape Architects
Suite 200, 240 Michael Cowpland Drive
Ottawa, Ontario, Canada K2M 1P6
Telephone (613) 254-9643
Facsimile (613) 254-5867
Website www.novatech-eng.com

LOCATION
170 SLATER STREET, CITY OF OTTAWA
PROPOSED RESIDENTIAL HIGH-RISE

DRAWING NAME
EXISTING CONDITIONS, REMOVALS AND REINSTATMENT PLAN

PROJECT No. 123013
REV REV # 3
DRAWING No. 123013-RP

#19101
D07-12-24-0026

M:\2023\123013\CAD\Civil\123013-REMV.dwg RP Apr 25, 2024 - 5:51pm anorgan
PLA1ISO7_21X0 - 300dpi/mm/1/1mm