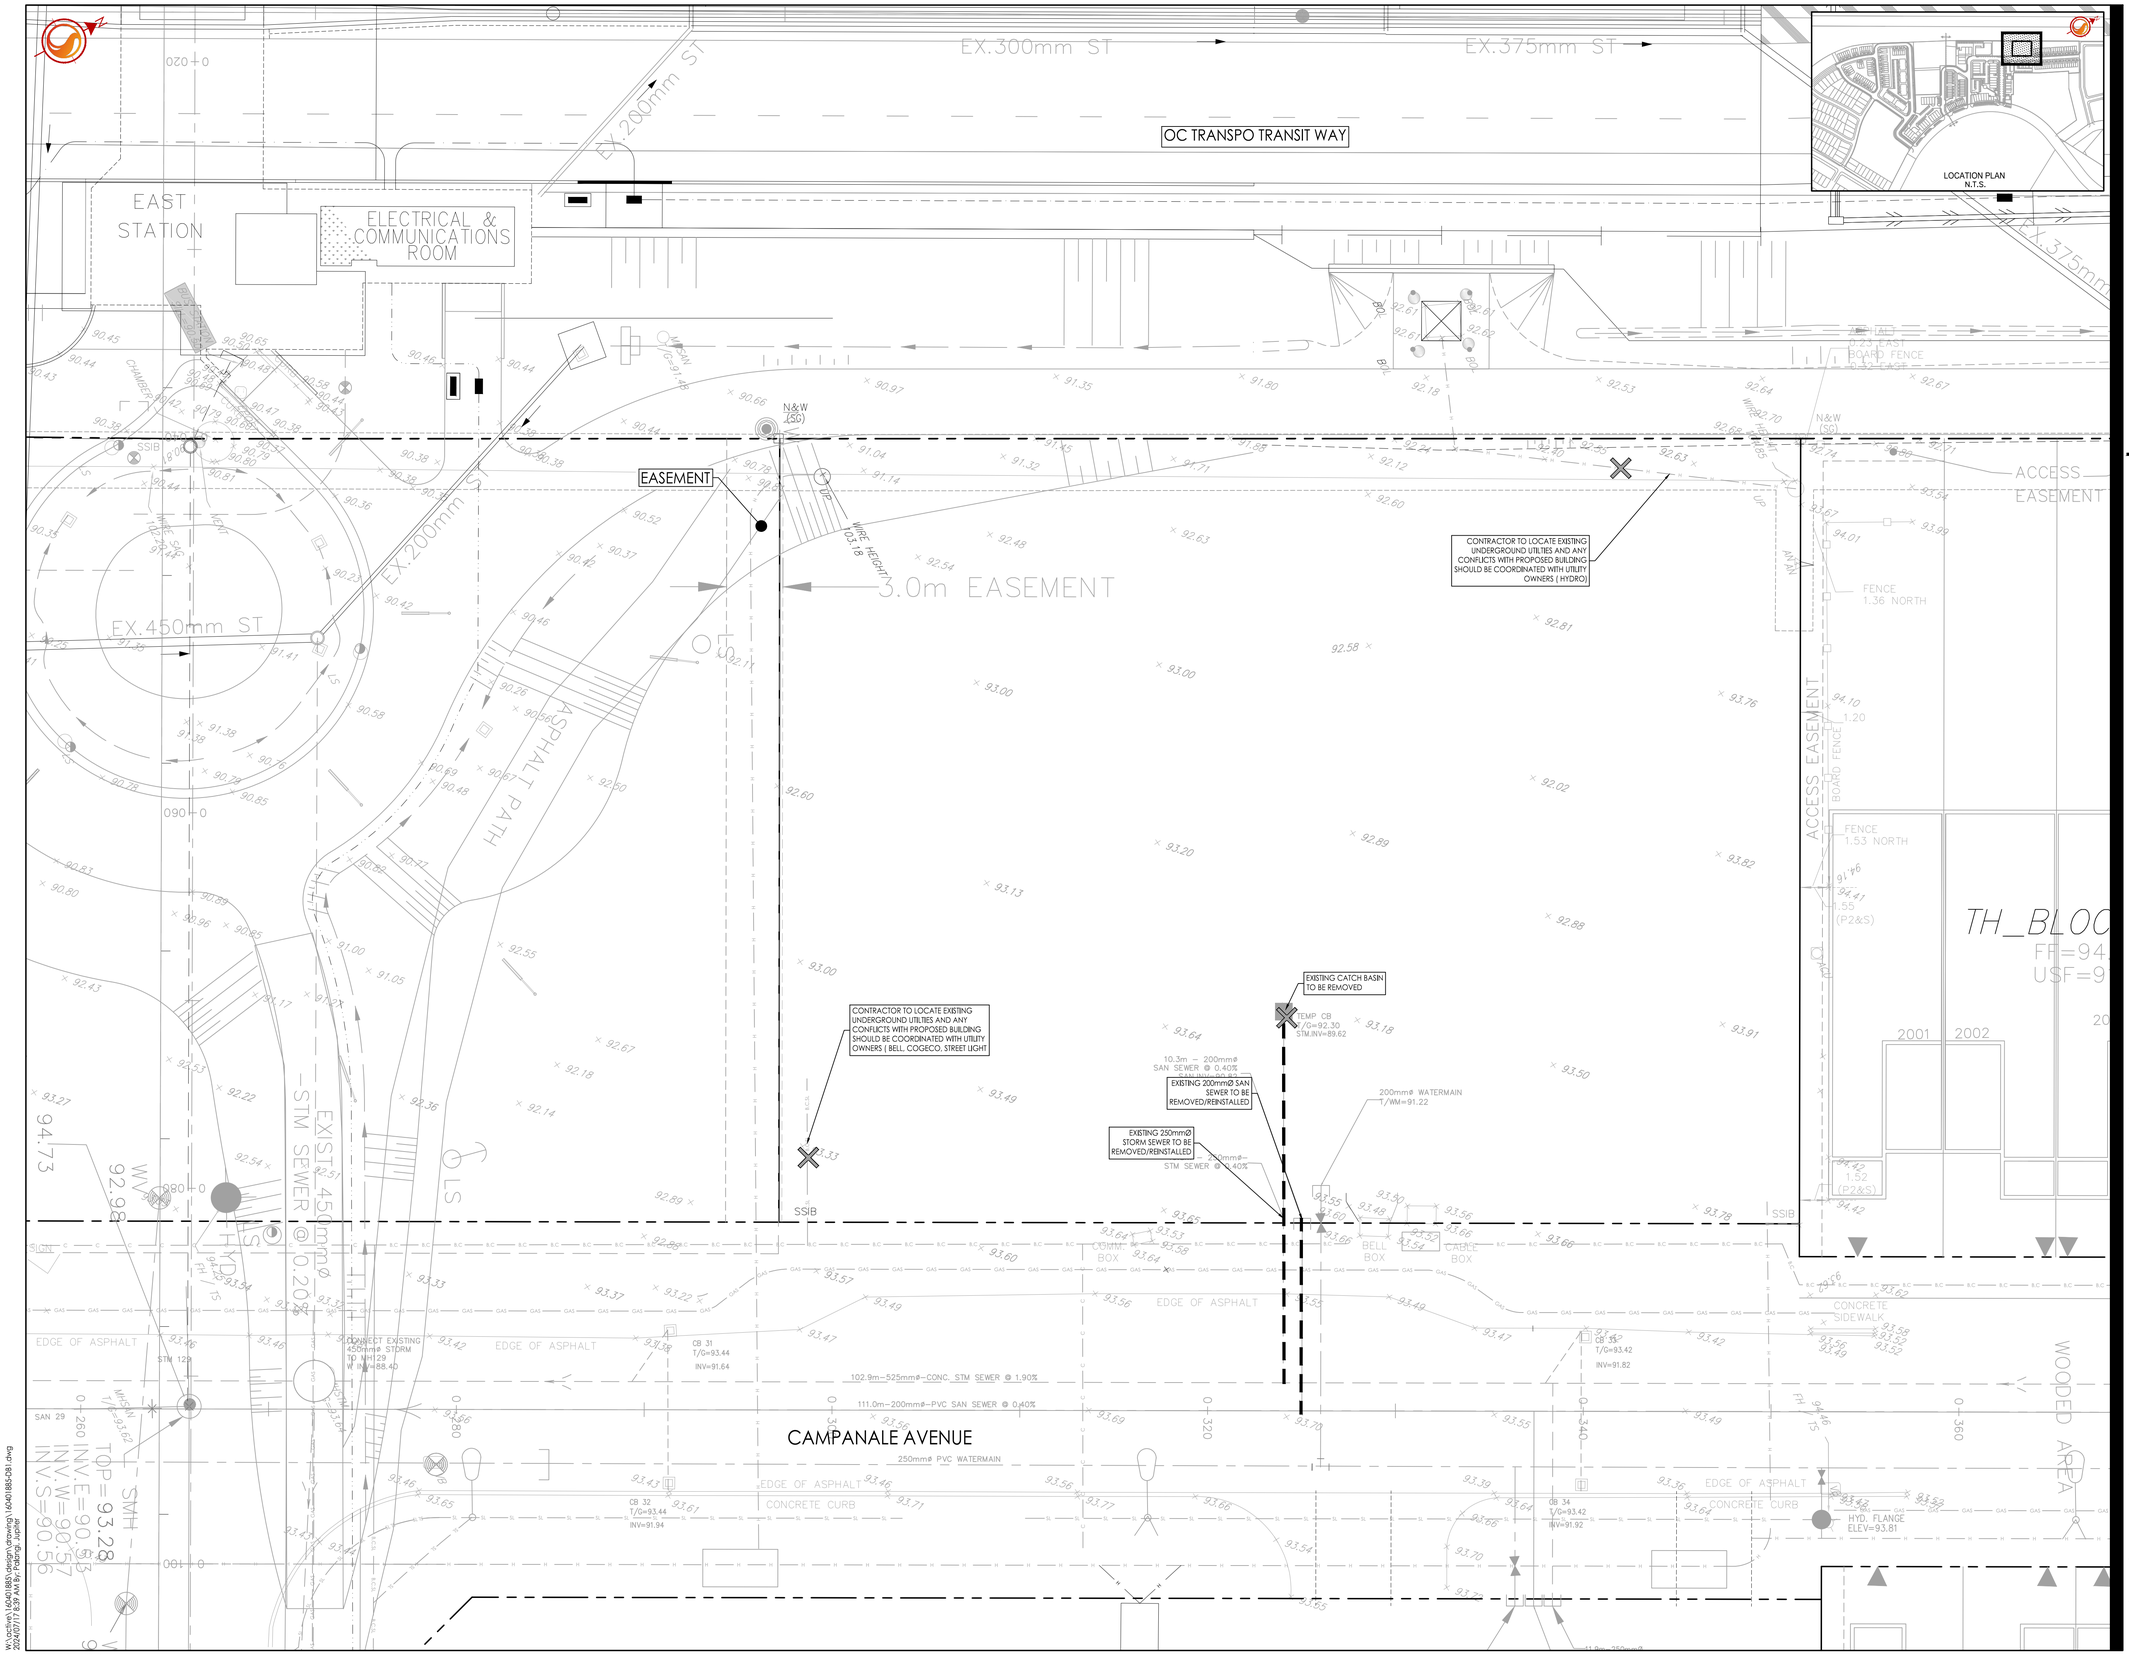


Stantec

Stantec Consulting Ltd.
400 - 1331 Clyde Avenue
Ottawa ON
Tel. 613.722.4420
www.stantec.com

Copyright Reserved

The Contractor shall verify and be responsible for all dimensions. DO NOT scale the drawing - any errors or omissions shall be reported to Stantec without delay.
The Copyrights to all designs and drawings are the property of Stantec. Reproduction or use for any purpose other than that authorized by Stantec is forbidden.

## Legend

- EXISTING WATERMAIN
- EXISTING VALVE AND VALVE BOX
- EXISTING FIRE HYDRANT
- EXISTING SANITARY MH AND SEWER
- EXISTING STORM MH AND SEWER
- EXISTING CATCHBASIN MANHOLE
- EXISTING CATCHBASIN
- REMOVAL ITEMS
- EXISTING SEWERS TO BE REMOVED

## Notes

1. REFER TO LANDSCAPE PLAN FOR TREE REMOVALS.
2. REFER TO SIGNAGE PLAN PREPARED BY OTHERS FOR SIGNAGE RELOCATIONS.
3. CONTRACTOR TO LOCATE EXISTING SERVICES AND ANY CONFLICTS WITH EXISTING SERVICING MUST BE REPORTED TO THE ENGINEER PRIOR TO CONTINUING WITH CONSTRUCTION.

| | | | | |
|---|---|---|---|---|
| 1 | ISSUED FOR CITY REVIEW | JP | DT | 24.07.15 |
| Revision | | By | Appd. | YY.MM.DD |

| | | | | |
|---|---|---|---|---|
| File Name: 160401885-DB1.dwg | | JP | SGG/MW | JP | 24.07.10 |
| | | Dwn. | Chkd. | Dsgn. | YY.MM.DD |

Permit-Seal

LICENSED PROFESSIONAL ENGINEER
D. C. THIFFAULT
100186107
2024-07-18
PROVINCE OF ONTARIO

Client/Project

CAMPANALE HOMES

609 LONGFIELDS DRIVE
BLOCK 10
Ottawa, ON

Title

EXISTING CONDITIONS AND REMOVALS PLAN

| Project No. | Scale | | | | |
|---|---|---|---|---|---|
| 160401885 | 1:150 | 0 | 1.5 | 4.5 | 7.5m |
| Drawing No. | Sheet | | Revision | | |
| EX1 | 2 of 7 | | 1 | | |

DWG# XXXXX

D07-XX-XX-XXXX

ORIGINAL SHEET - ARCH D

2024-07-18 1:39:39 PM by Rupal Patel
Autodesk Docs://160401885 609 Longfields Drive, Ottawa/160401885-DB1.dwg