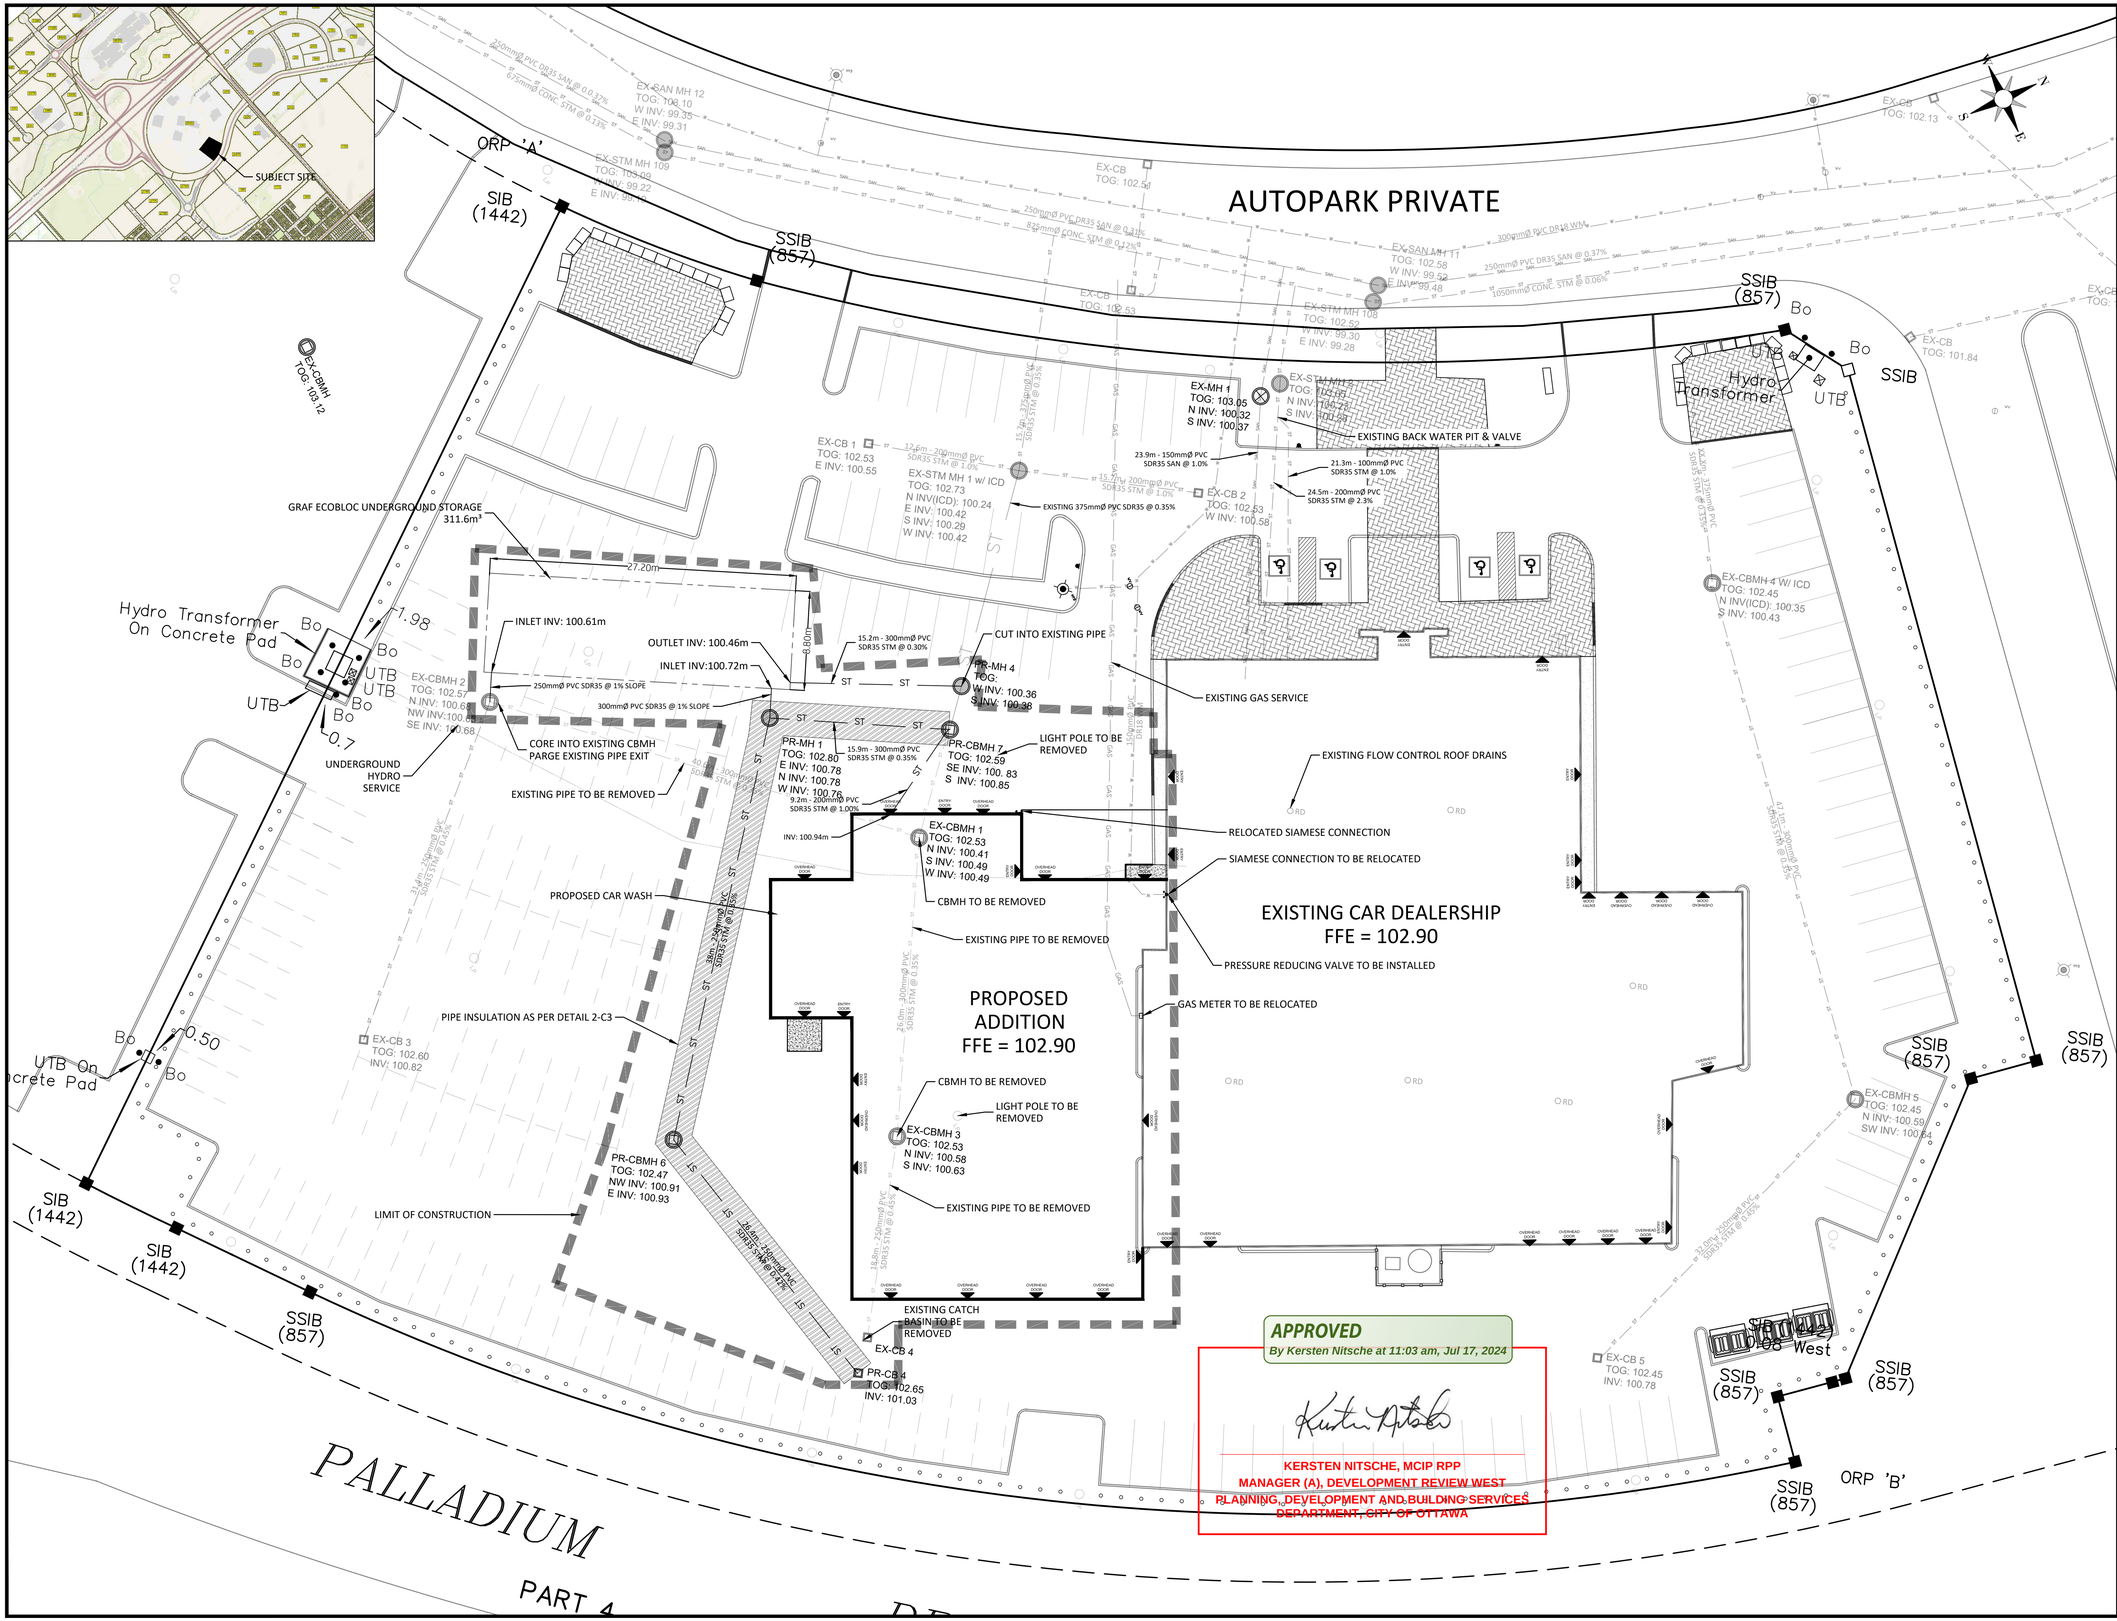

FULL SPEED BUILDERS

ST	NEW - STORM PIPE NETWORK
SAN	NEW - SANITARY PIPE NETWORK
W	NEW - WATER PIPE NETWORK
	NEW - POWER SUPPLY
UT	NEW - PHONE/FIBER SUPPLY
GAS	NEW - GAS SUPPLY
	EXISTING - STORM PIPE NETWORK
	EXISTING - SANITARY PIPE NETWORK
W	EXISTING - WATER PIPE NETWORK
	EXISTING - POWER SUPPLY
UT	EXISTING - PHONE/FIBER SUPPLY
GAS	EXISTING - GAS SUPPLY

STRUCTURE SYMBOLS

- XXX MANHOLE
- XXX CATCH BASIN MANHOLE
- XXX DOUBLE CATCH BASIN MANHOLE
- XXX DITCH INLET BASIN MANHOLE
- XXX MISA MANHOLE

WATER SERVICE SYMBOLS

- VV WATER VALVE
- CS CURB STOP
- FH FIRE HYDRANT
- SIAMESE CONNECTION
- MW MONITORING WELL

EX-STM MH1 ICD

DESIGN EVENT	ORIFICE SIZE	DESIGN FLOW (L/S)	INVERT
5-YEAR	143mmØ	67.9	100.24m
100-YEAR	143mmØ	68.8	100.24m

EX-CBMH4 ICD

DESIGN EVENT	ORIFICE TYPE	DESIGN FLOW (L/S)	INVERT
5-YEAR	HYDROVEX 75 SVHV-1	4.7	100.43m
100-YEAR		4.7	100.43m

No.	DATE	REVISIONS	BY
3	03/14/24	REVISED AS PER COMMENTS	DF
2	11/07/23	REVISED AS PER COMMENTS	DF
1	07/05/23	ISSUED FOR SPA	DF

Project:
CAPITAL DODGE
BUILDING ADDITION
2500 PALLADIUM DRIVE #1200
KANATA, ON

Client:
BUTLER AUTOMOTIVE GROUP

Drawing Title:
SITE SERVICING PLAN

LICENSED PROFESSIONAL ENGINEER
J.C. LOMBARD
PROVINCE OF ONTARIO

Client Project No.: F1248		Date: 07/05/2023	
Designed By: J.L.	Drawn By: D.F.	Scale: 1:250	
Dwg. No.: C-2			

FILE NUMBER: D07-12-24-0029

APPLICATION NUMBER: 14568