EXTERIOR MATERIALS LEGEND

AS-1	ACRYLIC STUCCO 1 - DARK GREY
BR-1	BRICK MASONRY - BELDEN BRICK - BLACK DIAMOND VELOUR
MC-1	METAL COPING - IDEAL ROOFING - BLACK #8262
MP-1	METAL PANEL 1 - AL13 COMPOSITE ALUMINUM - MC308 METALLIC CHARCOAL
MP-2	METAL PANEL 2 - AL13 COMPOSITE ALUMINUM - DARK GREY
MP-3	METAL PANEL 2 - AGWAY 6-150 NF - 38mm STEEL CLADDING - DEEP GREY QC #28314
MP-4	METAL PANEL 4 - WHITE COMPOSITE ALUMINUM PANEL
VG-1	VISION GLASS 1 - SOLARBAN 60 CLEAR GLASS IN BLACK ANODIZED ALUMINUM FRAMES
WP-1	WOOD PANEL 1 - FAST PLANK METAL SIDING - LIGHT CHERRY WOOD GRAIN

06 A201 MATERIAL LEGEND
SCALE: NTS

03 A201 NORTH ELEVATION - ORIGINAL
SCALE: 1:100

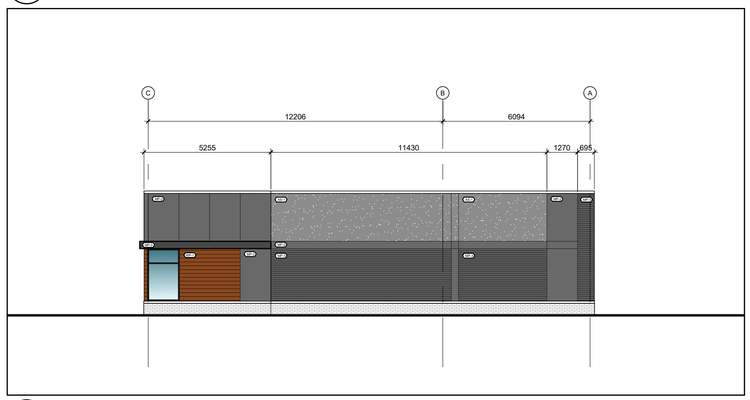

04 A201 EAST ELEVATION
SCALE: 1:100

01 A201 SOUTH ELEVATION - OPTION 1
SCALE: 1:100

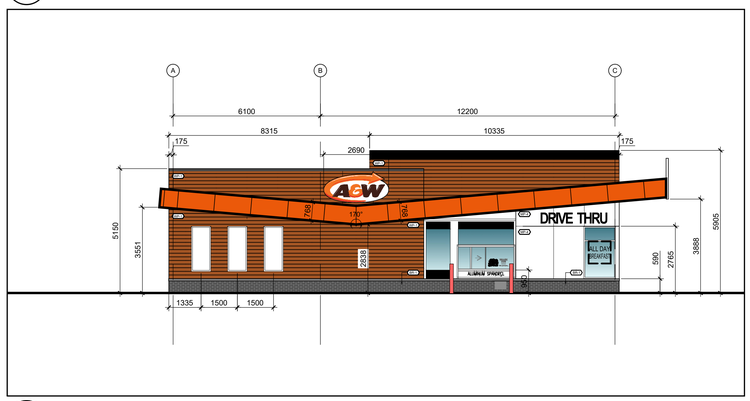

02 A201 WEST ELEVATION
SCALE: 1:100

MCROBIE
ARCHITECTS + INTERIOR DESIGNERS

North

Revisions

No.	By	Description	Date
01	NH	ISSUED FOR SITE PLAN CONTROL	03 MAR 2023
02	NH	ISSUED FOR REVIEW	10 MAY 2023
03	NH	RE-ISSUED FOR SITE PLAN CONTROL	17 NOV 2023
04	NH	RE-ISSUED FOR SITE PLAN CONTROL	19 APR 2024
05	NH	ISSUED FOR REVIEW	06 MAY 2024
06	NH	RE-ISSUED FOR SITE PLAN CONTROL	12 JULY 2024

REGIONAL

Project
LYNWOOD CENTRE REDEVELOPMENT

1826 ROBERTSON ROAD

Drawing
PROPOSED ELEVATIONS

Scale
1:100

Drawn
NH

Checked
JS

Stamp
ONTARIO ASSOCIATION OF ARCHITECTS
JILL TROWER
LICENCE
5833

Project No.
19-142

Date
MAY 03, 23

Drawing No.
A201

30 X 42 – PLOT ARCH E1