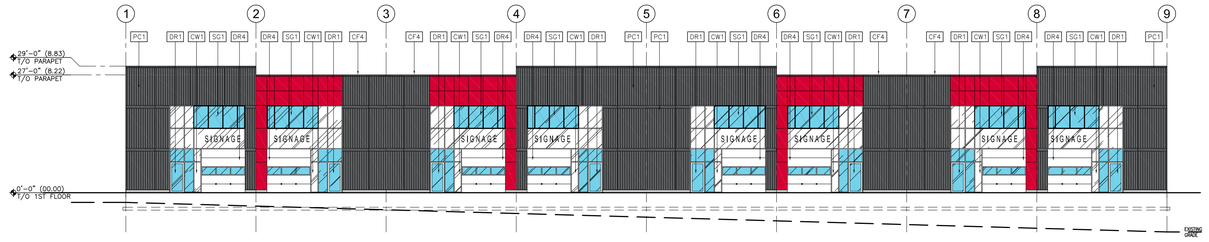

5 A400 BUILDING D – EAST ELEVATION
SCALE: 1:200

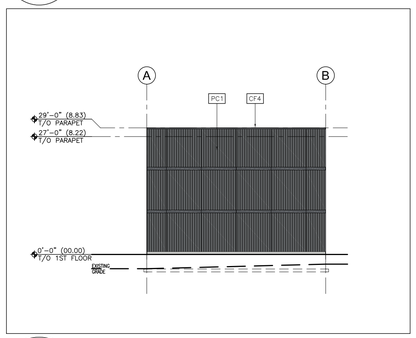

6 A400 NORTH ELEVATION
SCALE: 1:200

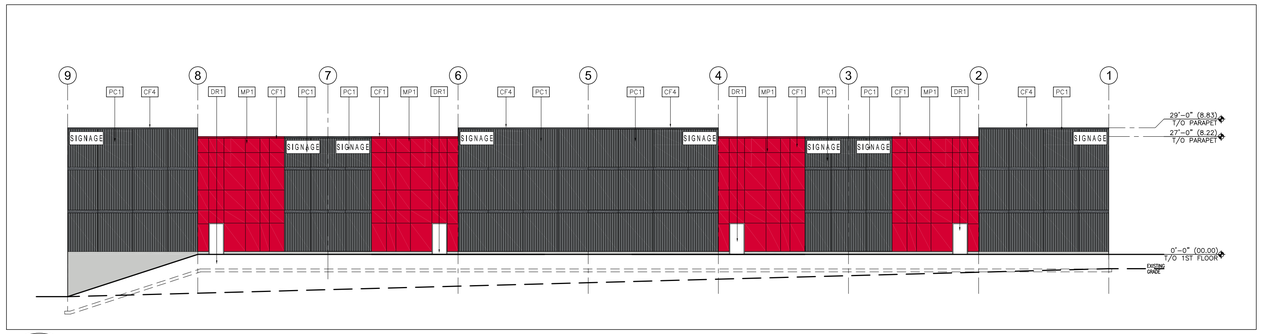

7 A400 WEST ELEVATION – DAIRY DRIVE
SCALE: 1:200

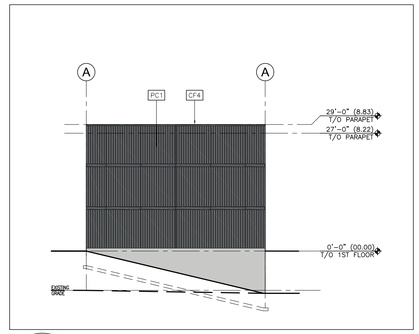

8 A400 DOUTH ELEVATION
SCALE: 1:200

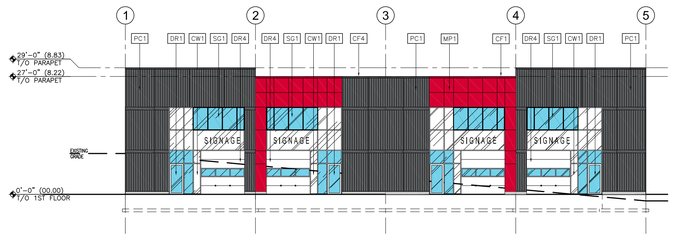

1 A400 BUILDING C – SOUTH ELEVATION
SCALE: 1:200

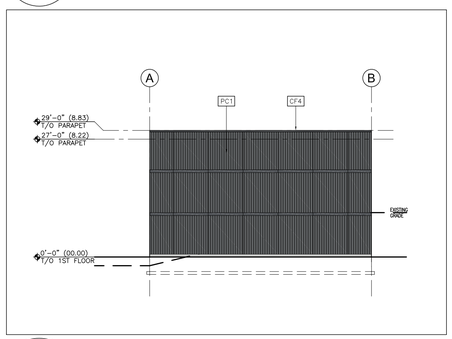

2 A400 EAST ELEVATION
SCALE: 1:200

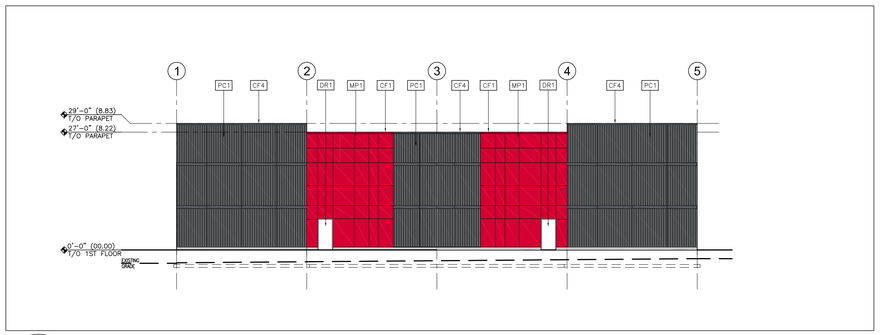

3 A400 NORTH ELEVATION
SCALE: 1:200

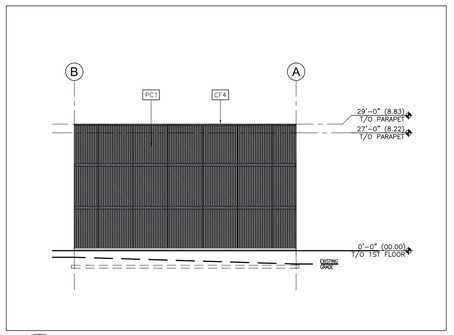

4 A400 WEST ELEVATION
SCALE: 1:200

LEGEND:

SYMBOL	DESCRIPTION
PC1	INSULATED PRECAST CONCRETE PANEL
MP1	ALUMINUM COMPOSITE METAL PANELS. ALUCOBOND ACM, APOLIC ACM OR REYNOBOND ACM COLOUR: MATCH PANTONE: 199C RED / HEX: #E2002D
IP1	ATLAS 4" ISOLEREN ML INSULATED METAL PANELS (VERTICAL) COLOUR: MATCH PANTONE: 199C RED / HEX: #E2002D
IP2	ATLAS 4" ISOLEREN ML INSULATED METAL PANELS (HORIZONTAL) COLOUR: GRAY STONE
IP3	ATLAS 4" ISOLEREN IM INSULATED METAL PANELS COLOUR: REGAL WHITE II
DR1	GLAZED ALUMINUM ENTRANCE DOORS; TEMPERED GLASS WITH WHITE ANODIZED MULLIONS. KAWNEER 260 INSULCLAD DOOR OR ALUMICOR CANADIANA SERIES 100A INSULDOOR
DR2	INSULATED HOLLOW METAL DOOR AND FRAME COLOUR: WHITE
DR3	INSULATED SECTIONAL ALUMINUM OVERHEAD DOOR. WAYNE DALTON MODEL 452 (16'-0"x12'-0") COLOUR: WHITE
DR4	INSULATED SECTIONAL ALUMINUM OVERHEAD DOOR. WAYNE DALTON MODEL 452 (10'-0"x10'-0") COLOUR: WHITE
CW1	EXTERIOR CURTAIN WALL SYSTEM; WHITE ANODIZED; WHITE INSULATED VISION GLASS / LOW E GLAZING (SOLAR BAND 70XL CLEAR). 1600 CURTAINWALL, SYSTEM 2 BY KAWNEER OR SERIES 2500 BY ALUMICOR
SG1	SPANDREL GLAZING; CLEAR GLASS UNITS WITH CUSTOM COLOUR COATING ON INBOARD SURFACE OF OUTER LITE. COLOUR: OPACI COAT 300 RAL 1060 PRIMARY WHITE
CF1	PREFINISHED METAL CAP FLASHING: COLOUR: MATCH PANTONE: 199C RED / HEX: #E2002D
CF2	PREFINISHED METAL CAP FLASHING: COLOUR: VICWEST STONE GREY 56071
CF3	PREFINISHED METAL CAP FLASHING: COLOUR: VICWEST IMPERIAL WHITE 55459
CF4	PREFINISHED METAL CAP FLASHING: COLOUR: VICWEST DEEP GREY 55174

5 A400 LEGEND

NO DRAWING DIVISION SHALL BE VIEWED INDEPENDENTLY. CONTRACTOR AND ALL SUB CONTRACTORS TO REVIEW AND BE FAMILIAR WITH ENTIRE DRAWING SET.

Revisions

No.:	For:	Date:
4	SITE PLAN APPROVAL	12/05/2024
3	SITE PLAN APPROVAL	09/24/2024
2	PHASE 2 PRE-CON SUBMISSION	06/13/2024
1	REVISED FOR PHASE 3 PRE-CON SUBMISSION	02/15/2024
To: (Version)	For:	Date:

Issue Table

NOTE:
CONTRACTOR SHALL CHECK AND VERIFY ALL DIMENSIONS AND CONTRACTOR SHALL REPORT ANY DISCREPANCIES TO THE ARCHITECT BEFORE PROCEEDING WITH WORK. DO NOT SCALE DRAWINGS.

CONTRACTORS AND SUBCONTRACTORS SHALL USE THIS DRAWING IN CONJUNCTION WITH OTHER DISCIPLINARY ENGINEER DRAWINGS AND TENANT FIT-UP DRAWINGS.

THIS DRAWING SHALL NOT BE USED FOR CONSTRUCTION PURPOSE UNTIL ISSUED FOR CONSTRUCTION BY DESIGN PROFESSIONAL UNDER ISSUE COLUMN.

CONTRACT DOCUMENTS ARE THE COPYRIGHT OF THE CONSULTANTS AND SHALL NOT BE USED OR REPRODUCED WITHOUT AUTHORIZATION BY THE CONSULTANTS.

ALL DRAWINGS ARE TO BE REVIEWED AS A FULL PACKAGE SET.

Seal:
ONTARIO ASSOCIATION OF ARCHITECTS
SAM M. ESPOSTO
LICENCE 5726

North Arrow:
TRUE NORTH
NORTH

Architect:
SAM ESPOSTO | ARCHITECT INC.
548 UPPER JAMES ST. HAMILTON, ON. L9C 2Y4
T. 905.383.7500 F. 905.383.5700

Applicant:
TSL - DAIRY LP
50 KING STREET EAST,
HAMILTON, ONTARIO L8N 1 A6

Project:
PROPOSED SELF-STORAGE BUILDINGS
1015-1045 DAIRY DRIVE, OTTAWA, ON.

Drawing Title:
BUILDING C & D ELEVATIONS

Drawn By: MG	Scale: AS NOTED
Checked By: SE	Plot Date:
Project Date: 07.13.2023	
Project No: 23-104	
Drawing No: A400	Sheet Version: 0