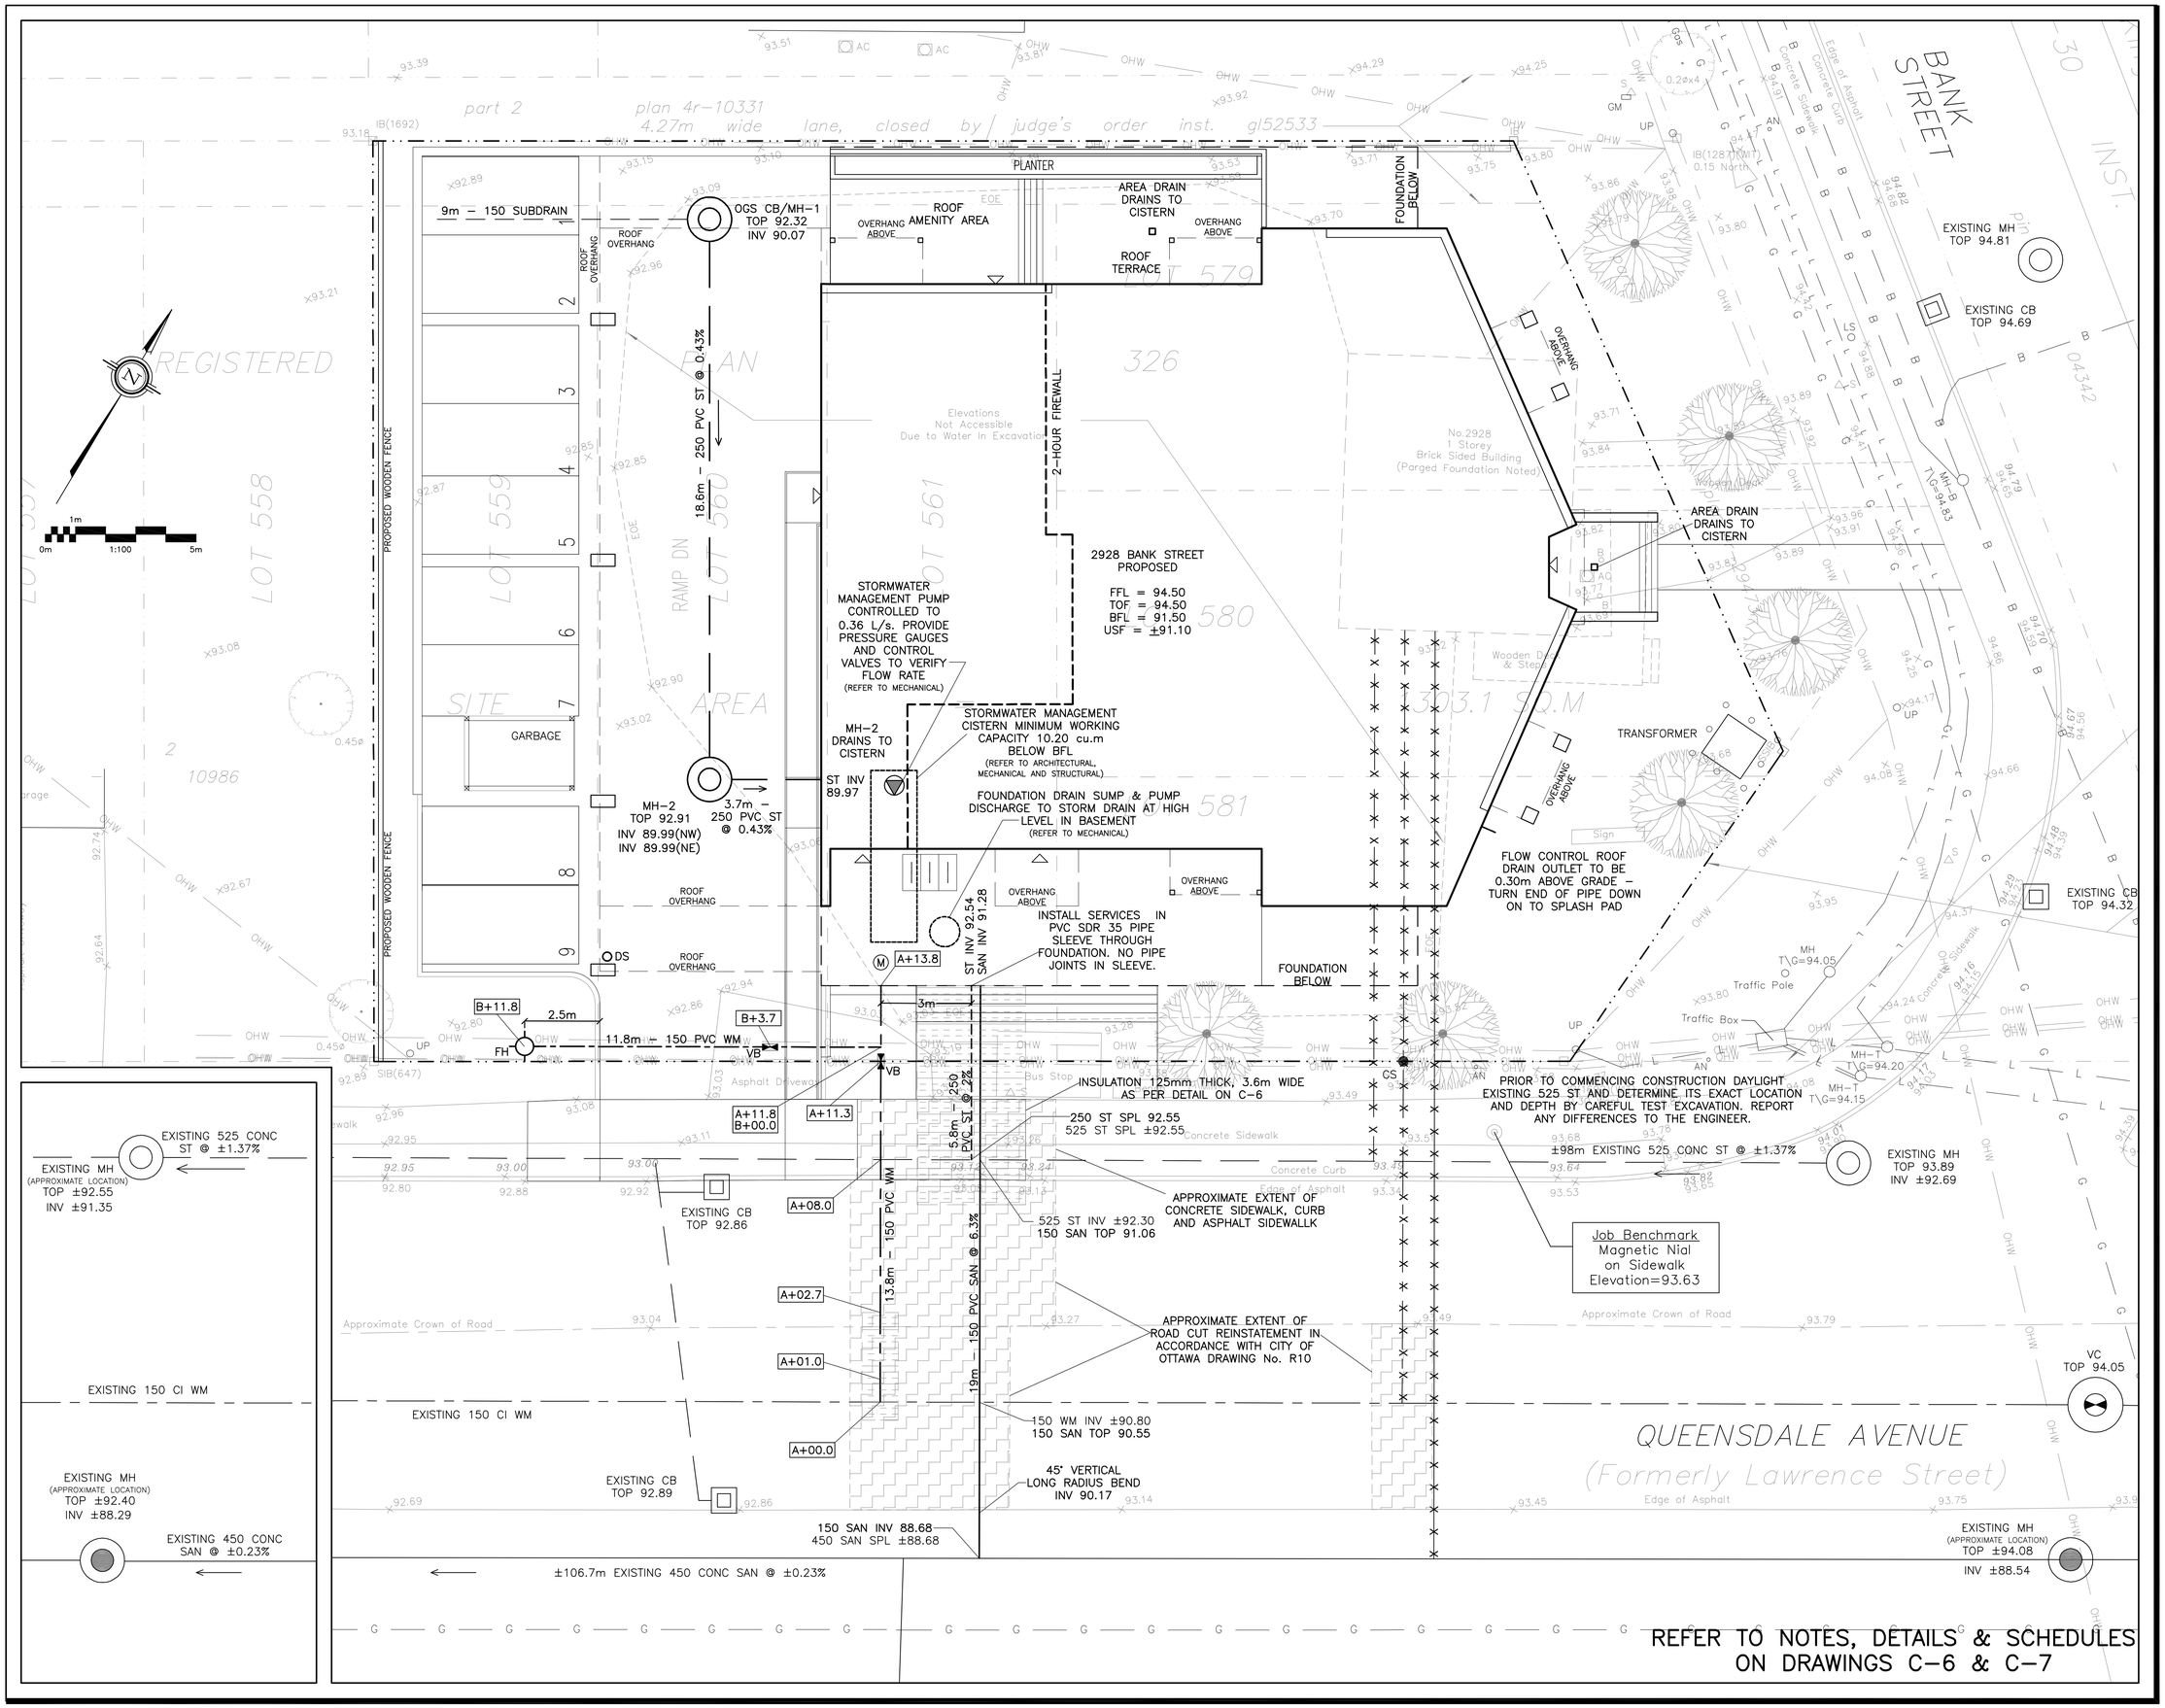

REFER TO NOTES, DETAILS & SCHEDULES ON DRAWINGS C-6 & C-7

LEGEND

FFL	FIRST FLOOR ELEVATION
TOF	TOP OF FOUNDATION
BFL	BASEMENT FLOOR ELEVATION
USF	UNDERSIDE OF FOOTING
	PROPERTY LINE
CB	CATCH BASIN
CB/MH	CATCH BASIN/MANHOLE
MH	SANITARY MANHOLE
VC	VALVE CHAMBER
DS	DOWNSPOUT
VB	VALVE & VALVE BOX
M	WATER METER
SAN	SANITARY SEWER
ST	STORM SEWER
WS/WM	WATER SERVICE/WATERMAIN
SPL	SPRINGLINE OF PIPE
INV	INVERT OF PIPE
×99.99	EXISTING GRADE ELEVATION

KEY PLAN

No.	DATE	REVISION
4	JAN 15-25	RE-ISSUED FOR APPROVAL
3	DEC 2-24	RE-ISSUED FOR APPROVAL
2	APR 26-24	ISSUED FOR APPROVAL
1	APR 4-24	ISSUED FOR COORDINATION

D. B. GRAY ENGINEERING INC.
Stormwater Management - Grading & Drainage - Storm & Sanitary Sewers - Watermains
700 Long Point Circle 613-425-8044
Ottawa, Ontario d.gray@dbgrayengineering.com

Project

PROPOSED 4-STOREY APARTMENT BUILDING
2928 BANK STREET
OTTAWA, ONTARIO

Drawing Title

SITE SERVICING PLAN

Engineer's Seal

LICENSED PROFESSIONAL ENGINEER
D.B. GRAY
17016502
JAN 15-25
PROVINCE OF ONTARIO
NOT VALID UNLESS SIGNED & DATED

Drawn	D.B.G
H. Scale	1:100
V. Scale	
Date	MAR 22-24
Job No.	23019

Drawing No.

C-1
of 8