REFER TO NOTES, DETAILS &
SCHEDULES ON DRAWINGS C–8 & C–9

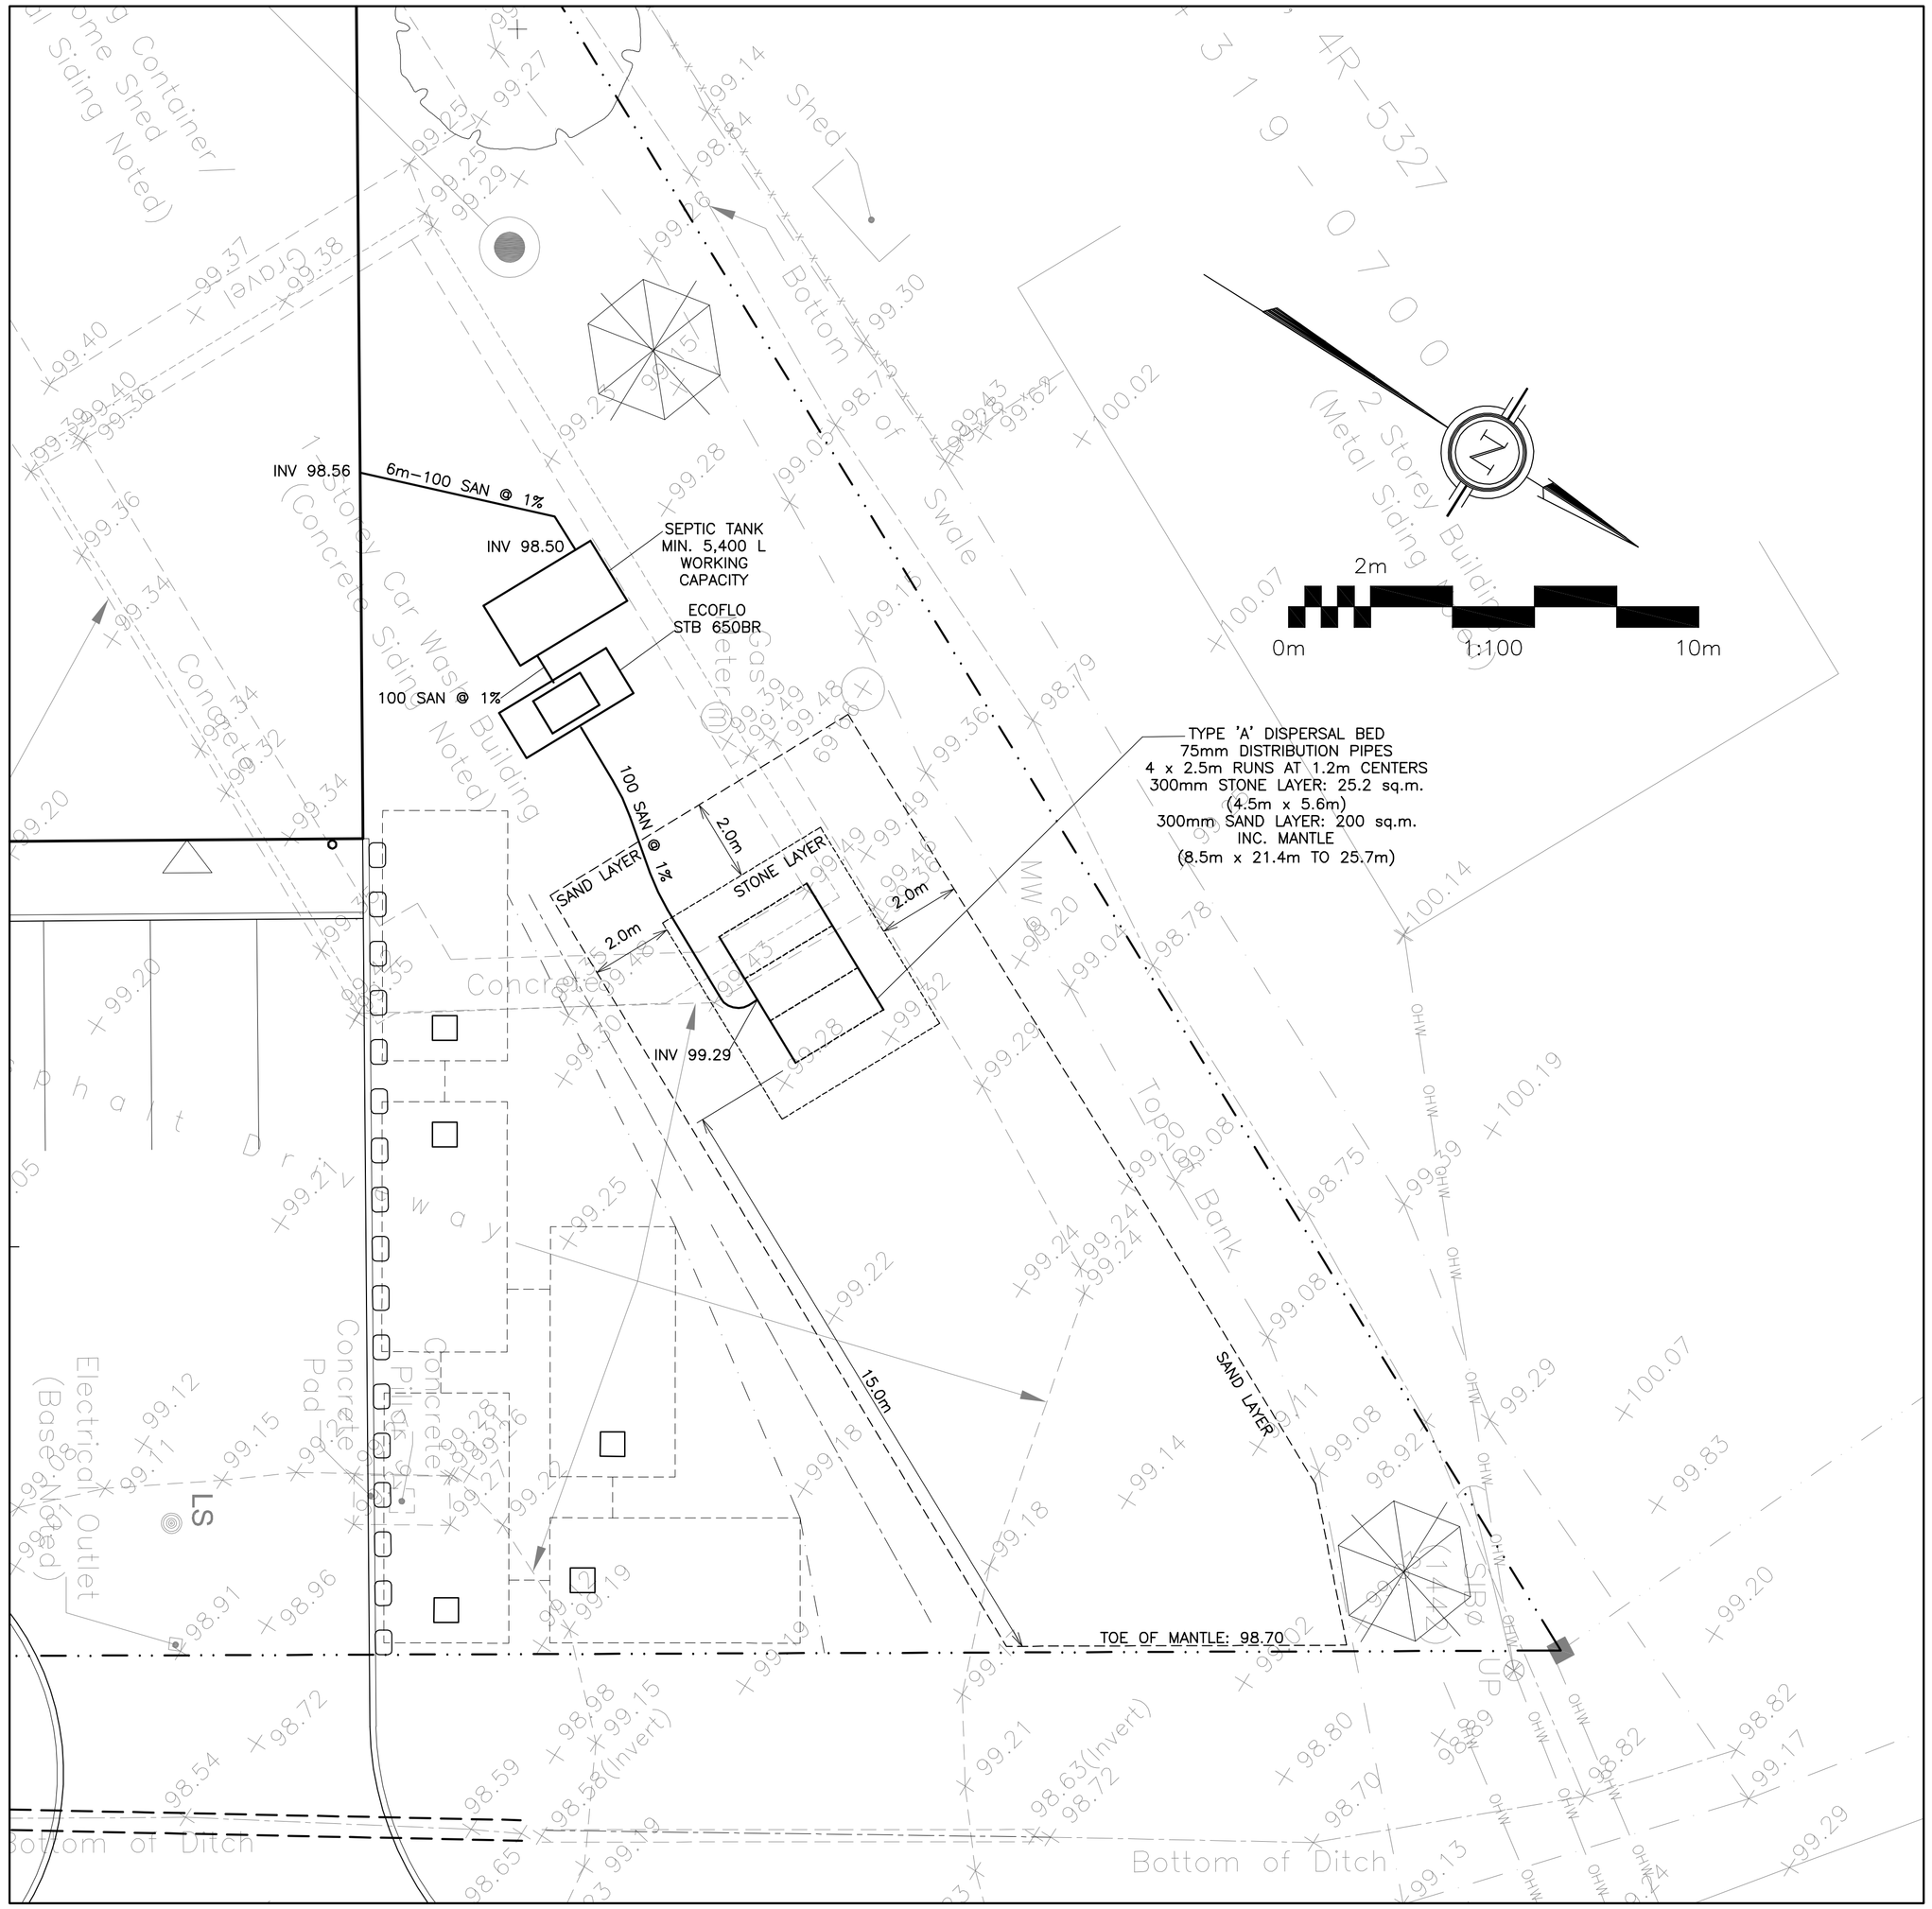

LEGEND

FFL	FIRST FLOOR ELEVATION
TOF	TOP OF FOUNDATION
USF	UNDERSIDE OF FOOTING
	PROPERTY LINE
CB	CATCH BASIN
CB/MH	CATCH BASIN/MANHOLE
MH	SANITARY MANHOLE
SAN	SANITARY SEWER
ST	STORM SEWER
WL	WATER LINE
INV	INVERT OF PIPE
T.O.S	TOP OF SLOPE
B.O.S	BOTTOM OF SLOPE
	CENTERLINE OF SWALE
	150mm BARRIER CURB
D.C	DEPRESSED CURB

KEY PLAN

No.	DATE	REVISION
4	MAR 24–25	RE–ISSUED FOR APPROVAL
3	MAR 6–25	RE–ISSUED FOR APPROVAL
2	JAN 13–25	ISSUED FOR APPROVAL
1	DEC 18–24	ISSUED FOR COORDINATION

D. B. GRAY ENGINEERING INC.
Stormwater Management · Grading & Drainage · Storm & Sanitary Sewers · Watermains
700 Long Point Circle 613-425-8044
Ottawa, Ontario d.gray@dbgrayengineering.com

Project

PROPOSED
1–STOREY BUILDING
1386–1394 GREELY LANE
GREELY, ONTARIO

Drawing Title

SEPTIC SYSTEM

Engineer's Seal

LICENSED PROFESSIONAL ENGINEER
D.B. GRAY
17016502
MAR 24–25
PROVINCE OF ONTARIO

NOT VALID UNLESS
SIGNED & DATED

Drawn	D.B.G
H. Scale	1:100
V. Scale	
Date	SEP 20–24
Job No.	24015

Drawing No.
C–2
of 9

D07–12–25–0004