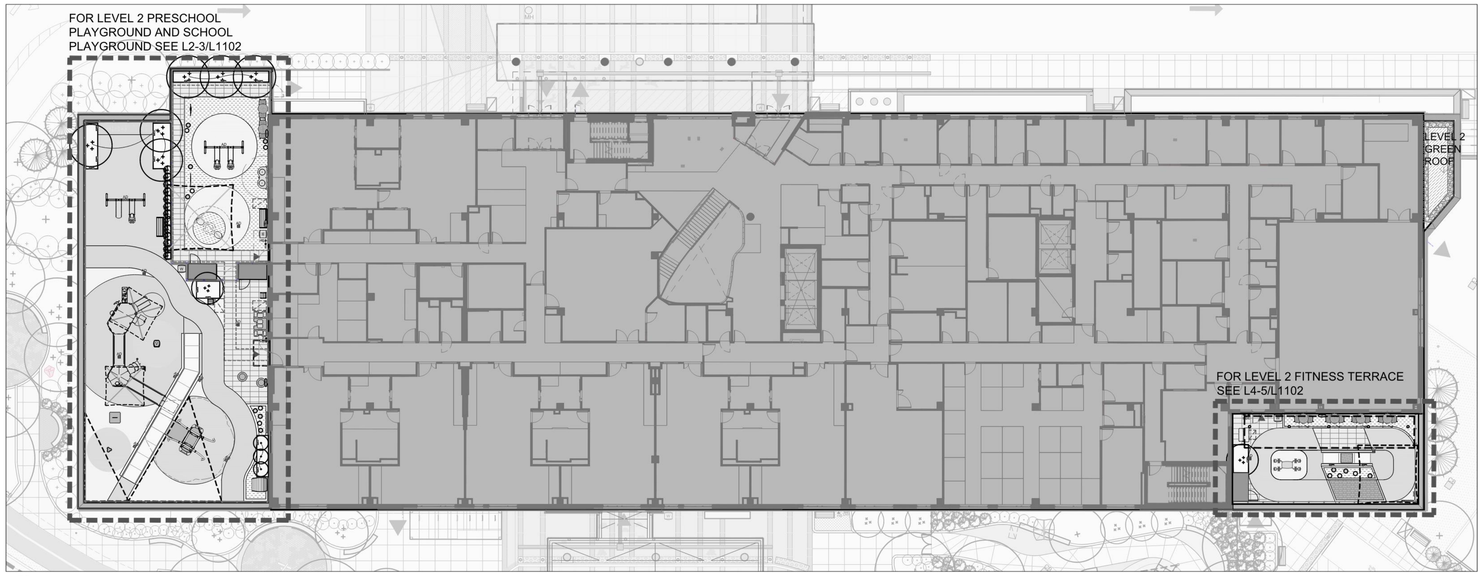

L1 / L1102 LEVEL 2 TERRACE KEY PLAN
PLAN VIEW

SCALE 1:200

L2 PRESCHOOL & SCHOOL PLAYGROUND TERRACE PLANT LIST

Key	Qty.	Botanical Name	Common Name	Cal.	Sprd.	Hgt.	Root	Remarks
SHRUBS								
ac	1	Amelanchier canadensis	Serviceberry			2400	B&B	Native; Multistemmed
hv	3	Hamamelis virginiana	Witch-hazel			2400	3 gallon pot	Native; Multistemmed
rt	3	Rhus typhina	Staghorn Sumac				3 gallon pot	Native
toE	13	Thuja occidentalis 'Emerald'	Emerald Cedar			2000	5 gallon pot	Non-native
PERENNIALS AND GRASSES								
aca	60	Anemone canadensis	Canada Anemone				1 gallon pot	Native
gm	76	Geranium maculatum	Wild Geranium				1 gallon pot	Native

L2 FITNESS TERRACE PLANT LIST

Key	Qty.	Botanical Name	Common Name	Cal.	Sprd.	Hgt.	Root	Remarks
SHRUBS								
al	1	Amelanchier laevis	Allegheny Serviceberry				B&B	Native; Multistemmed
PERENNIALS AND GRASSES								
gm	16	Geum maculatum	Wild Geranium				1 gallon pot	Native

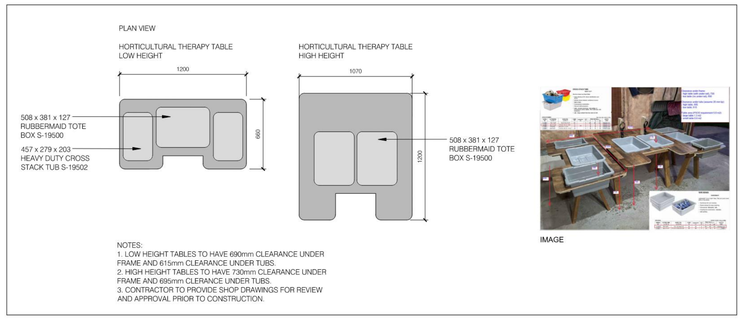

D1 / L1102 TYPICAL ACCESSIBLE HORTICULTURAL THERAPY TABLES AT L2 SCHOOL PLAYGROUND
PLAN AND IMAGE

SCALE 1:20

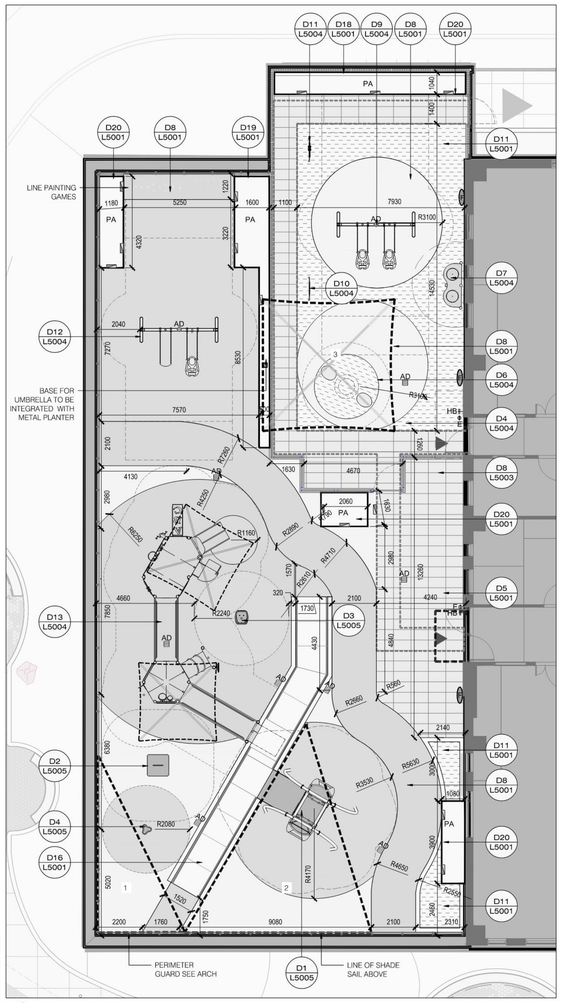

L2 / L1102 LEVEL 2 PRESCHOOL PLAYGROUND AND SCHOOL PLAYGROUND
LAYOUT PLAN

SCALE 1:100

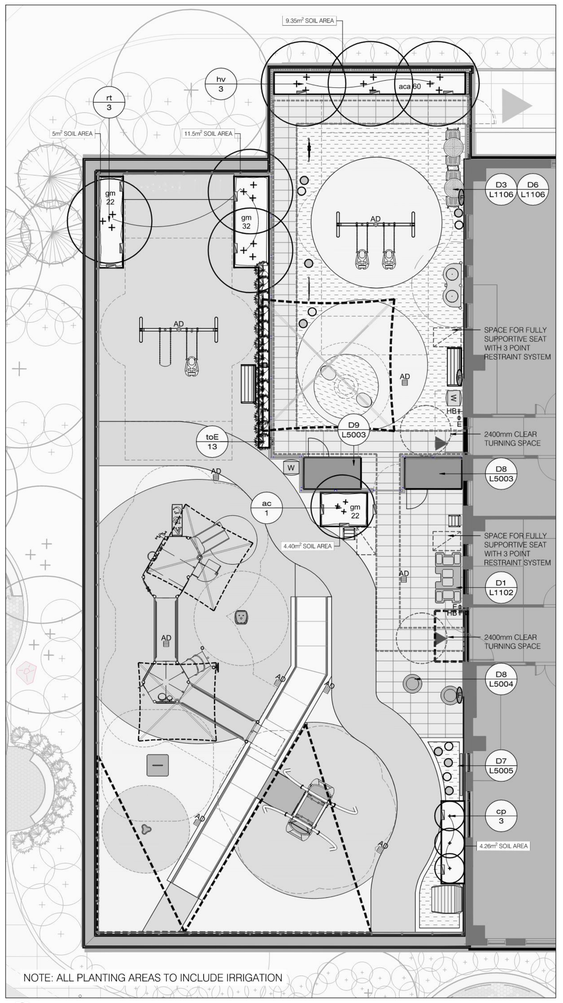

L3 / L1102 LEVEL 2 PRESCHOOL PLAYGROUND AND SCHOOL PLAYGROUND
PLANTING PLAN

SCALE 1:100

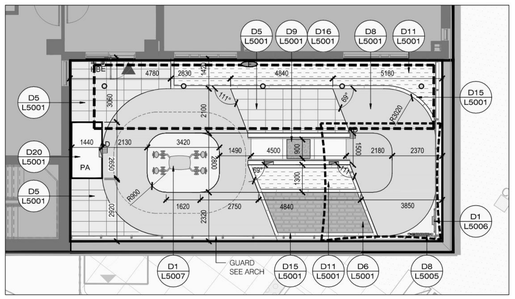

L4 / L1102 LEVEL 2 FITNESS TERRACE
LAYOUT PLAN

SCALE 1:100

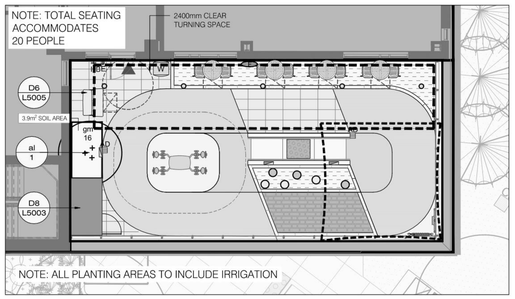

L5 / L1102 LEVEL 2 FITNESS TERRACE
PLANTING

SCALE 1:100

APPROVED
By Lily Xu at 1:24 pm, Apr 22, 2025

LILY XU, MCIP, RPP
MANAGER, DEVELOPMENT REVIEW SOUTH
PLANNING, DEVELOPMENT, AND BUILDING SERVICES
DEPARTMENT, CITY OF OTTAWA

SHADE SAIL SIZES (SCALE 1:100):

1. 8370mm x 9300mm x 4100mm TRIANGULAR SHADE (LEVEL 2)
2. 11400mm x 10330mm x 8840mm TRIANGULAR SHADE (LEVEL 2)
3. 6100mm x 6230mm RECTANGULAR SHADE (LEVEL 2)
4. 5550mm x 5650mm RECTANGULAR SHADE (LEVEL 2)
5. 6550mm x 4680mm x 6350mm x4650mm RECTANGULAR SHADE (LEVEL 4)
6. 7160mm x 4660mm x 7470mm x 5690mm RECTANGULAR SHADE(LEVEL 4)
7. 5260mm x 7270mm RECTANGULAR SHADE (LEVEL 4)
8. 8400mm x 7650mm x 6920mm 7470mm RECTANGULAR SHADE (LEVEL 4)
9. 6040mm x 5950mm x 6020mm TRIANGULAR SHADE (LEVEL 5)
10. 8200mm x 5860mm x 5760mm TRIANGULAR SHADE (LEVEL 5)

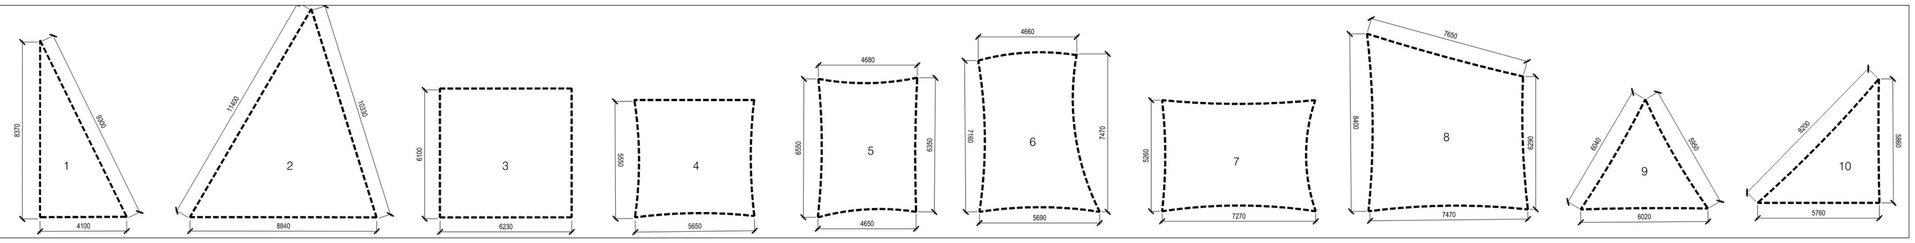

CHEO
1Door4Care

Infrastructure Ontario

EllisDon
INFRASTRUCTURE Healthcare

VERTECHS DESIGN
landscape architects

KEYPLAN

LEGEND

- CONCRETE PLANTER WALL
- UNIT PAVERS
- RUBBER SAFETY PLAY SURFACE
- RUBBER SAFETY PLAY SURFACE LINE GAME
- ARTIFICIAL TURF
- EXTENT OF SNOW MELT SEE MECH.
- HORTICULTURAL THERAPY TABLE
- METAL PLANTER
- UNIT PAVER MAINTENANCE STRIP
- GREEN ROOF PLANTING
- PA — PLANTING AREA
- DECIDUOUS SHRUB
- CONIFEROUS SHRUB
- MULTI-STEMMED DECIDUOUS SHRUB
- CP 42 — PERINNIALS, GRASSES AND GROUNDCOVERS
- COBBLE STONE
- L-0.75 — RAMP AND RETAINING WALL & HANDRAIL
- DINING TABLE AND CHAIRS
- COUNTER TYPE TABLE AND CHAIRS
- BENCH TYPE ONE
- ACCESSIBLE SEATING SPACE
- SEATING PODS
- STORAGE SHED
- WASTE RECEPTACLE
- AD — AREA DRAIN SEE CIVIL
- HB — HOSEBIB SEE MECH.
- WALL LIGHT SEE ELEC.
- LS — LIGHT STANDARD SEE ELEC.
- WALL/CEILING MOUNTED FAN SEE ELEC
- ROOF DRAIN SEE MECH.
- SHADE SAIL ABOVE

#	date:	revision:	by:
9	2025-02-20	ISSUED FOR SITE PLAN CONTROL RESUBMISSION R1	IW
8	2024-12-09	ISSUED FOR SITE PLAN CONTROL RESUBMISSION	IW
7	2024-11-27	ISSUED FOR 100% CD	IW
6	2024-09-06	ISSUED FOR 50% CD RESUBMISSION	IW
5	2024-08-23	ISSUED FOR SITE PLAN CONTROL	IW
4	2024-06-07	ISSUED FOR 50% CD SUBMISSION	IW
3	2024-04-19	ISSUED FOR 100% DD SUBMISSION	IW
2	2023-12-20	ISSUED FOR BUILDING PERMIT (TUNNEL)	IW
1	2023-12-15	ISSUED FOR 50% DD SUBMISSION	IW

revisions

All drawing and specifications are the property of the architect. The contractor shall verify all dimensions and information on site and report any discrepancy to architect before proceeding.

CHEO Integrated Treatment Centre

401 Smyth Rd
Ottawa, ON K1H 8L1

LEVEL 2 TERRACE KEY PLAN, PRESCHOOL PLAYGROUND & SCHOOL PLAYGROUND AND FITNESS TERRACE LAYOUT, PLANTING PLANS

scale:	AS SHOWN
drawn by:	IW/WN
reviewed by:	VK
job number:	2307
plot date:	2025-02-20
drawing number:	L1102

2023-11-29 3:31:47 PM Autodesk Docs://22004_CHEO 2022/22004_CHEO_MSA_MAIN_R22.rvt