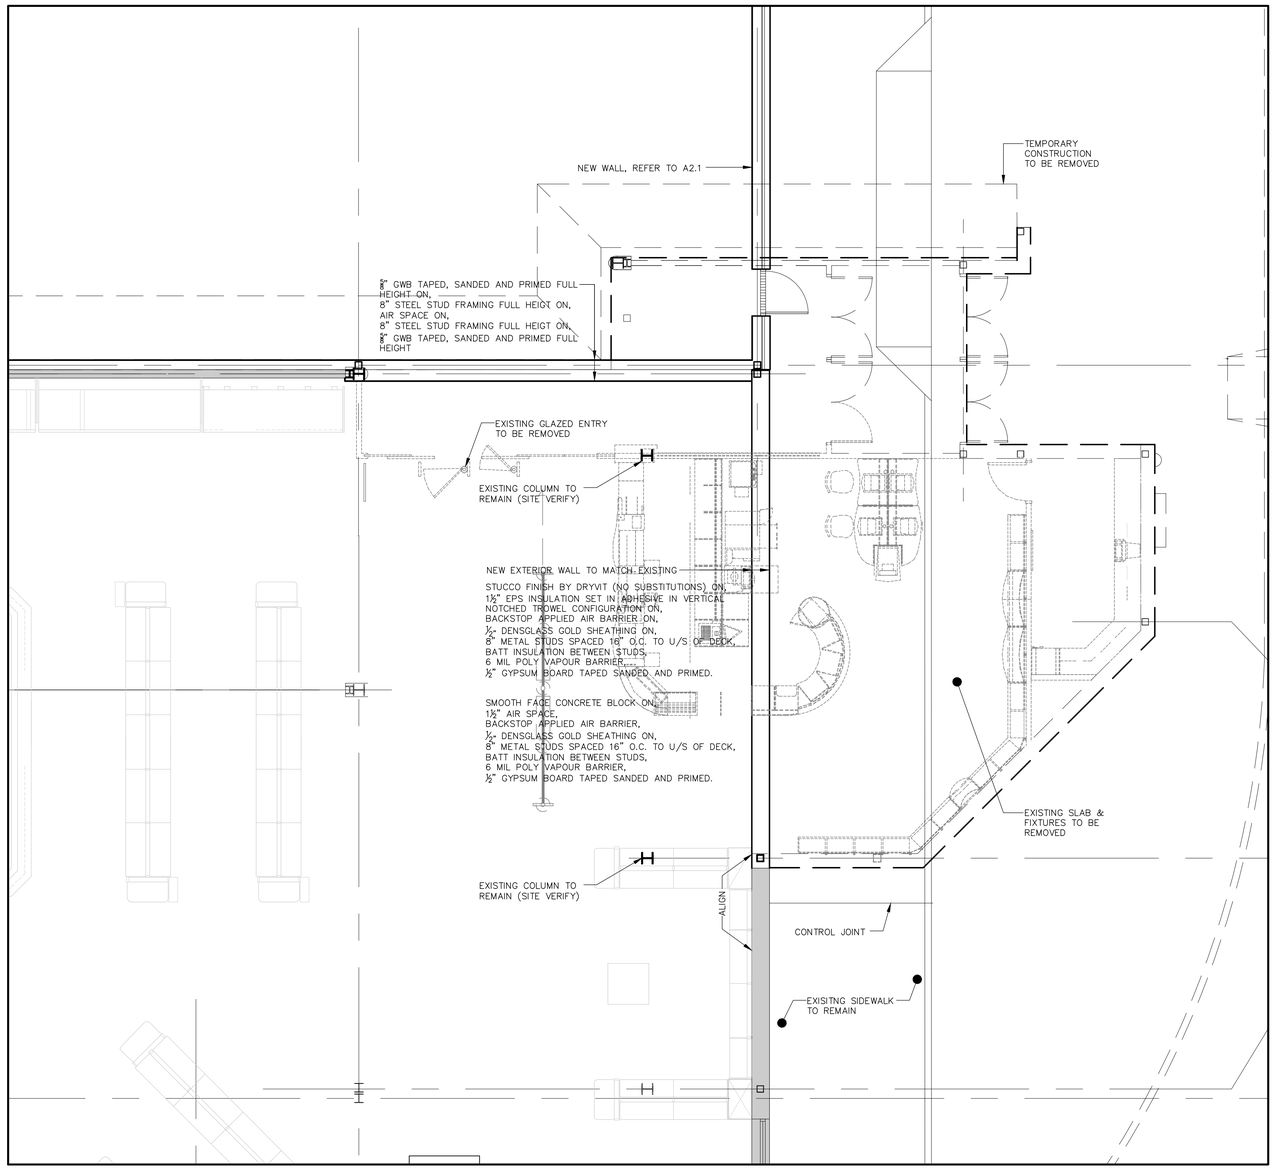


| REV | BY | DESCRIPTION | DATE |
|---|---|---|---|
| | AZ | ISSUED FOR SITE PLAN APPLICATION | MAR 21 2025 |

REVISIONS

CONTRACTOR SHALL CHECK AND VERIFY ALL DIMENSIONS ON SITE

DO NOT SCALE DRAWINGS

RIO CAN

REAL ESTATE INVESTMENT TRUST

RIOCAN YONGE EGLINTON CENTRE, 500–2300 YONGE STREET
P.O. Box 2386, TORONTO, ON M4P 1E4

ANTHONY ZAGARIA
ARCHITECT
365A – 700 LAWRENCE AVENUE WEST
TORONTO, ONTARIO M6A3B6
V:(416)785-6878 E:STAFF@LLARCH.CA
WWW.LLARCH.CA
LLA ARCHITECTURE+

ONTARIO ASSOCIATION OF ARCHITECTS
ANTONIO ZAGARIA
LICENCE
6843

PROJECT

PROJECT

PROPOSED DEMOLITION WORK AT

**WESTGATE**

**SHOPPING CENTRE**

1309 CARLING AVENUE OTTAWA, ONTARIO

DRAWING TITLE

# PARTIAL FLOOR PLAN & DETAIL

| | |
|---|---|
| DRAWN BY: AP | COMM. NO.: 24–73B |
| CHECKED: AZ | DRAWING NO.: A2.2 |
| SCALE: AS NOTED | |
| DATE: DEC 16 2024 | |

PAPER SIZE 24X36