J:\37533-DavidsonLands\5.9 Drawings\59civil\current\Report Figures\Phase 2 Figures\Figure 2.2 Water.dwg Layout Name: Figure 2.1 Existing Water Plot Style: AIA STANDARD COLOR-HALF.CTB Plot Scale: 1:101.6 Plotted At: 4/9/2020 10:43 AM Last Saved By: dslurna Last Saved At: Apr. 9, 20

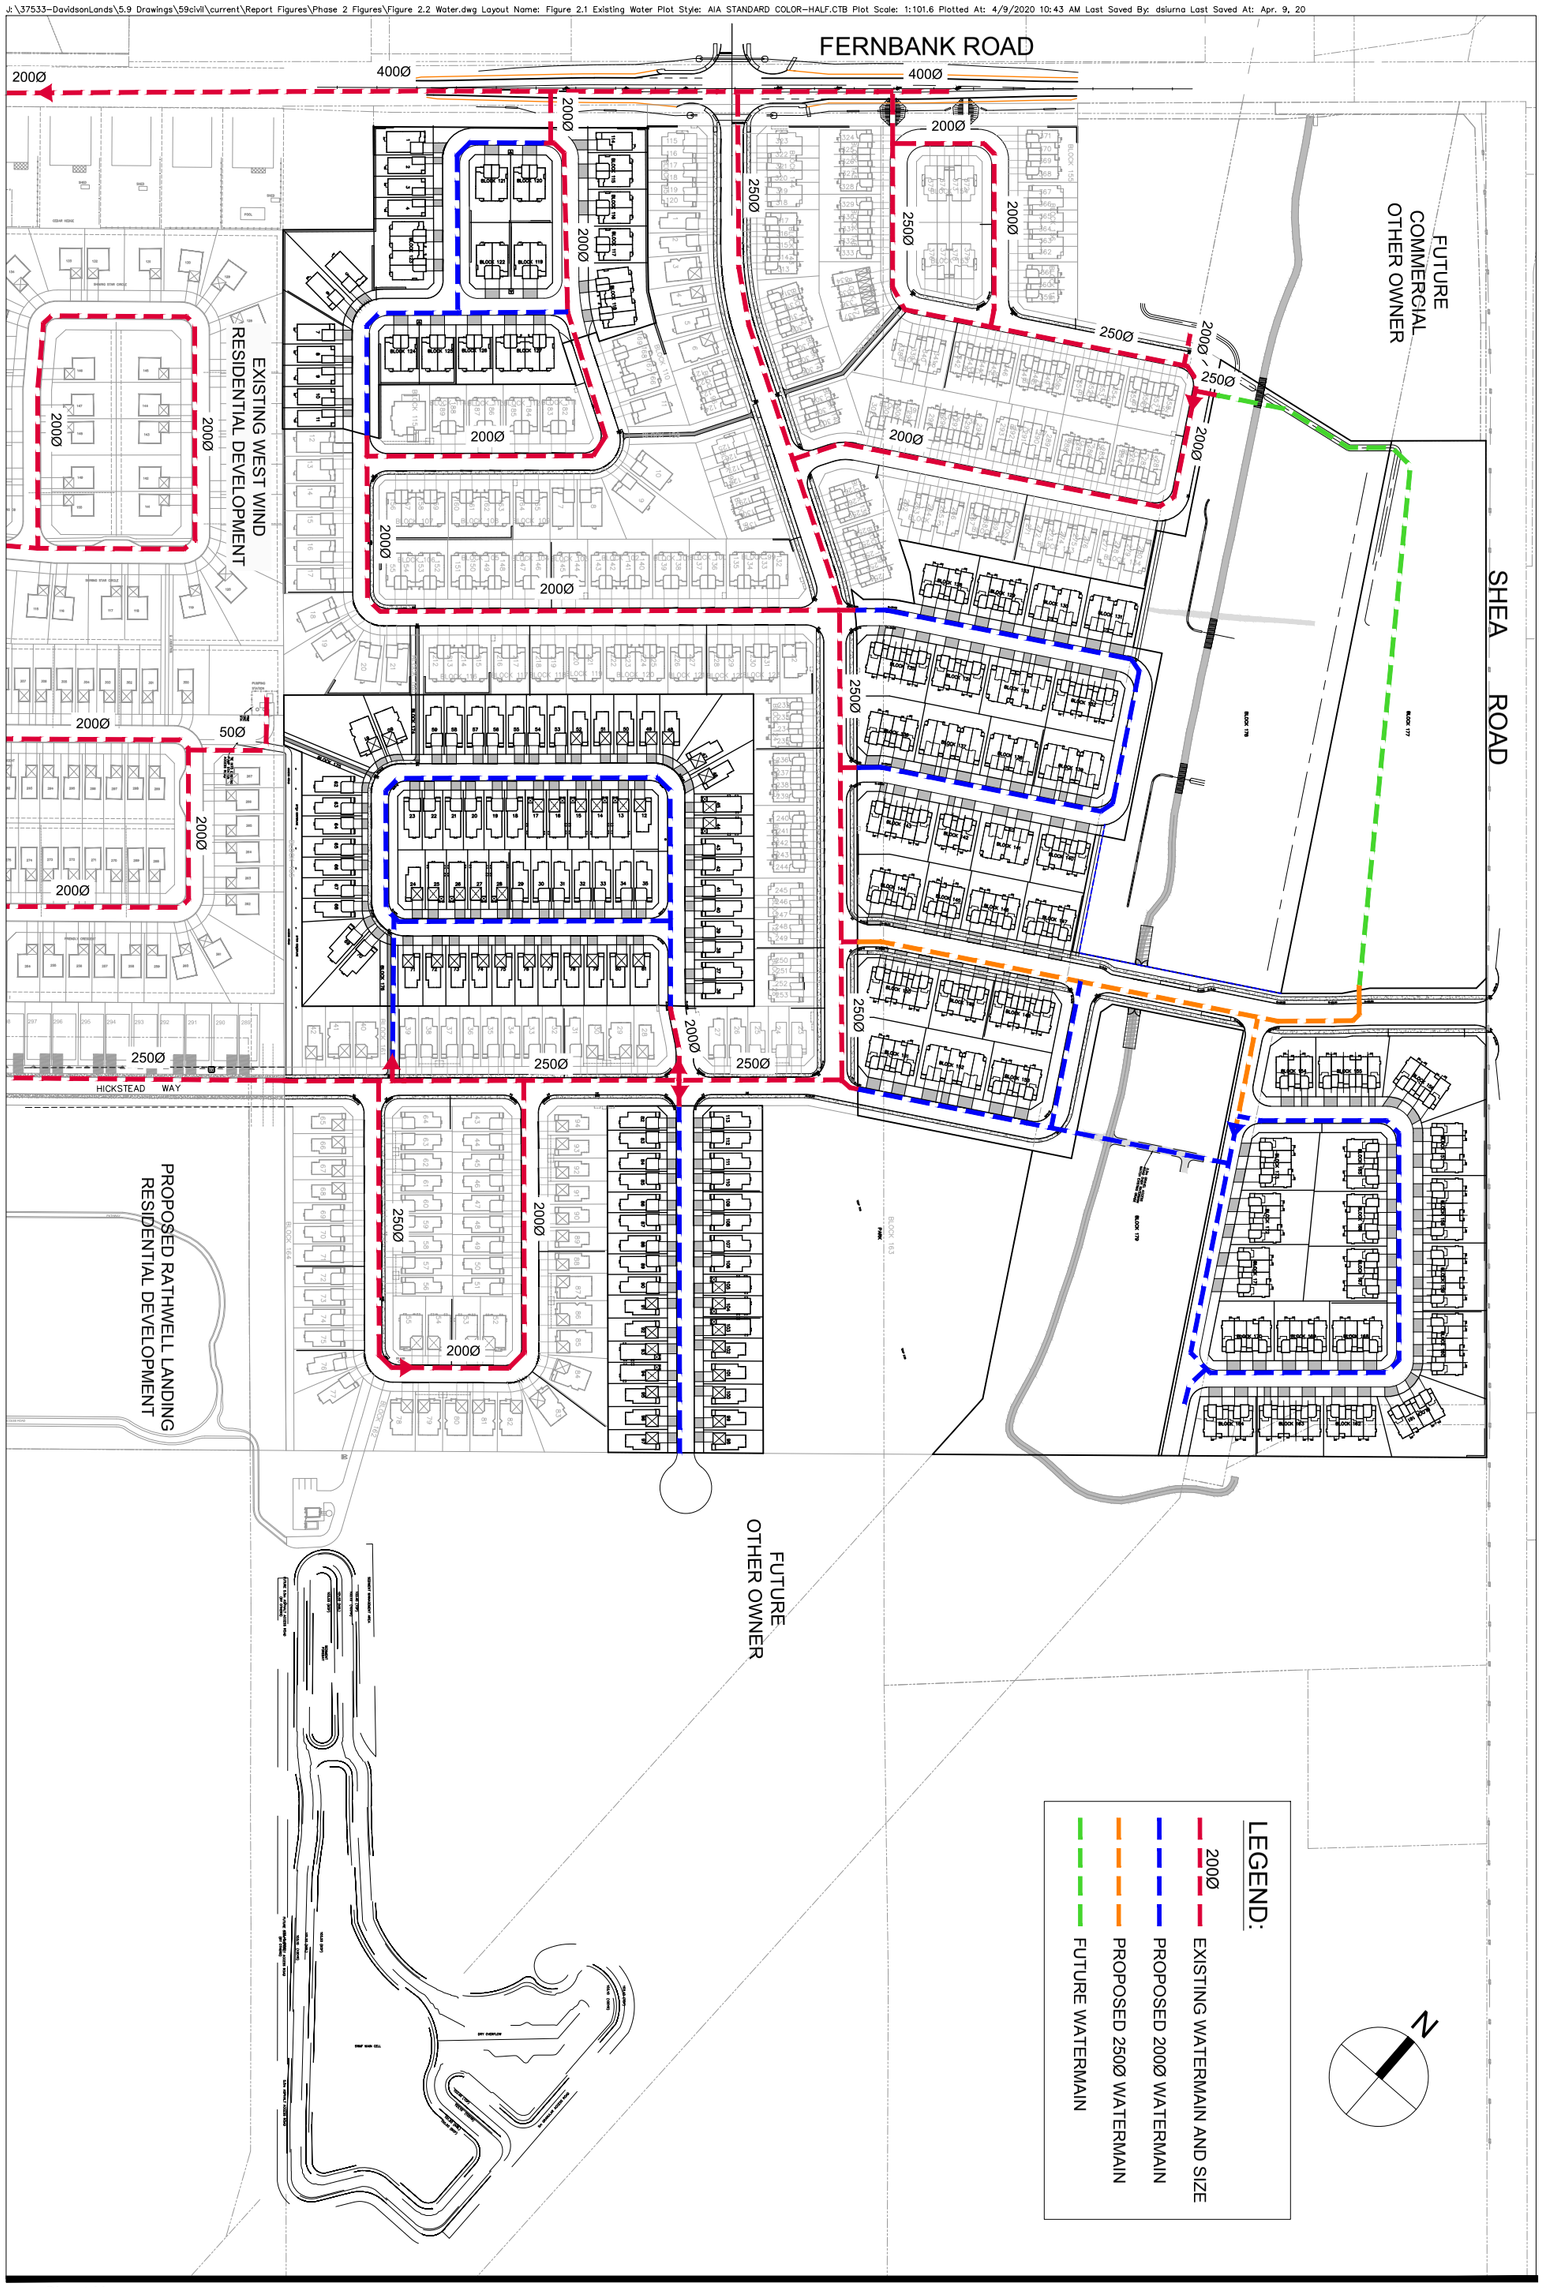

Sheet No.	Drawing Title	Project Title	Scale
FIGURE 2.2	PROPOSED WATER PLAN	DESIGN BRIEF DAVIDSON LANDS-OPA 76 AREA 6a PHASE 2 STITTSVILLE SOUTH	N.T.S.

IBI