
ID	TYPE	MATERIAL	COLOUR	SIZE	MANUFACTURER
A	UNIT	BRICK	RED	MODULAR - 92 x 57 x 194 mm	OLD CHICAGO (BRAMPTON BRICK)
B	UNIT	BRICK	GREY	MODULAR - 92 x 57 x 194 mm	ROYAL BRAMPTON BRICK
C	PANEL	METAL	BEIGE	MODULAR - 8' H x 4' L x 3/8" T	CEMFORT PANELS
D	FLASHING	METAL	TBD	TBD	TBD
E	CORNICE	STONE	TBD	TBD	TBD

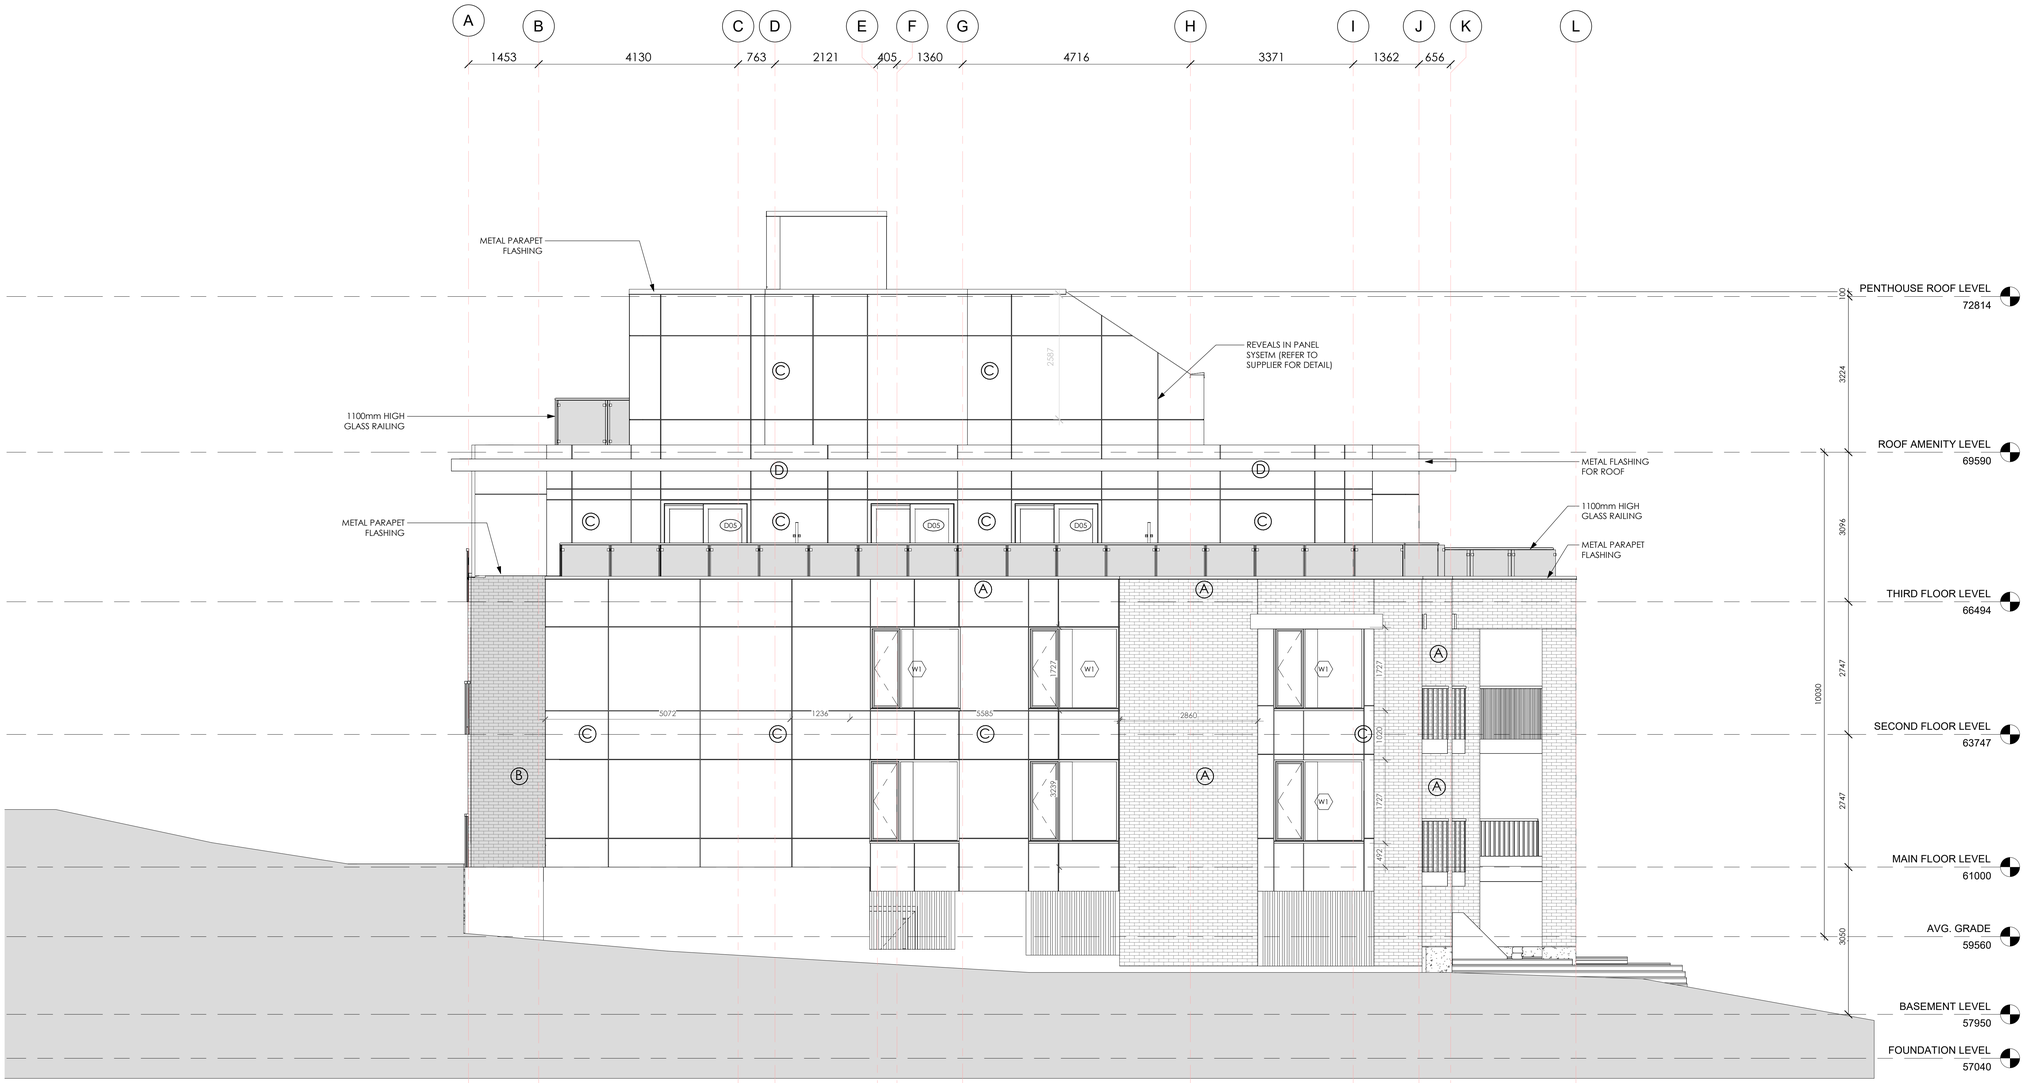

0 1 2 3 4 5

1 / A-200 SOUTH ELEVATION
1 : 50

This Drawing And Its Contents Are The Property Of Woodman Architect & Associates Ltd. Copying & Any Other Kind Of Usage of This Drawing Is Not Permitted Without The Architect's Written Consent.

KEY PLAN



ONTARIO ASSOCIATION OF ARCHITECTS
R.J. WOODMAN
LICENCE
2425

N

ALL CONTRACTORS TO VERIFY ALL DIMENSIONS ON SITE AND TO REPORT ALL ERRORS AND/OR OMISSIONS TO THE ARCHITECT.

ALL CONTRACTORS MUST COMPLY WITH ALL CODES AND BYLAWS AND OTHER AUTHORITIES HAVING JURISDICTION OVER THE WORK.

DO NOT SCALE DRAWINGS.

THIS DRAWING MAY NOT BE USED FOR CONSTRUCTION UNTIL SIGNED BY THE ARCHITECT.

COPYRIGHT RESERVED.

#	Description	Date
1	ISSUED FOR REVIEW	2021-06-28
2	ISSUED FOR REVIEW	2022-02-25
3	ISSUED FOR APPROVAL	2025-06-13

SMART LIVING PROPERTIES

WOODMAN ARCHITECT
ASSOCIATES LTD.
4 BEECHWOOD, SUITE 201 OTTAWA, ONTARIO, CANADA K1L 8L9
TEL: 613 228 9850 ✦FAX 613 228 9848 ✦mailbox@woodmanarchitect.com

CONSULTANTS:
STRUCTURAL -
MECHANICAL -
CIVIL -
ELECTRICAL -
LANDSCAPING -

PROJECT

229 BEECHWOOD AVE

DRAWING:

SOUTH ELEVATION

DATE	2024-05-30
SCALE	Como se indica
DRAWN BY	A.S.
REVIEWED BY	R.J.W., R.W.
JOB NO.	1971
DRAWING NO.	A-200

D07-12-21-0001 PLAN #184O3

ID	TYPE	MATERIAL	COLOUR	SIZE	MANUFACTURER
A	UNIT	BRICK	RED	MODULAR - 92 x 57 x 194 mm	OLD CHICAGO (BRAMPTON BRICK)
B	UNIT	BRICK	GREY	MODULAR - 92 x 57 x 194 mm	ROYAL BRAMPTON BRICK
C	PANEL	METAL	BEIGE	MODULAR - 8' H x 4' L x 3/8" T	CEMFORT PANELS
D	FLASHING	METAL	TBD	TBD	TBD
E	CORNICE	STONE	TBD	TBD	TBD



0 1 2 3 4 5

1 NORTH ELEVATION
A-201 1 : 50

This Drawing And Its Contents Are The Property Of Woodman Architect & Associates Ltd. Copying & Any Other Kind Of Usage of This Drawing Is Not Permitted Without The Architect's Written Consent.

KEY PLAN



ONTARIO ASSOCIATION OF ARCHITECTS
R.J. WOODMAN
LICENCE
2425

N

ALL CONTRACTORS TO VERIFY ALL DIMENSIONS ON SITE AND TO REPORT ALL ERRORS AND/OR OMISSIONS TO THE ARCHITECT.

ALL CONTRACTORS MUST COMPLY WITH ALL CODES AND BYLAWS AND OTHER AUTHORITIES HAVING JURISDICTION OVER THE WORK.

DO NOT SCALE DRAWINGS.

THIS DRAWING MAY NOT BE USED FOR CONSTRUCTION UNTIL SIGNED BY THE ARCHITECT.

COPYRIGHT RESERVED.

#	Description	Date
1	ISSUED FOR REVIEW	2021-06-28
2	ISSUED FOR REVIEW	2022-02-25
3	ISSUED FOR APPROVAL	2025-06-13

SMART LIVING PROPERTIES

WOODMAN ARCHITECT & ASSOCIATES LTD
4 BEECHWOOD, SUITE 201 OTTAWA, ONTARIO, CANADA K1L 8L9
TEL: 613 228 9850 ✦FAX 613 228 9848 ✦mailbox@woodmanarchitect.com

CONSULTANTS:
STRUCTURAL -
MECHANICAL -
CIVIL -
ELECTRICAL -
LANDSCAPING -

PROJECT

229 BEECHWOOD AVE

DRAWING:

NORTH ELEVATION

DATE	2024-05-30
SCALE	Como ss indicq.
DRAWN BY	A.S.
REVIEWED BY	R.J.W., R.W.

JOB NO. 1971
DRAWING NO. A-201

D07-12-21-0001 PLAN #18403

ID	TYPE	MATERIAL	COLOUR	SIZE	MANUFACTURER
A	UNIT	BRICK	RED	MODULAR - 92 x 57 x 194 mm	OLD CHICAGO (BRAMPTON BRICK)
B	UNIT	BRICK	GREY	MODULAR - 92 x 57 x 194 mm	ROYAL BRAMPTON BRICK
C	PANEL	METAL	BEIGE	MODULAR - 8' H x 4' L x 3/8" T	CEMFORT PANELS
D	FLASHING	METAL	TBD	TBD	TBD
E	CORNICE	STONE	TBD	TBD	TBD



0 1 2 3 4 5

1 / A-202 EAST ELEVATION
1 : 50

This Drawing And Its Contents Are The Property Of Woodman Architect & Associates Ltd. Copying & Any Other Kind Of Usage of This Drawing Is Not Permitted Without The Architect's Written Consent.

KEY PLAN



ONTARIO ASSOCIATION OF ARCHITECTS
R. J. WOODMAN
LICENCE
2425

N

ALL CONTRACTORS TO VERIFY ALL DIMENSIONS ON SITE AND TO REPORT ALL ERRORS AND/OR OMISSIONS TO THE ARCHITECT.

ALL CONTRACTORS MUST COMPLY WITH ALL CODES AND BYLAWS AND OTHER AUTHORITIES HAVING JURISDICTION OVER THE WORK.

DO NOT SCALE DRAWINGS.

THIS DRAWING MAY NOT BE USED FOR CONSTRUCTION UNTIL SIGNED BY THE ARCHITECT.

COPYRIGHT RESERVED.

#	Description	Date
1	ISSUED FOR REVIEW	2021-06-28
2	ISSUED FOR REVIEW	2022-02-25
3	ISSUED FOR APPROVAL	2025-06-13

SMART LIVING PROPERTIES

WOODMAN ARCHITECT & ASSOCIATES LTD.
4 BEECHWOOD, SUITE 201 OTTAWA, ONTARIO, CANADA K1L 8L9
TEL: 613 228 9850 • FAX 613 228 9848 • mailbox@woodmanarchitect.com

CONSULTANTS:
STRUCTURAL -
MECHANICAL -
CIVIL -
ELECTRICAL -
LANDSCAPING -

PROJECT

229 BEECHWOOD AVE

DRAWING:

EAST ELEVATION

DATE	2024-05-30
SCALE	Como se indica
DRAWN BY	A.S.
REVIEWED BY	R.J.W., R.W.

JOB NO. 1971

DRAWING NO. A-202

D07-12-21-0001 PLAN #18403

ID	TYPE	MATERIAL	COLOUR	SIZE	MANUFACTURER
(A)	UNIT	BRICK	RED	MODULAR - 92 x 57 x 194 mm	OLD CHICAGO (BRAMPTON BRICK)
(B)	UNIT	BRICK	GREY	MODULAR - 92 x 57 x 194 mm	ROYAL BRAMPTON BRICK
(C)	PANEL	METAL	BEIGE	MODULAR - 8' H x 4' L x 3/8" T	CEMFORT PANELS
(D)	FLASHING	METAL	TBD	TBD	TBD
(E)	CORNICE	STONE	TBD	TBD	TBD



0 1 2 3 4 5

1 WEST ELEVATION
A-203 1 : 50

This Drawing And Its Contents Are The Property Of Woodman Architect & Associates Ltd. Copying & Any Other Kind Of Usage of This Drawing Is Not Permitted Without The Architect's Written Consent.

KEY PLAN



PROJECT SITE



N

ALL CONTRACTORS TO VERIFY ALL DIMENSIONS ON SITE AND TO REPORT ALL ERRORS AND/OR OMISSIONS TO THE ARCHITECT.

ALL CONTRACTORS MUST COMPLY WITH ALL CODES AND BYLAWS AND OTHER AUTHORITIES HAVING JURISDICTION OVER THE WORK.

DO NOT SCALE DRAWINGS.

THIS DRAWING MAY NOT BE USED FOR CONSTRUCTION UNTIL SIGNED BY THE ARCHITECT.

COPYRIGHT RESERVED.

#	Description	Date
1	ISSUED FOR REVIEW	2021-06-28
2	ISSUED FOR REVIEW	2022-02-25
3	ISSUED FOR APPROVAL	2025-06-13

SMART LIVING PROPERTIES

WOODMAN ARCHITECT ASSOCIATES LTD.
4 BEECHWOOD, SUITE 201 OTTAWA, ONTARIO, CANADA K1L 8L9
TEL: 613 228 9850 • FAX 613 228 9848 • mailbox@woodmanarchitect.com

CONSULTANTS:
STRUCTURAL -
MECHANICAL -
CIVIL -
ELECTRICAL -
LANDSCAPING -

PROJECT

229 BEECHWOOD AVE

DRAWING:

WEST ELEVATION

DATE	2024-05-30
SCALE	Como se indica
DRAWN BY	A.S.
REVIEWED BY	R.J.W., R.W.

JOB NO. 1971

DRAWING NO. A-203

D07-12-21-0001 PLAN #18403