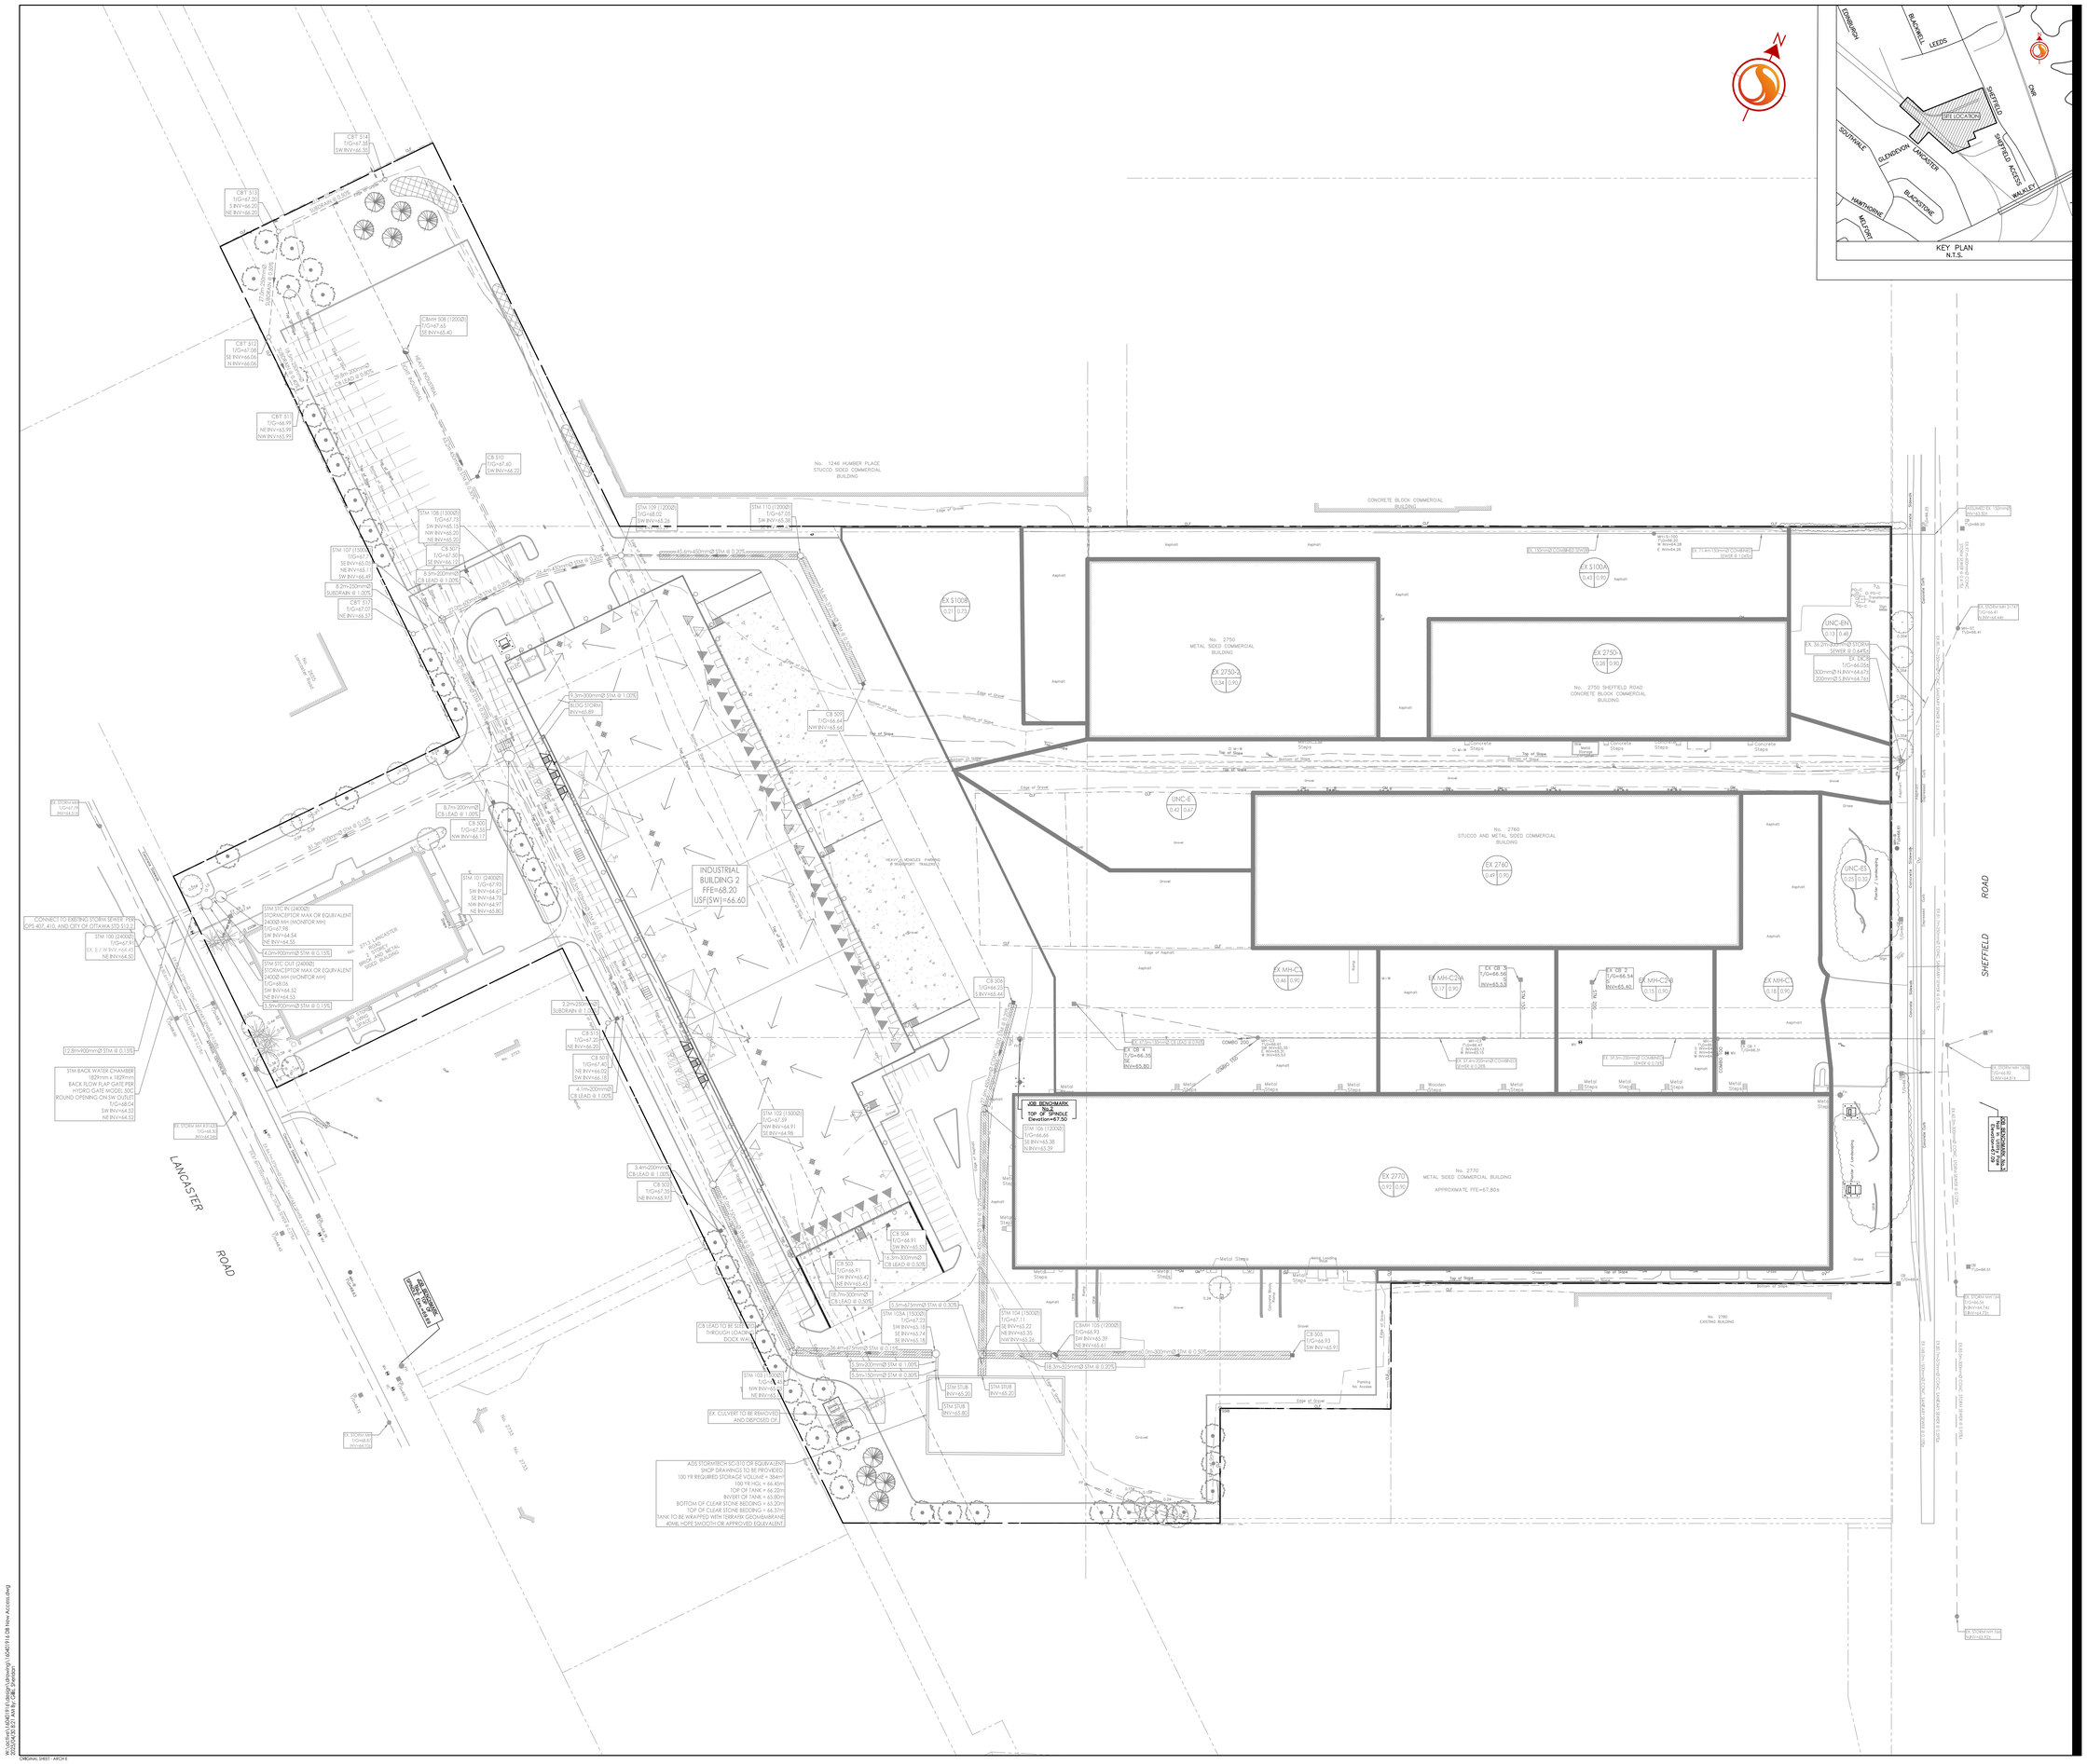

Stantec

Stantec Consulting Ltd.
400 - 1331 Clyde Avenue
Ottawa ON
Tel. 613.722.4420
www.stantec.com

Copyright Reserved

The Contractor shall verify and be responsible for all dimensions. DO NOT scale the drawing - any errors or omissions shall be reported to Stantec without delay.
The Copyrights to all designs and drawings are the property of Stantec. Reproduction or use for any purpose other than that authorized by Stantec is forbidden.

Legend

- EXT-1 (1.00 / 0.50) — AREA ID; EXTERNAL RUNOFF COEFFICIENT
- EXTERNAL STORM DRAINAGE AREA ha.
- EXTERNAL STORM DRAINAGE BOUNDARY
- EXISTING STORM MH AND SEWER
- EXISTING CATCHBASIN
- EXISTING COMBINED MH AND SEWER

Notes

0	ISSUED FOR 1ST SUBMISSION	MJS	DT. 25.04.30
Revision		By	Appd. YY.MM.DD
File Name:160401916 DB New Access.dwg		MJS Dwn.	DT Chkd. MJS Dsgn. 25.02.18 YY.MM.DD

Permit-Seal

LICENSED PROFESSIONAL ENGINEER
D. C. THIFFAULT
100186107
2025-04-30
PROVINCE OF ONTARIO

Client/Project

RICHCRAFT

2750 - 2760 SHEFFIELD ROAD
NEW ACCESS ROAD
OTTAWA, ONTARIO

Title

STORM DRAINAGE PLAN
PRE DEVELOPMENT

Project No. 160401916

Scale 1:500 (0 5 15 25m)

Drawing No. SD-1

Sheet 4 of 5

Revision 0

W:\Current\160401916\design\drawings\160401916 DB New Access.dwg
2025/04/30 8:01 AM By: Cable, Brandon

ORIGINAL SHEET - ARCH E