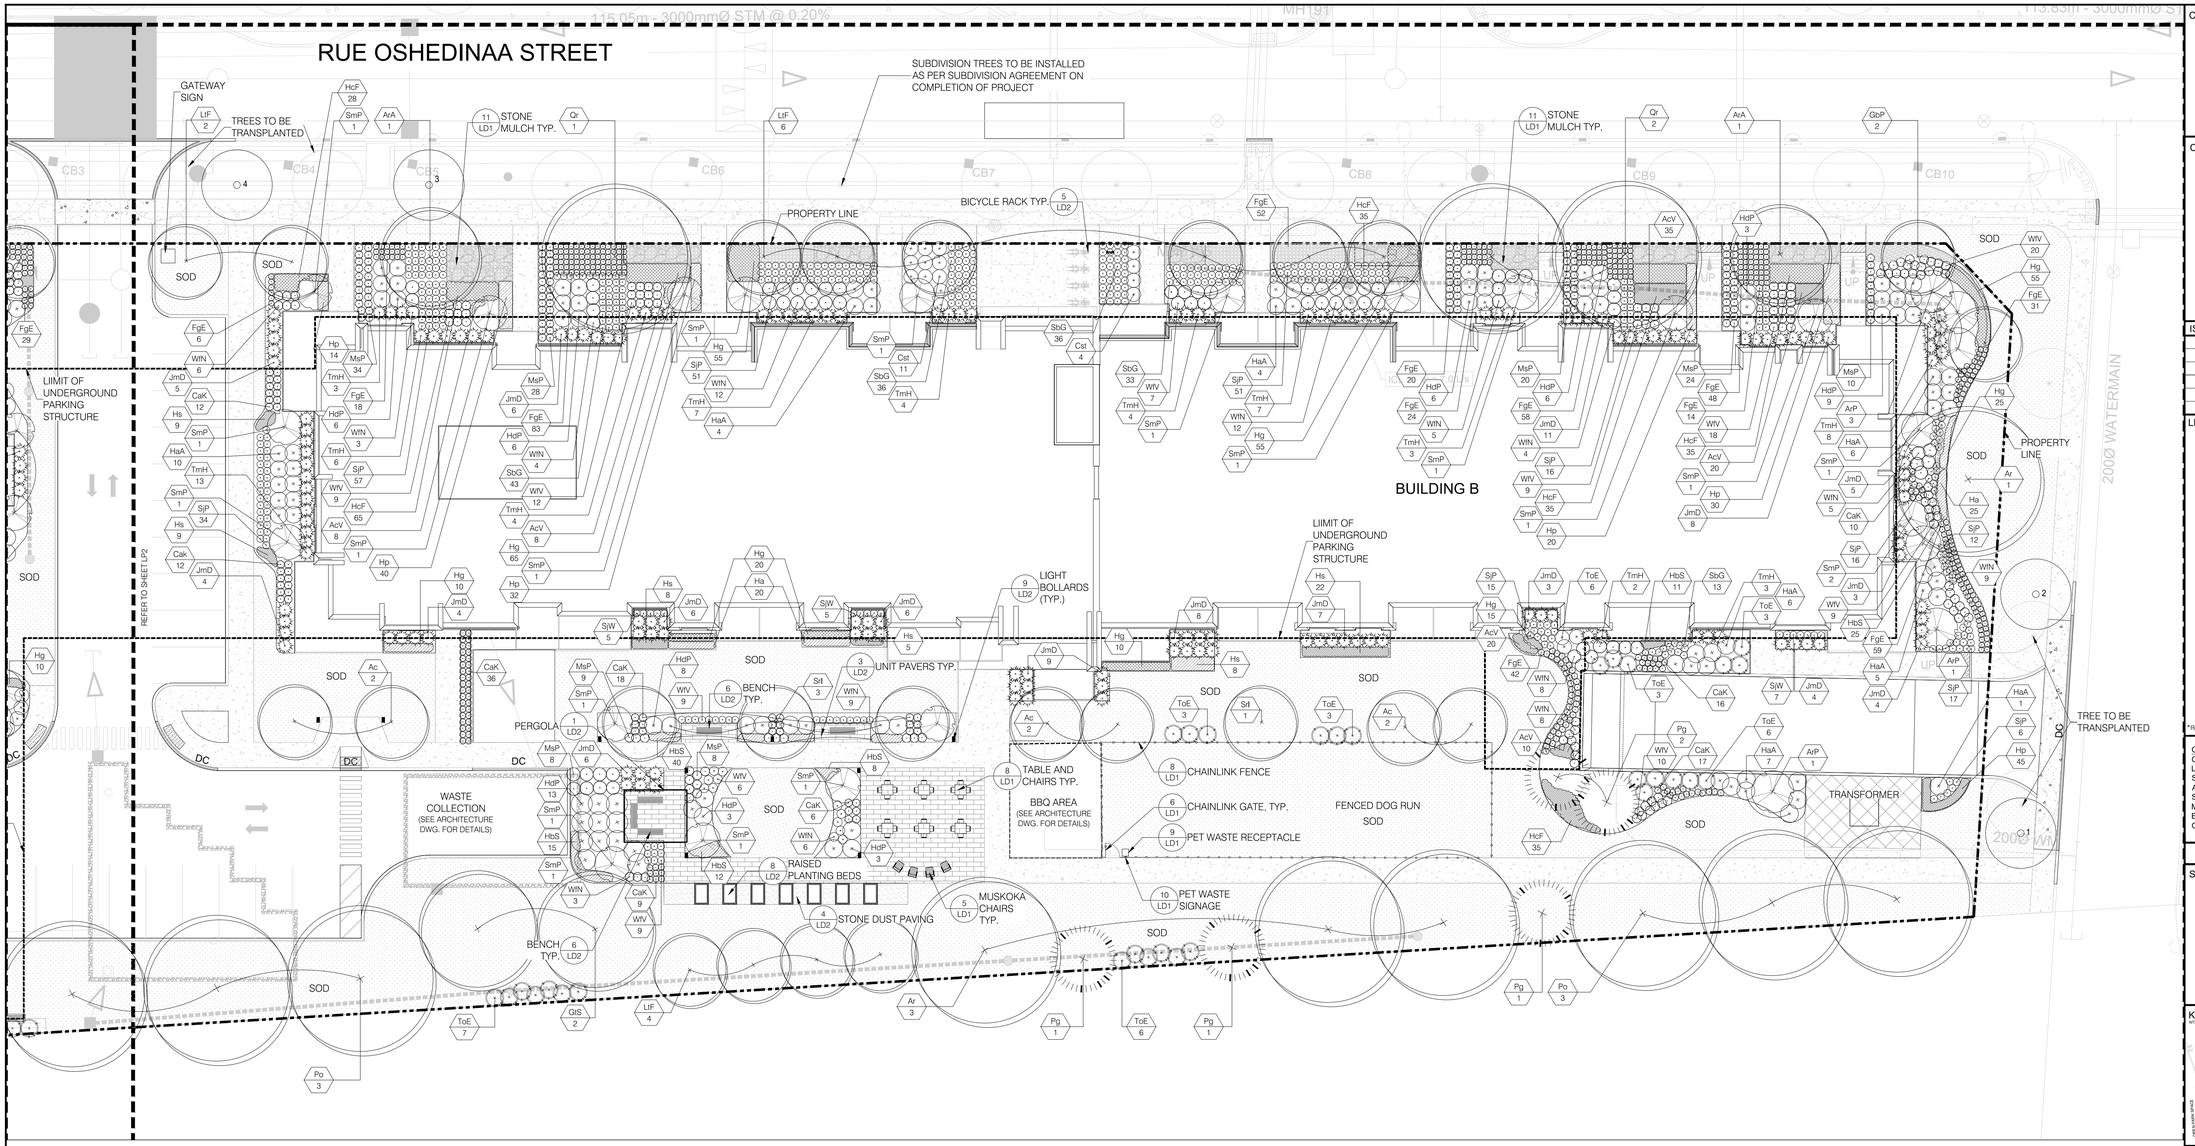

ANDREW MCCREIGHT
MANAGER, DEVELOPMENT REVIEW CENTRAL
PLANNING, DEVELOPMENT & BUILDING SERVICES
DEVELOPMENT DEPARTMENT, CITY OF OTTAWA

APPROVED
By Andrew McCreight at 9:28 am, Jul 10, 2025

True North
3 1 0 2 4 8
1:200 (m)

CLIENT
ROHIT COMMUNITIES

550 91 STREET SW #101, EDMONTON, AB
T6X0V1

COPYRIGHT
This drawing has been prepared solely for the intended use, thus any reproduction or distribution for any purpose other than authorized by Arcadis is forbidden. Written dimensions shall have precedence over scaled dimensions. Contractors shall verify and be responsible for all dimensions and conditions on the job, and Arcadis shall be informed of any variations from the dimensions and conditions shown on the drawing. Shop drawings shall be submitted to Arcadis for general conformance before proceeding with fabrication.

Arcadis Professional Services (Canada) Inc.
is a part of Arcadis

ISSUES

No.	DESCRIPTION	DATE
2	ISSUED FOR SPA SUBMISSION	2024-04-24
3	ISSUED FOR SPA SUBMISSION	2024-05-08
4	ISSUED FOR SPA SUBMISSION	2024-05-31
5	ISSUED FOR SPA SUBMISSION	2025-02-11
6	ISSUED FOR SPA SUBMISSION	2025-03-26

LEGEND
- TOPSOIL AND SOD AS SPECIFIED MINIMUM 150mm TOPSOIL DEPTH
- CONCRETE PAVING
- STONE MULCH
- WOOD CHIP MULCH
- PROPOSED TREES
- PROPOSED SHRUBS
- PROPOSED PERENNIALS
- PROPOSED ORNAMENTAL GRASSES
- Xx — PLANT SPECIES
- 0 — QUANTITY
- XX / D-1 — DETAIL NUMBER / SHEET NUMBER
- SUBDIVISION TREES TO BE RELOCATED / NEW LOCATION OF RELOCATED TREES

*REFER TO TRANSPLANT NOTES AND TABLE ON THIS SHEET FOR MORE DETAILS

CONSULTANTS
CIVIL: ARCADIS PROFESSIONAL SERVICES (CANADA) INC.
LANDSCAPE: ARCADIS PROFESSIONAL SERVICES (CANADA)
SURVEY: ANNIS, O SULLIVAN, VOLLEBEKK LTD.
ARCHITECTURE: NORR ARCHITECTS & ENGINEERING LTD.
STRUCTURAL: CUNLIFFE & ASSOCIATES
MECHANICAL: GOODKEY, WEEDMARK & ASSOCIATES LTD.
ELECTRICAL: GOODKEY, WEEDMARK & ASSOCIATES LTD.
OWNER: ROHIT AT WATERIDGE 5 LTD.

04272- 1232 BLOCK 6, PLAN 4M1718

SEAL
ONTARIO ASSOCIATION OF LANDSCAPE ARCHITECTS
TIM O'BRIEN
OALA
MEMBER

KEY PLAN
NTS
BLOCK 2, BLOCK 1, BLOCK 3, ALLIANCE PARK, WINISK STREET, BLOCK 7, BLOCK 4, OSHEDINAA STREET, BLOCK 5, NEW COLONEL BERRY, CONFEDERATION BOULEVARD

PRIME CONSULTANT
ARCADIS
410 Albert Street - Suite 101
Waterloo ON N2L 3V3 Canada
tel 519 585 2255
www.arcadis.com

PROJECT
ROHIT WATERIDGE VILLAGE
BLOCK 6

OTTAWA, ON

PROJECT NO:
144148

DRAWN BY:	CHECKED BY:
R.S	**M.P.**
PROJECT MGR:	APPROVED BY:
M.P.	**T.O.**

SHEET TITLE
LANDSCAPE PLAN BUILDING B

SHEET NUMBER	ISSUE
LP3	6

File Location: J:\Ottawa\144148_Block_6_Ph4_\7.0_Production\7.03_Design\05_Landscape\Sheet\144148_LP.dwg Last Saved: February 12, 2025, by shernoy0564 Plotted: March 25, 2025 5:25:43 PM by Shernoy Kotachery, Radlika

SCALE CHECK 1:100mm 1 in