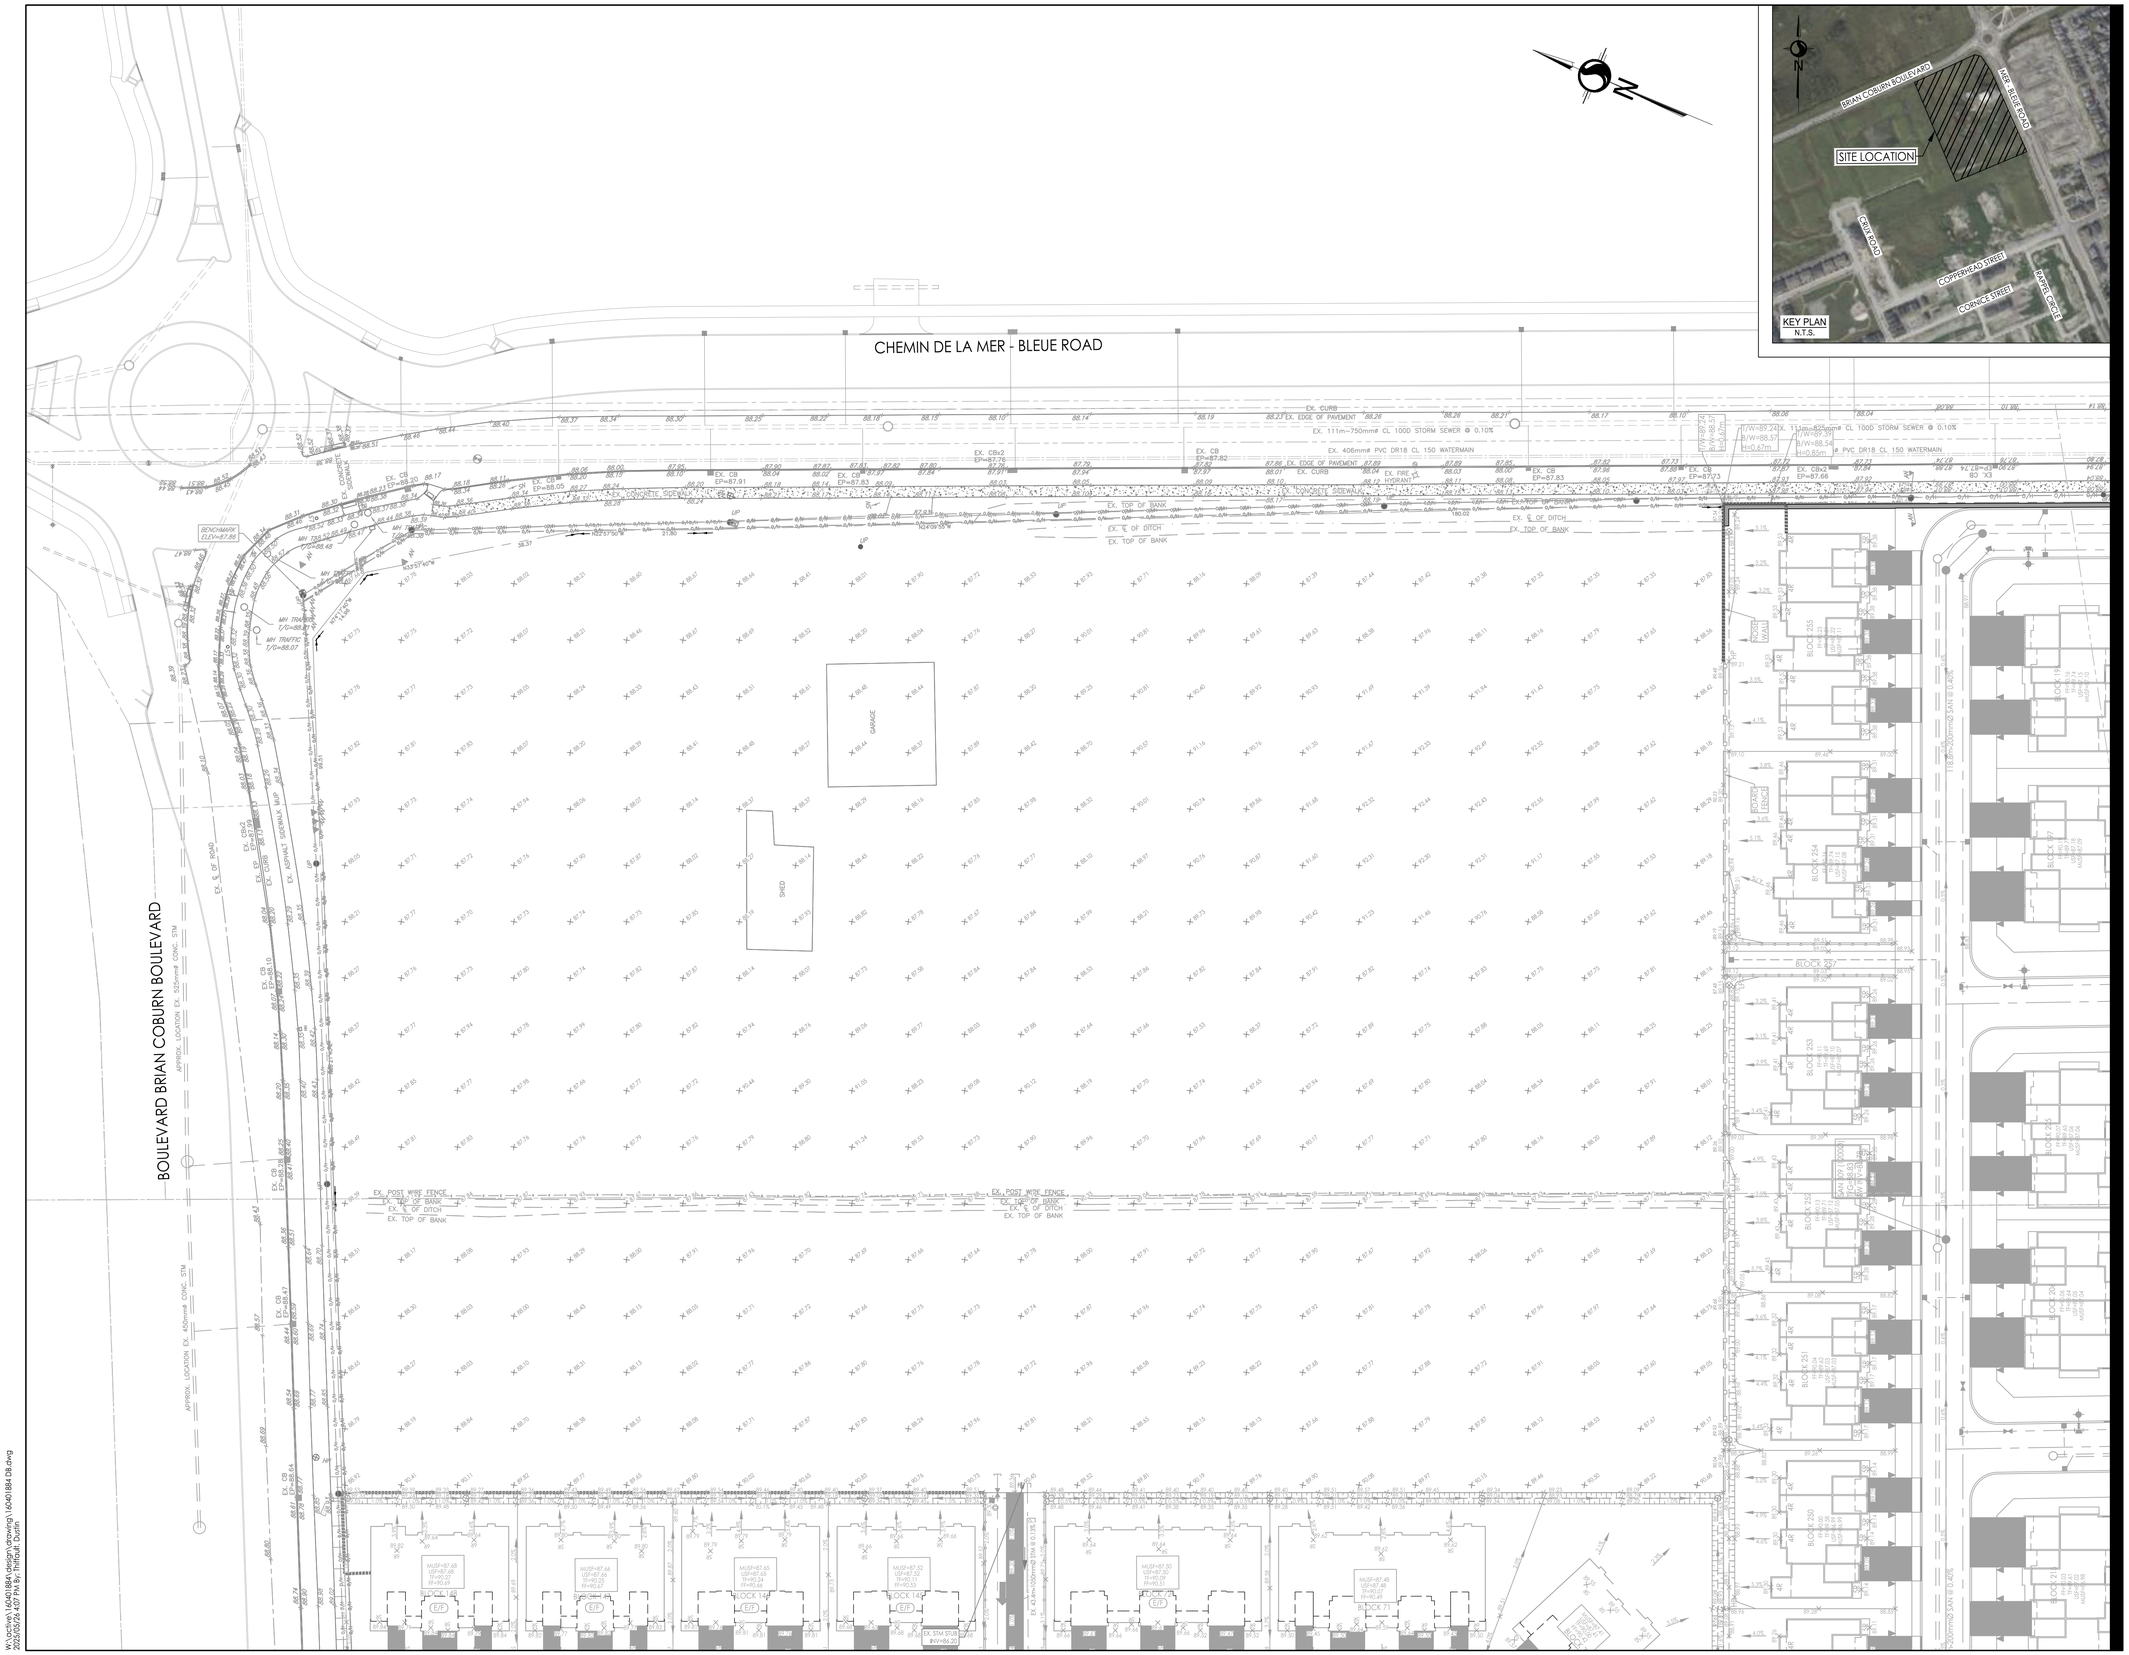

Stantec

Stantec Consulting Ltd.
400 - 1331 Clyde Avenue
Ottawa ON
Tel. 613.722.4420
www.stantec.com

Copyright Reserved

The Contractor shall verify and be responsible for all dimensions. DO NOT scale the drawing - any errors or omissions shall be reported to Stantec without delay.
The Copyrights to all designs and drawings are the property of Stantec. Reproduction or use for any purpose other than that authorized by Stantec is forbidden.

Legend

- EXISTING GROUND ELEVATIONS
- EXISTING WATERMAIN
- EXISTING VALVE AND VALVE BOX
- EXISTING VALVE CHAMBER
- EXISTING REDUCER
- EXISTING FIRE HYDRANT
- EXISTING SANITARY MH AND SEWER
- EXISTING STORM MH AND SEWER
- EXISTING CATCHBASIN MANHOLE
- EXISTING CATCHBASIN
- EXISTING CB & T AND SUBDRAIN
- EXISTING GASMAIN
- EXISTING BELL LINE
- EXISTING ROGERS
- EXISTING OVERHEAD HYDRO
- EXISTING UNDERGROUND HYDRO

Notes

0	1ST SUBMISSION	MJS	DT	25.05.26
Revision		By	Appd.	YY.MM.DD

File Name: 160401884 DB.dwg

MJS	DT	MJS	25.01.20
Dwn.	Chkd.	Dsgn.	YY.MM.DD

Permit-Seal

LICENSED PROFESSIONAL ENGINEER
D. C. THIFFAULT
100186107
2025-05-26
PROVINCE OF ONTARIO

Client/Project

RICHCRAFT
MER BLEUE ROAD

COMMERCIAL DEVELOPMENT

OTTAWA, ON, CANADA

Title

EXISTING CONDITIONS PLAN

Project No.	Scale	
160401884	1:500 (0 5 15 25m)	
Drawing No.	Sheet	Revision
EX-1	2 of 7	0

ORIGINAL SHEET - ARCH D

W:\active\160401884\design\drawings\160401884 DB.dwg
2025/05/26 4:07 PM By: THIFFAUL Dustin