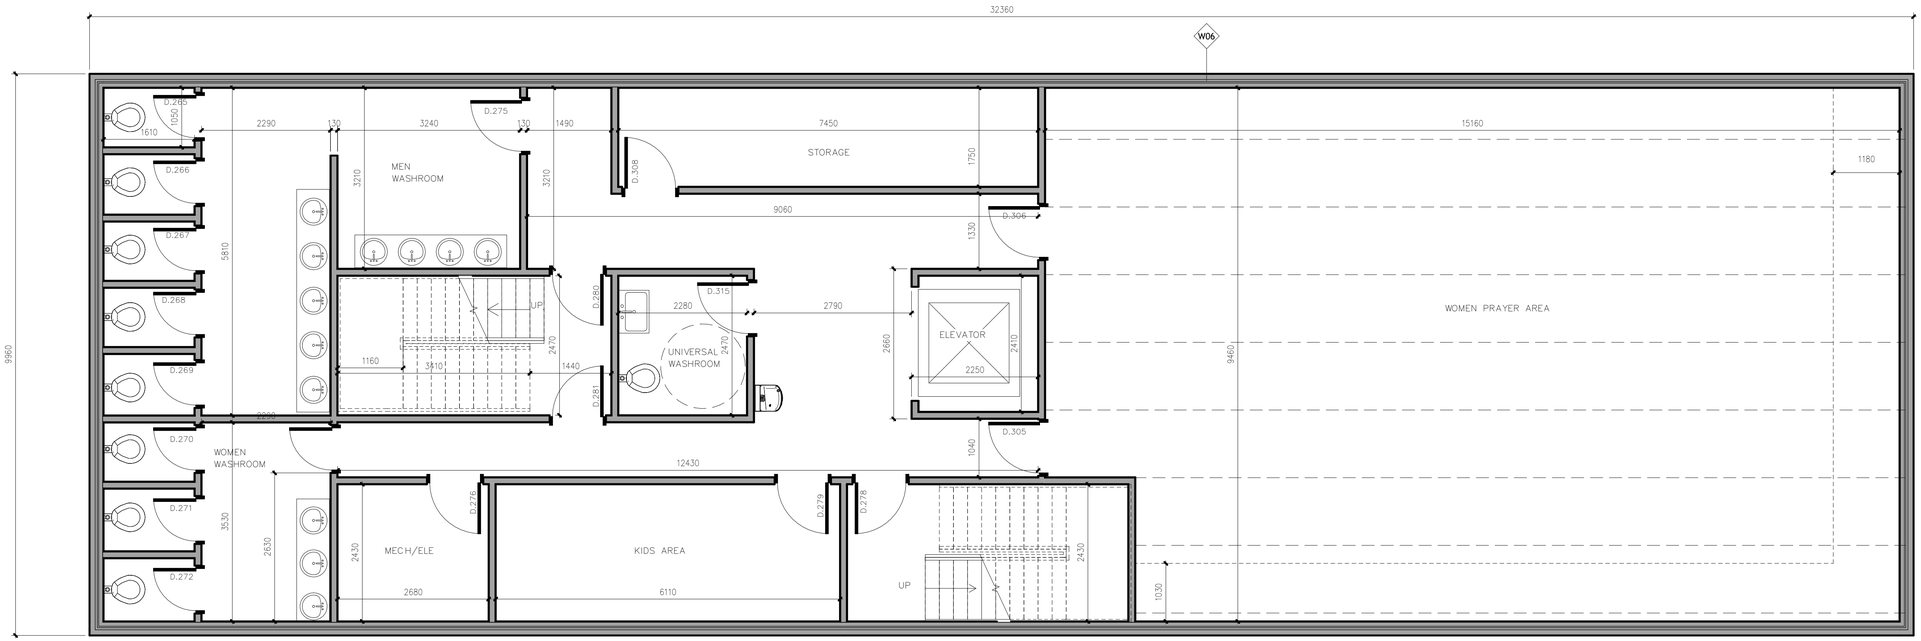

1 Basement Floor Plan

1 : 50

No.	Description	Date

ARCHIcana

Project Name

ISLAM CARE CENTER

Sheet Name

ARCHITECTURAL PLANS

Project number 2501-00

Date JULY 01/25

Drawn by SA

Checked by HA

Scale 1 : 50

Sheet Number A101

7/7/2025 7:13:02 PM

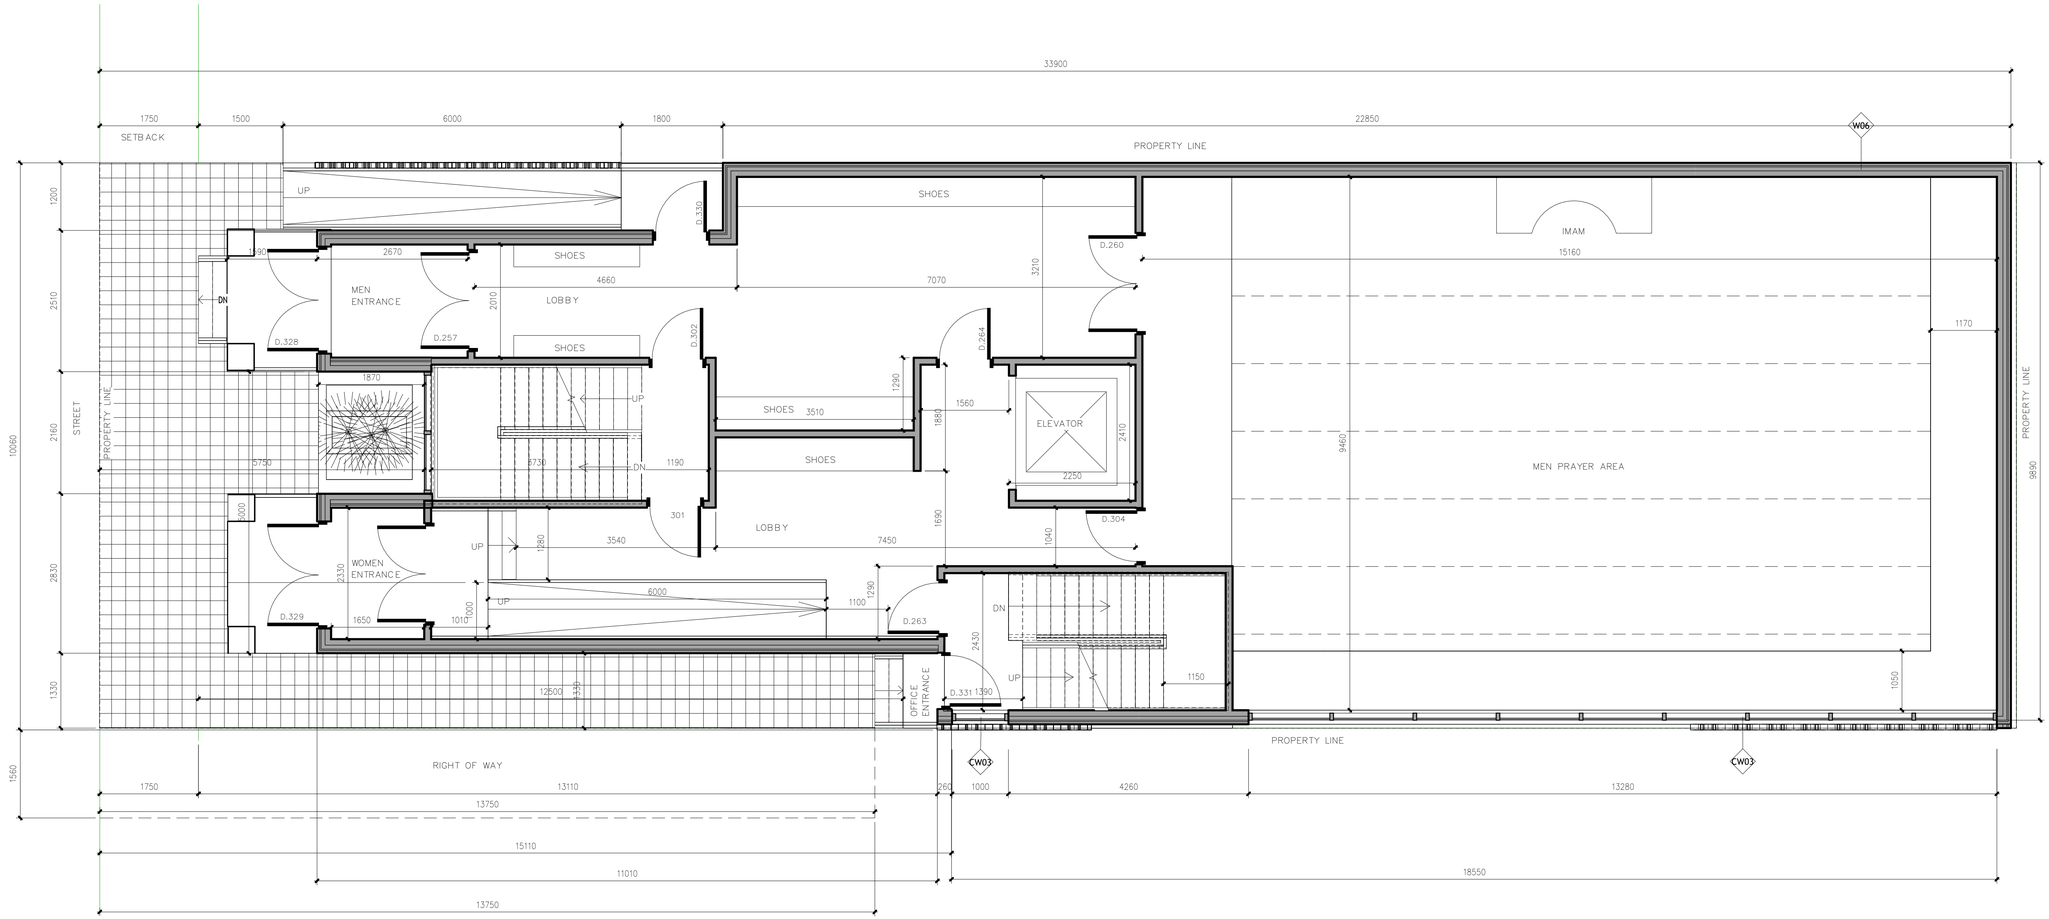

2 Ground Floor Plan

1 : 50

No.	Description	Date

ARCHIcana

Project Name

ISLAM CARE CENTER

Sheet Name

ARCHITECTURAL PLANS

Project number 2501-00

Date JULY 01/25

Drawn by SA

Checked by HA

Scale 1 : 50

Sheet Number A102

7/7/2025 7:13:02 PM

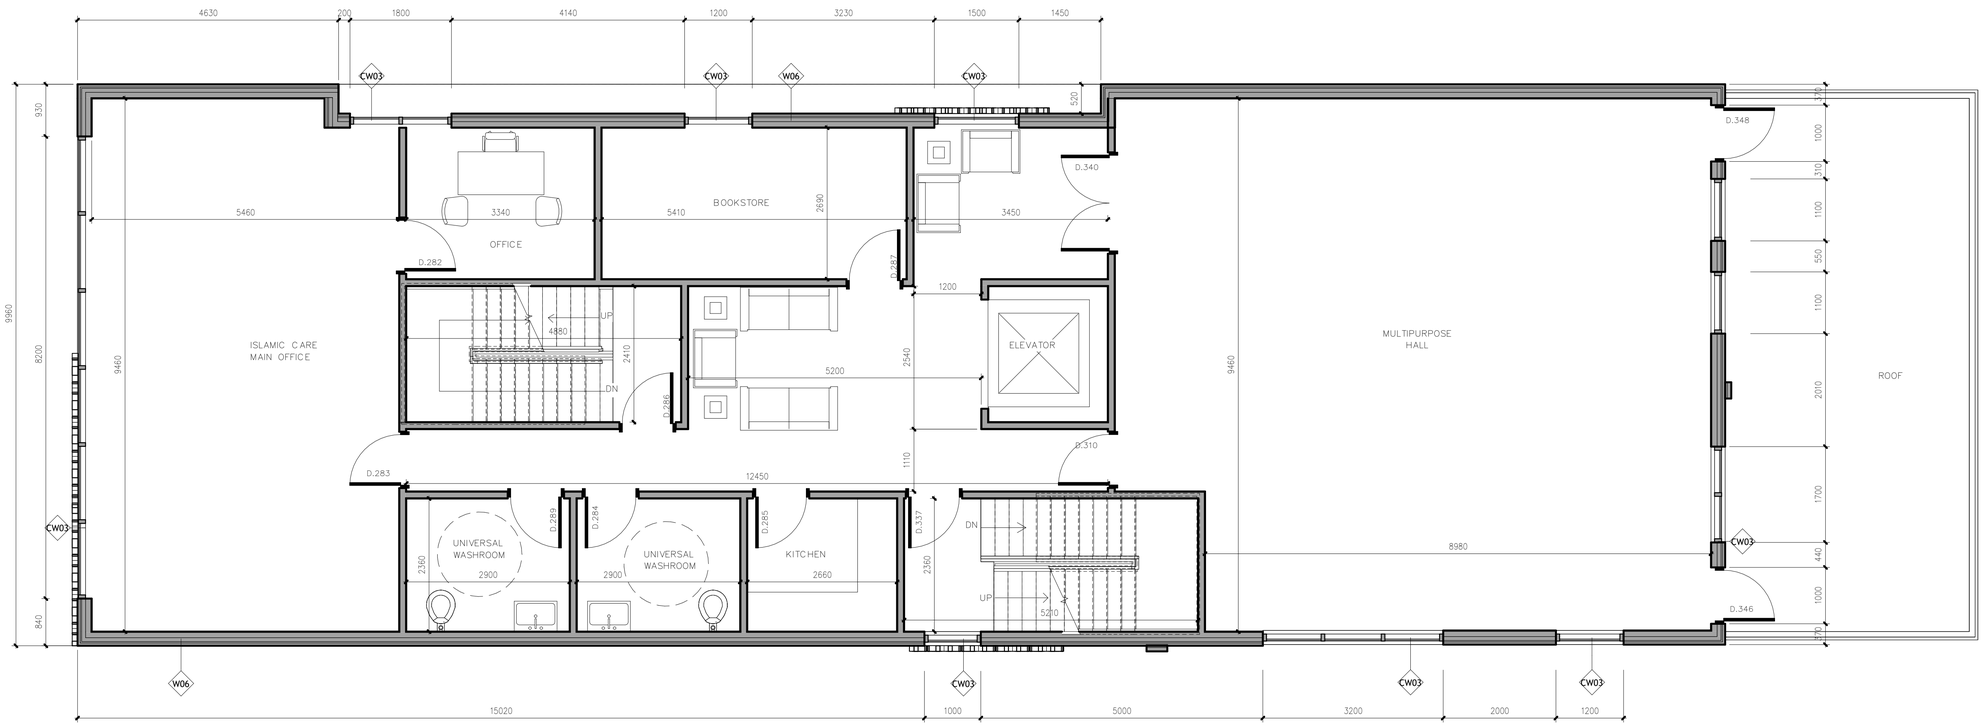

1 First Floor Plan

1 : 50

No.	Description	Date

ARCHIcana

Project Name

ISLAM CARE CENTER

Sheet Name

ARCHITECTURAL PLANS

Project number 2501-00

Date JULY 01/25

Drawn by SA

Checked by HA

Scale 1 : 50

Sheet Number A103

7/7/2025 7:13:03 PM

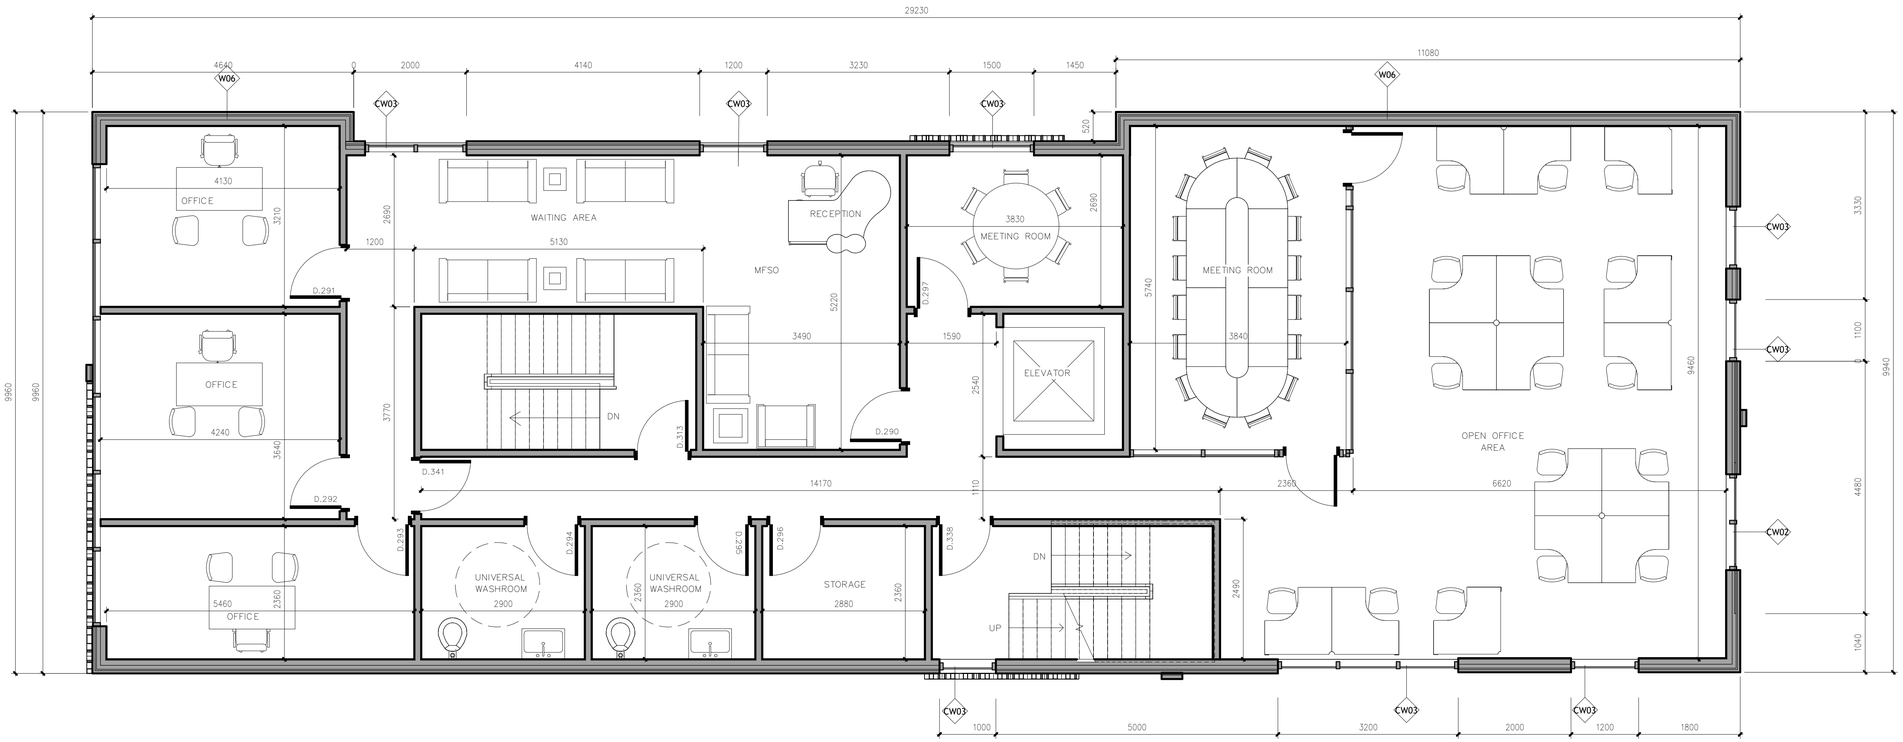

2 Second Floor Plan

1 : 50

No.	Description	Date

ARCHICANA

Project Name

ISLAM CARE CENTER

Sheet Name

ARCHITECTURAL PLANS

Project number 2501-00

Date JULY 01/25

Drawn by SA

Checked by HA

Scale 1 : 50

Sheet Number A104

7/7/2025 7:13:05 PM

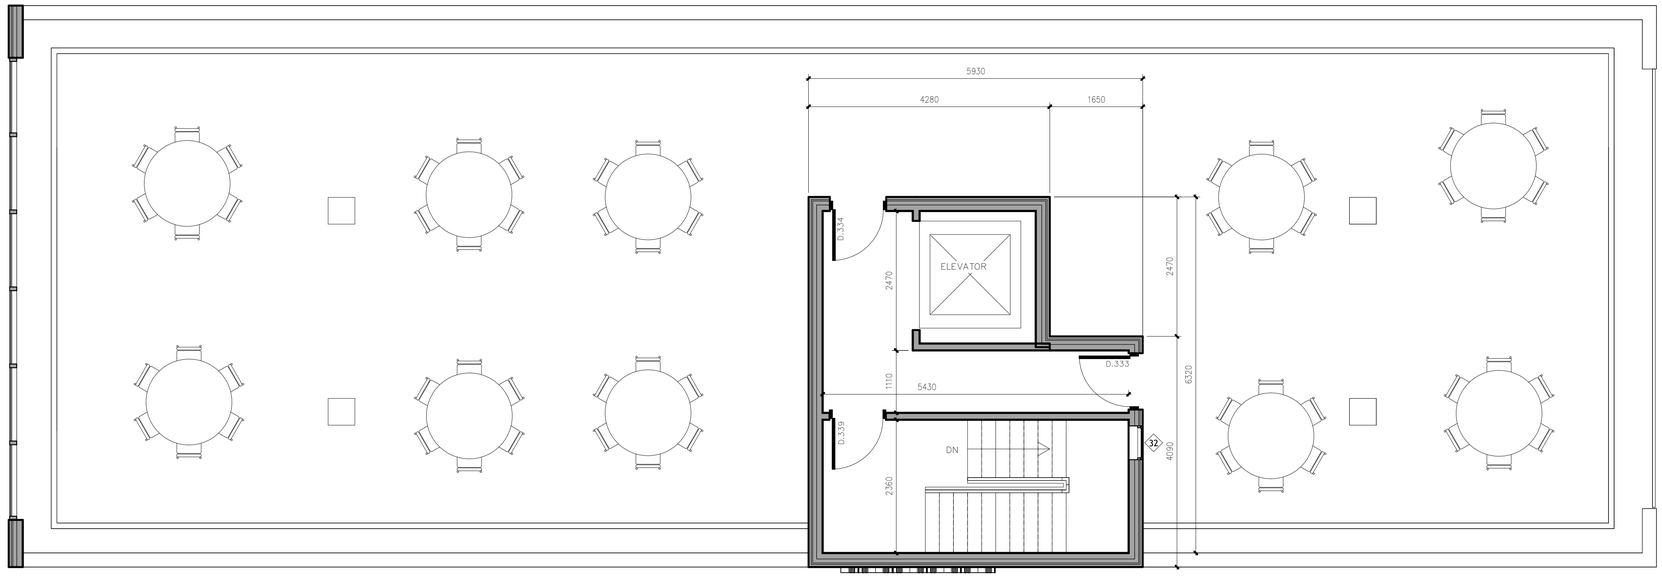

1 Partial Roof Plan

1 : 50

No.	Description	Date

ARCHIcana

Project Name

ISLAM CARE CENTER

Sheet Name

ROOF PLANS

Project number 2501-00

Date JULY 01/25

Drawn by SA

Checked by HA

Scale 1 : 50

Sheet Number A105

7/7/2025 7:13:05 PM

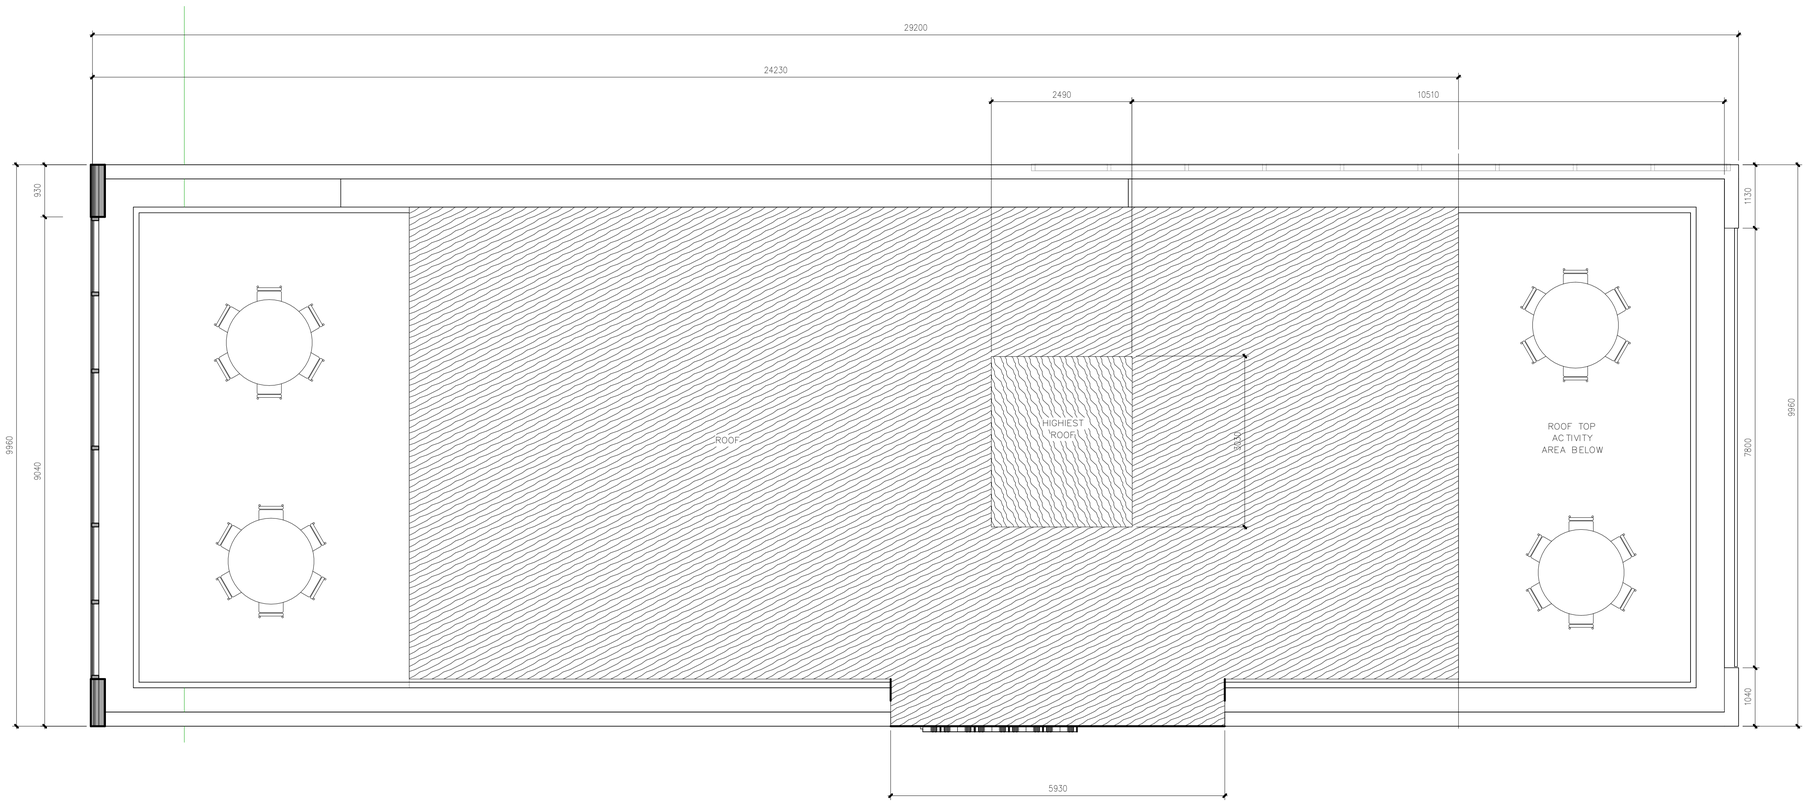

2 Roof Plan

1 : 50

No.	Description	Date

ARCHIcana

Project Name

ISLAM CARE CENTER

Sheet Name

ROOF PLANS

Project number 2501-00

Date JULY 01/25

Drawn by SA

Checked by HA

Scale 1 : 50

Sheet Number A106

7/7/2025 7:13:06 PM

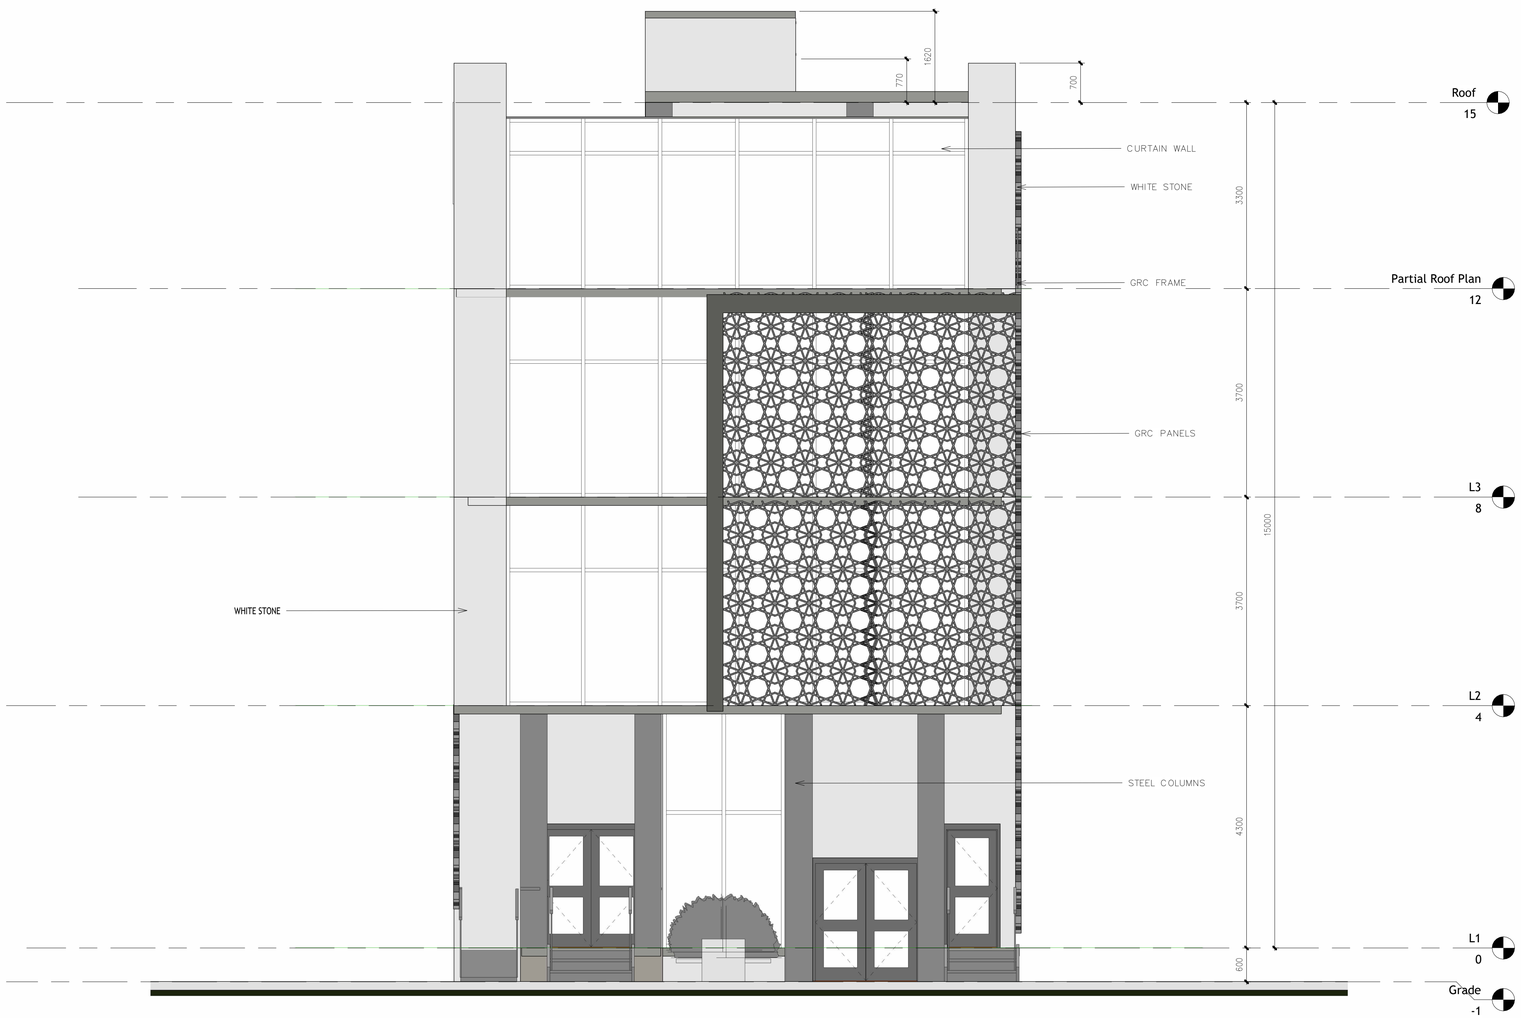

1 North Main Elevation

1 : 50

No.	Description	Date

ARCHIcana

Project Name

ISLAM CARE CENTER

Sheet Name

NORTH ELEVATION

Project number 2501-00

Date JULY 01/25

Drawn by SA

Checked by HA

Scale 1 : 50

Sheet Number A201

7/7/2025 7:13:15 PM

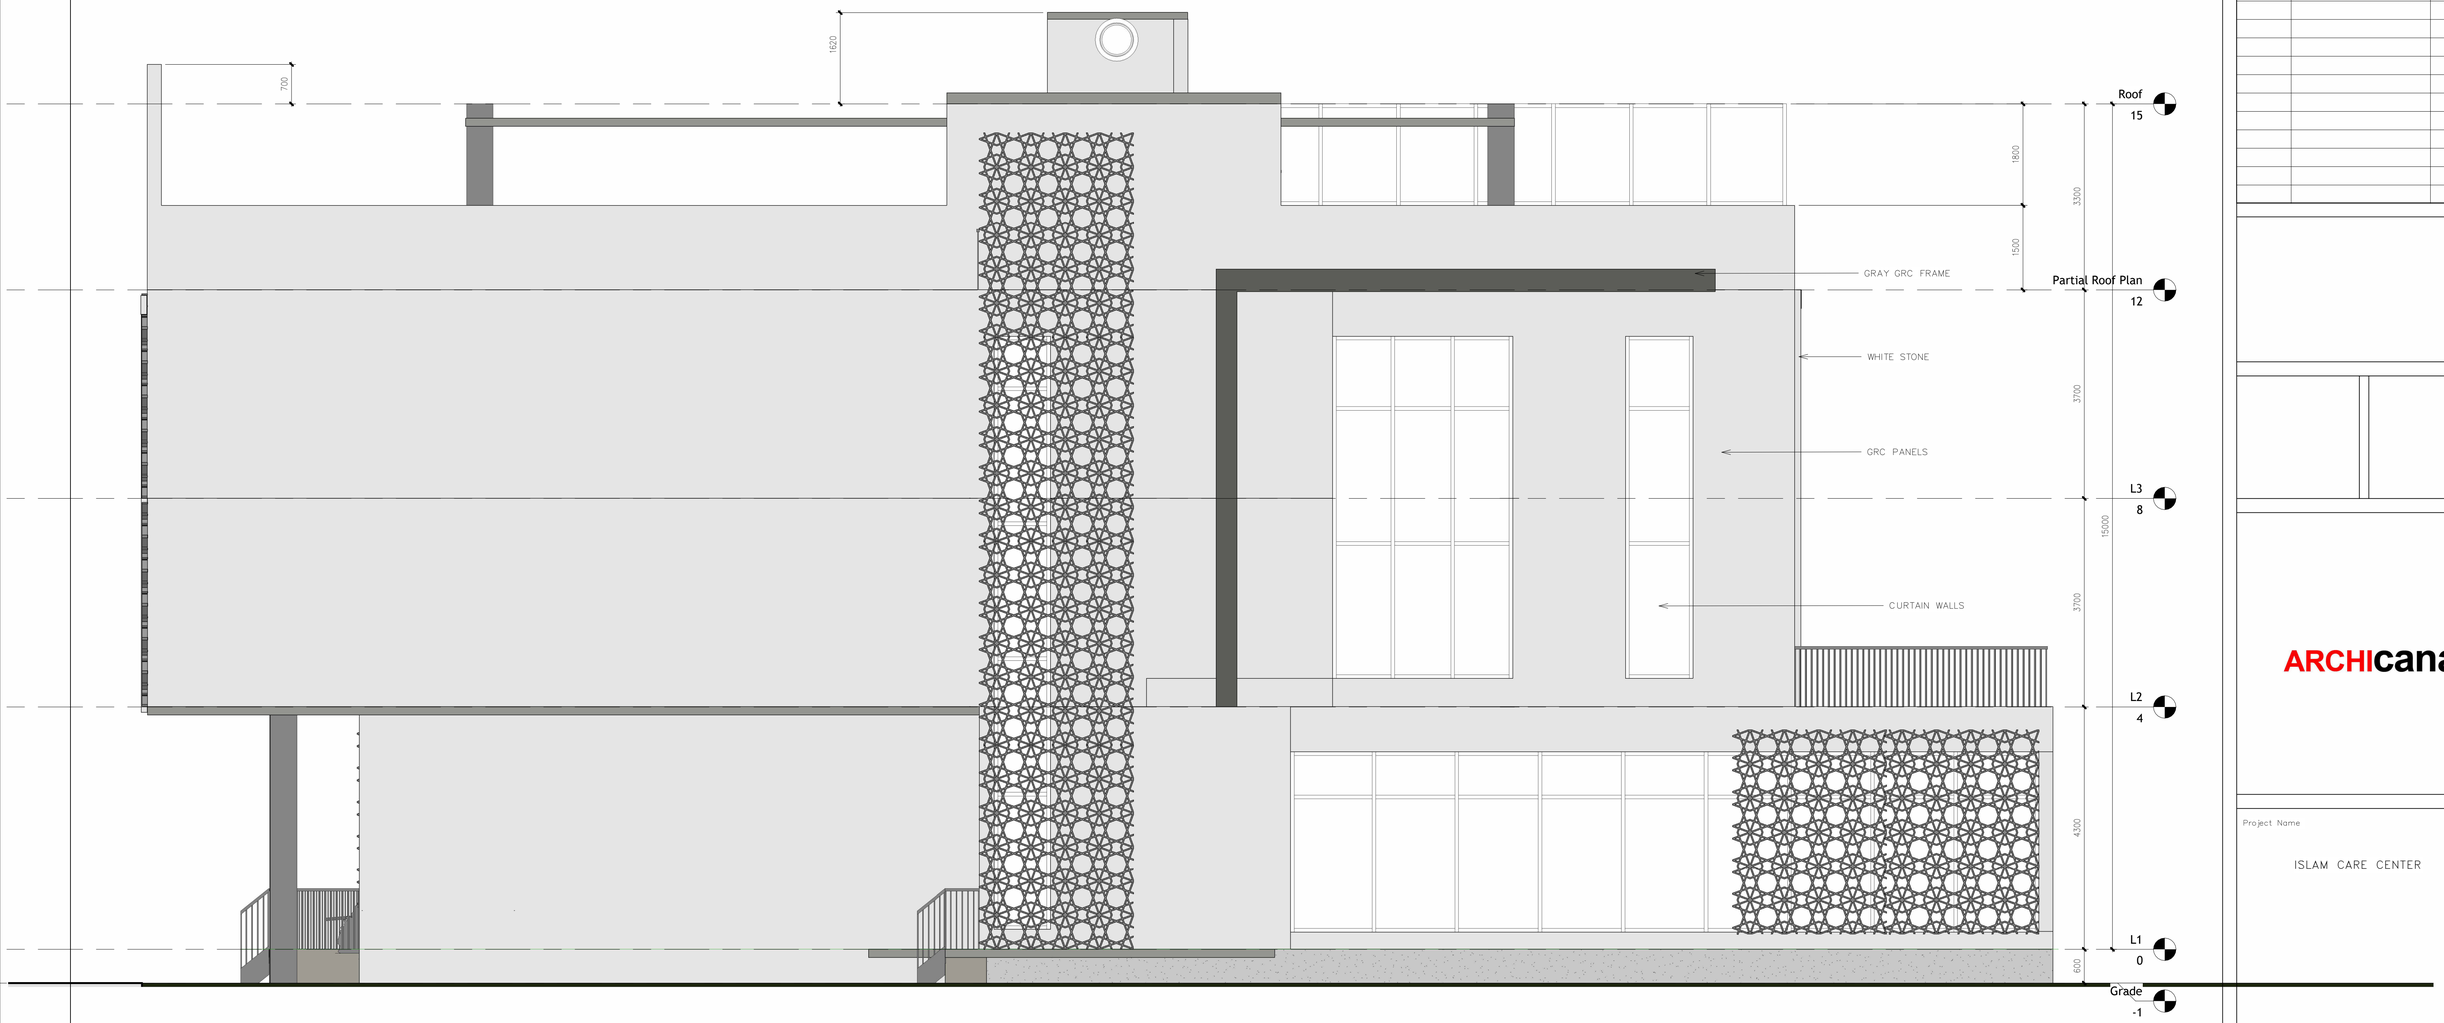

2 West Elevation

1 : 50

No.	Description	Date

ARCHIcana

Project Name

ISLAM CARE CENTER

Sheet Name

WEST ELEVATION

Project number 2501-00

Date JULY 01/25

Drawn by SA

Checked by HA

Scale 1 : 50

Sheet Number A202

7/7/2025 7:13:24 PM

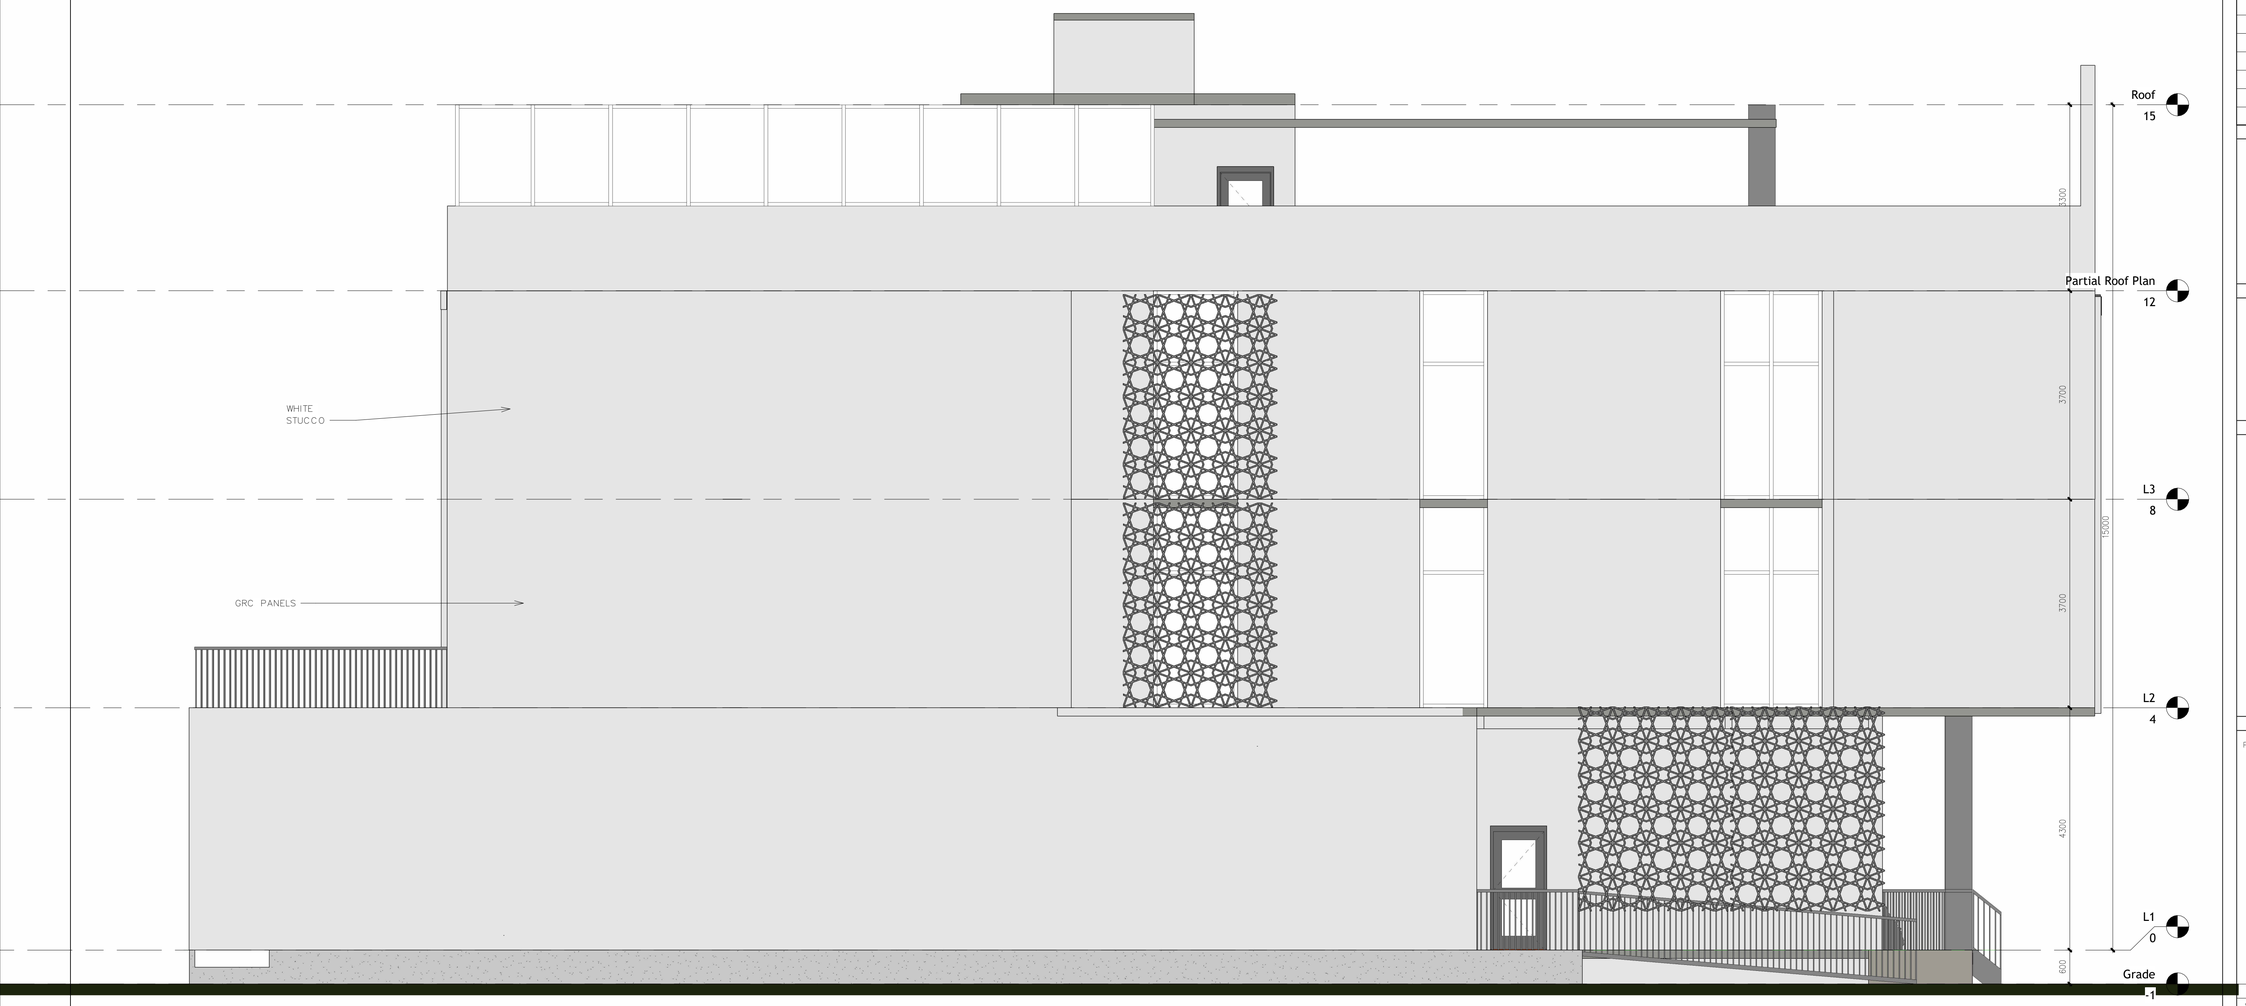

1 East Elevation
1 : 50

No.	Description	Date

ARCHIcana

Project Name
ISLAM CARE CENTER

Sheet Name
EAST ELEVATION

Project number 2501-00

Date JULY 01/25

Drawn by SA

Checked by HA

Scale 1 : 50

Sheet Number A203

7/7/2025 7:13:31 PM

2 South Rear Elevation

1 : 50

No.	Description	Date

ARCHIcana

Project Name

ISLAM CARE CENTER

Sheet Name

SOUTH ELEVATION

Project number 2501-00

Date JULY 01/25

Drawn by SA

Checked by HA

Scale 1 : 50

Sheet Number A204

7/7/2025 7:13:40 PM