STREET END UNIT - ELEV. 'C'

TYPICAL BLOCK - STREET SIDE ELEVATION

STREET END UNIT - ELEV. 'C' | MID UNIT REV. - ELEV. 'C' | MID UNIT - ELEV. 'C' | END UNIT REV. - ELEV. 'C'

TYPICAL BLOCK - PRIVATE STREET ELEVATION
& BLOCK 5 - PLOUGHSHARE ELEVATION

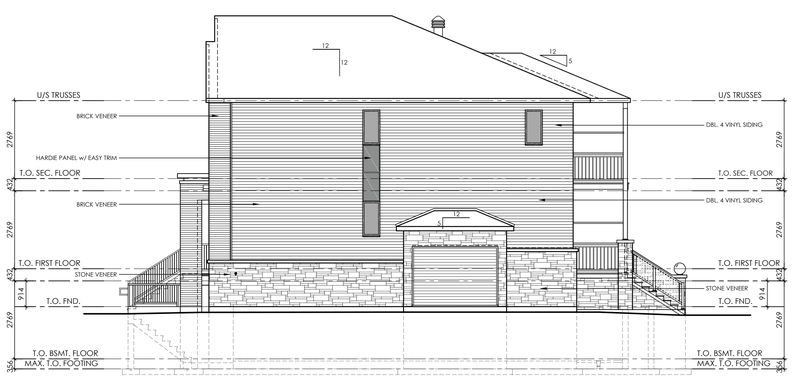

END UNIT REV. - ELEV. 'C'

TYPICAL BLOCK - INTERIOR SIDE ELEVATION

END UNIT REV. - ELEV. 'C' | MID UNIT - ELEV. 'C' | MID UNIT REV. - ELEV. 'C' | STREET END UNIT - ELEV. 'C'

TYPICAL BLOCK - PUBLIC STREET ELEVATION
BLOCKS 1 & 2 - MAPLE GROVE ROAD ELEVATION

M. David Blakely
Architect Inc.
2200 Prince of Wales Dr. - Suite 101
Ottawa, Ontario K2E 6Z9
Phone (613) 226-8811 Fax (613) 226-7942

GENERAL NOTES:

1. THE CONTRACTOR IS RESPONSIBLE FOR CHECKING AND VERIFYING ALL DIMENSIONS. ANY DISCREPANCY MUST BE REPORTED TO M. DAVID BLAKELY ARCHITECT INC.
2. ALL WORK AND MATERIALS TO BE IN COMPLIANCE WITH ALL CODES, REGULATIONS, AND BY-LAWS.
3. ADDITIONAL DRAWINGS MAY BE ISSUED FOR CLARIFICATION TO ASSIST THE PROPER EXECUTION OF WORK. SUCH DRAWINGS WILL HAVE THE SAME MEANING AND INTENT AS IF THEY WERE INCLUDED WITH THE PLANS IN CONTRACT DOCUMENTS.
4. DO NOT SCALE DRAWINGS.
5. THIS DRAWING SHALL NOT BE USED OR COPIED WITHOUT THE AUTHORIZATION OF THE ARCHITECT.
6. THIS DRAWING SHALL NOT BE USED FOR PERMIT OR CONSTRUCTION UNLESS THE DRAWING BEARS THE ARCHITECT'S SEAL AND SIGNATURE.
7. THIS REPRODUCTION SHALL NOT BE ALTERED.

ARCHITECT SEAL:

REVISIONS

No.	DATE	DESCRIPTION	INIT.
12.			
11.			
10.			
9.			
8.			
7.			
6.			
5.			
4.			
3.			
2.			
1.	24/06/25	FOR SITE PLAN	SM

REVISIONS

No.	DATE	DESCRIPTION	INIT.
24.			
23.			
22.			
21.			
20.			
19.			
18.			
17.			
16.			
15.			
14.			
13.			

A - DETAIL NUMBER
B - SHEET NUMBER (DETAIL REQUIRED)
C - SHEET NUMBER (DETAIL LOCATION)

PROJECT:
TERRACE FLATS
815 ROGER GRIFFTHS AVE. - BLOCK 1
OTTAWA, ONT.

DRAWING TITLE:
TYPICAL BLOCK ELEVATIONS

CLIENT:
RICHCRAFT

DATE: JUNE, 2025.
SCALE: 1:100
SHEET No.: B1-1
DRAWN BY: SBM
CHECKED: MDB

STREET END UNIT - ELEV. 'C'

TYPICAL BLOCK - STREET SIDE ELEVATION

TYPICAL BLOCK - PRIVATE STREET ELEVATION
BLOCKS 3,4 & 6 FRONT ELEVATION

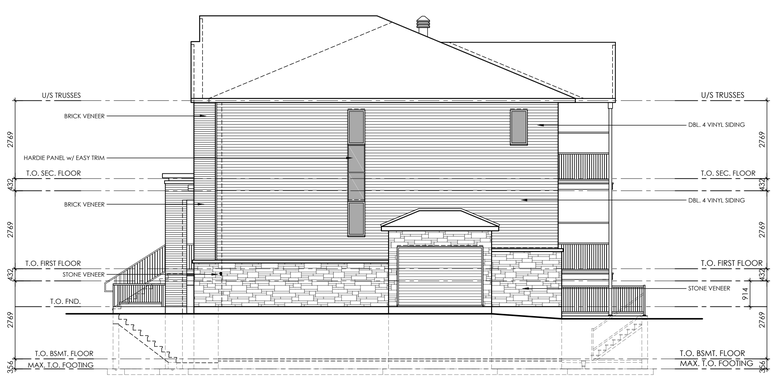

END UNIT REV. - ELEV. 'C'

TYPICAL BLOCK - INTERIOR SIDE ELEVATION

TYPICAL BLOCK - PRIVATE STREET ELEVATION
BLOCKS 3,4 & 6 REAR ELEVATION

M. David Blakely
Architect Inc.
2200 Prince of Wales Dr. - Suite 101
Ottawa, Ontario K2E 6Z9
Phone (613) 226-8811 Fax (613) 226-7942

GENERAL NOTES:

1. THE CONTRACTOR IS RESPONSIBLE FOR CHECKING AND VERIFYING ALL DIMENSIONS. ANY DISCREPANCY MUST BE REPORTED TO M. DAVID BLAKELY ARCHITECT INC.
2. ALL WORK AND MATERIALS TO BE IN COMPLIANCE WITH ALL CODES, REGULATIONS, AND BY-LAWS.
3. ADDITIONAL DRAWINGS MAY BE ISSUED FOR CLARIFICATION TO ASSIST THE PROPER EXECUTION OF WORK. SUCH DRAWINGS WILL HAVE THE SAME MEANING AND INTENT AS IF THEY WERE INCLUDED WITH THE PLANS IN CONTRACT DOCUMENTS.
4. DO NOT SCALE DRAWINGS.
5. THIS DRAWING SHALL NOT BE USED OR COPIED WITHOUT THE AUTHORIZATION OF THE ARCHITECT.
6. THIS DRAWING SHALL NOT BE USED FOR PERMIT OR CONSTRUCTION UNLESS THE DRAWING BEARS THE ARCHITECT'S SEAL AND SIGNATURE.
7. THIS REPRODUCTION SHALL NOT BE ALTERED.

ARCHITECT SEAL:

REVISIONS

No.	DATE	DESCRIPTION	INIT.
12.			
11.			
10.			
9.			
8.			
7.			
6.			
5.			
4.			
3.			
2.			
1.	24/06/25	FOR SITE PLAN	SM

REVISIONS

No.	DATE	DESCRIPTION	INIT.
24.			
23.			
22.			
21.			
20.			
19.			
18.			
17.			
16.			
15.			
14.			
13.			

A
B C

A - DETAIL NUMBER
B - SHEET NUMBER (DETAIL REQUIRED)
C - SHEET NUMBER (DETAIL LOCATION)

PROJECT:
TERRACE FLATS
815 ROGER GRIFFTHS AVE. - BLOCK 4
OTTAWA, ONT.

DRAWING TITLE:
TYPICAL BLOCK
ELEVATIONS

CLIENT:
RICHCRAFT

DATE: JUNE, 2025.
SCALE: 1:100
SHEET No.: B4-1
DRAWN BY: SBM
CHECKED: MDB