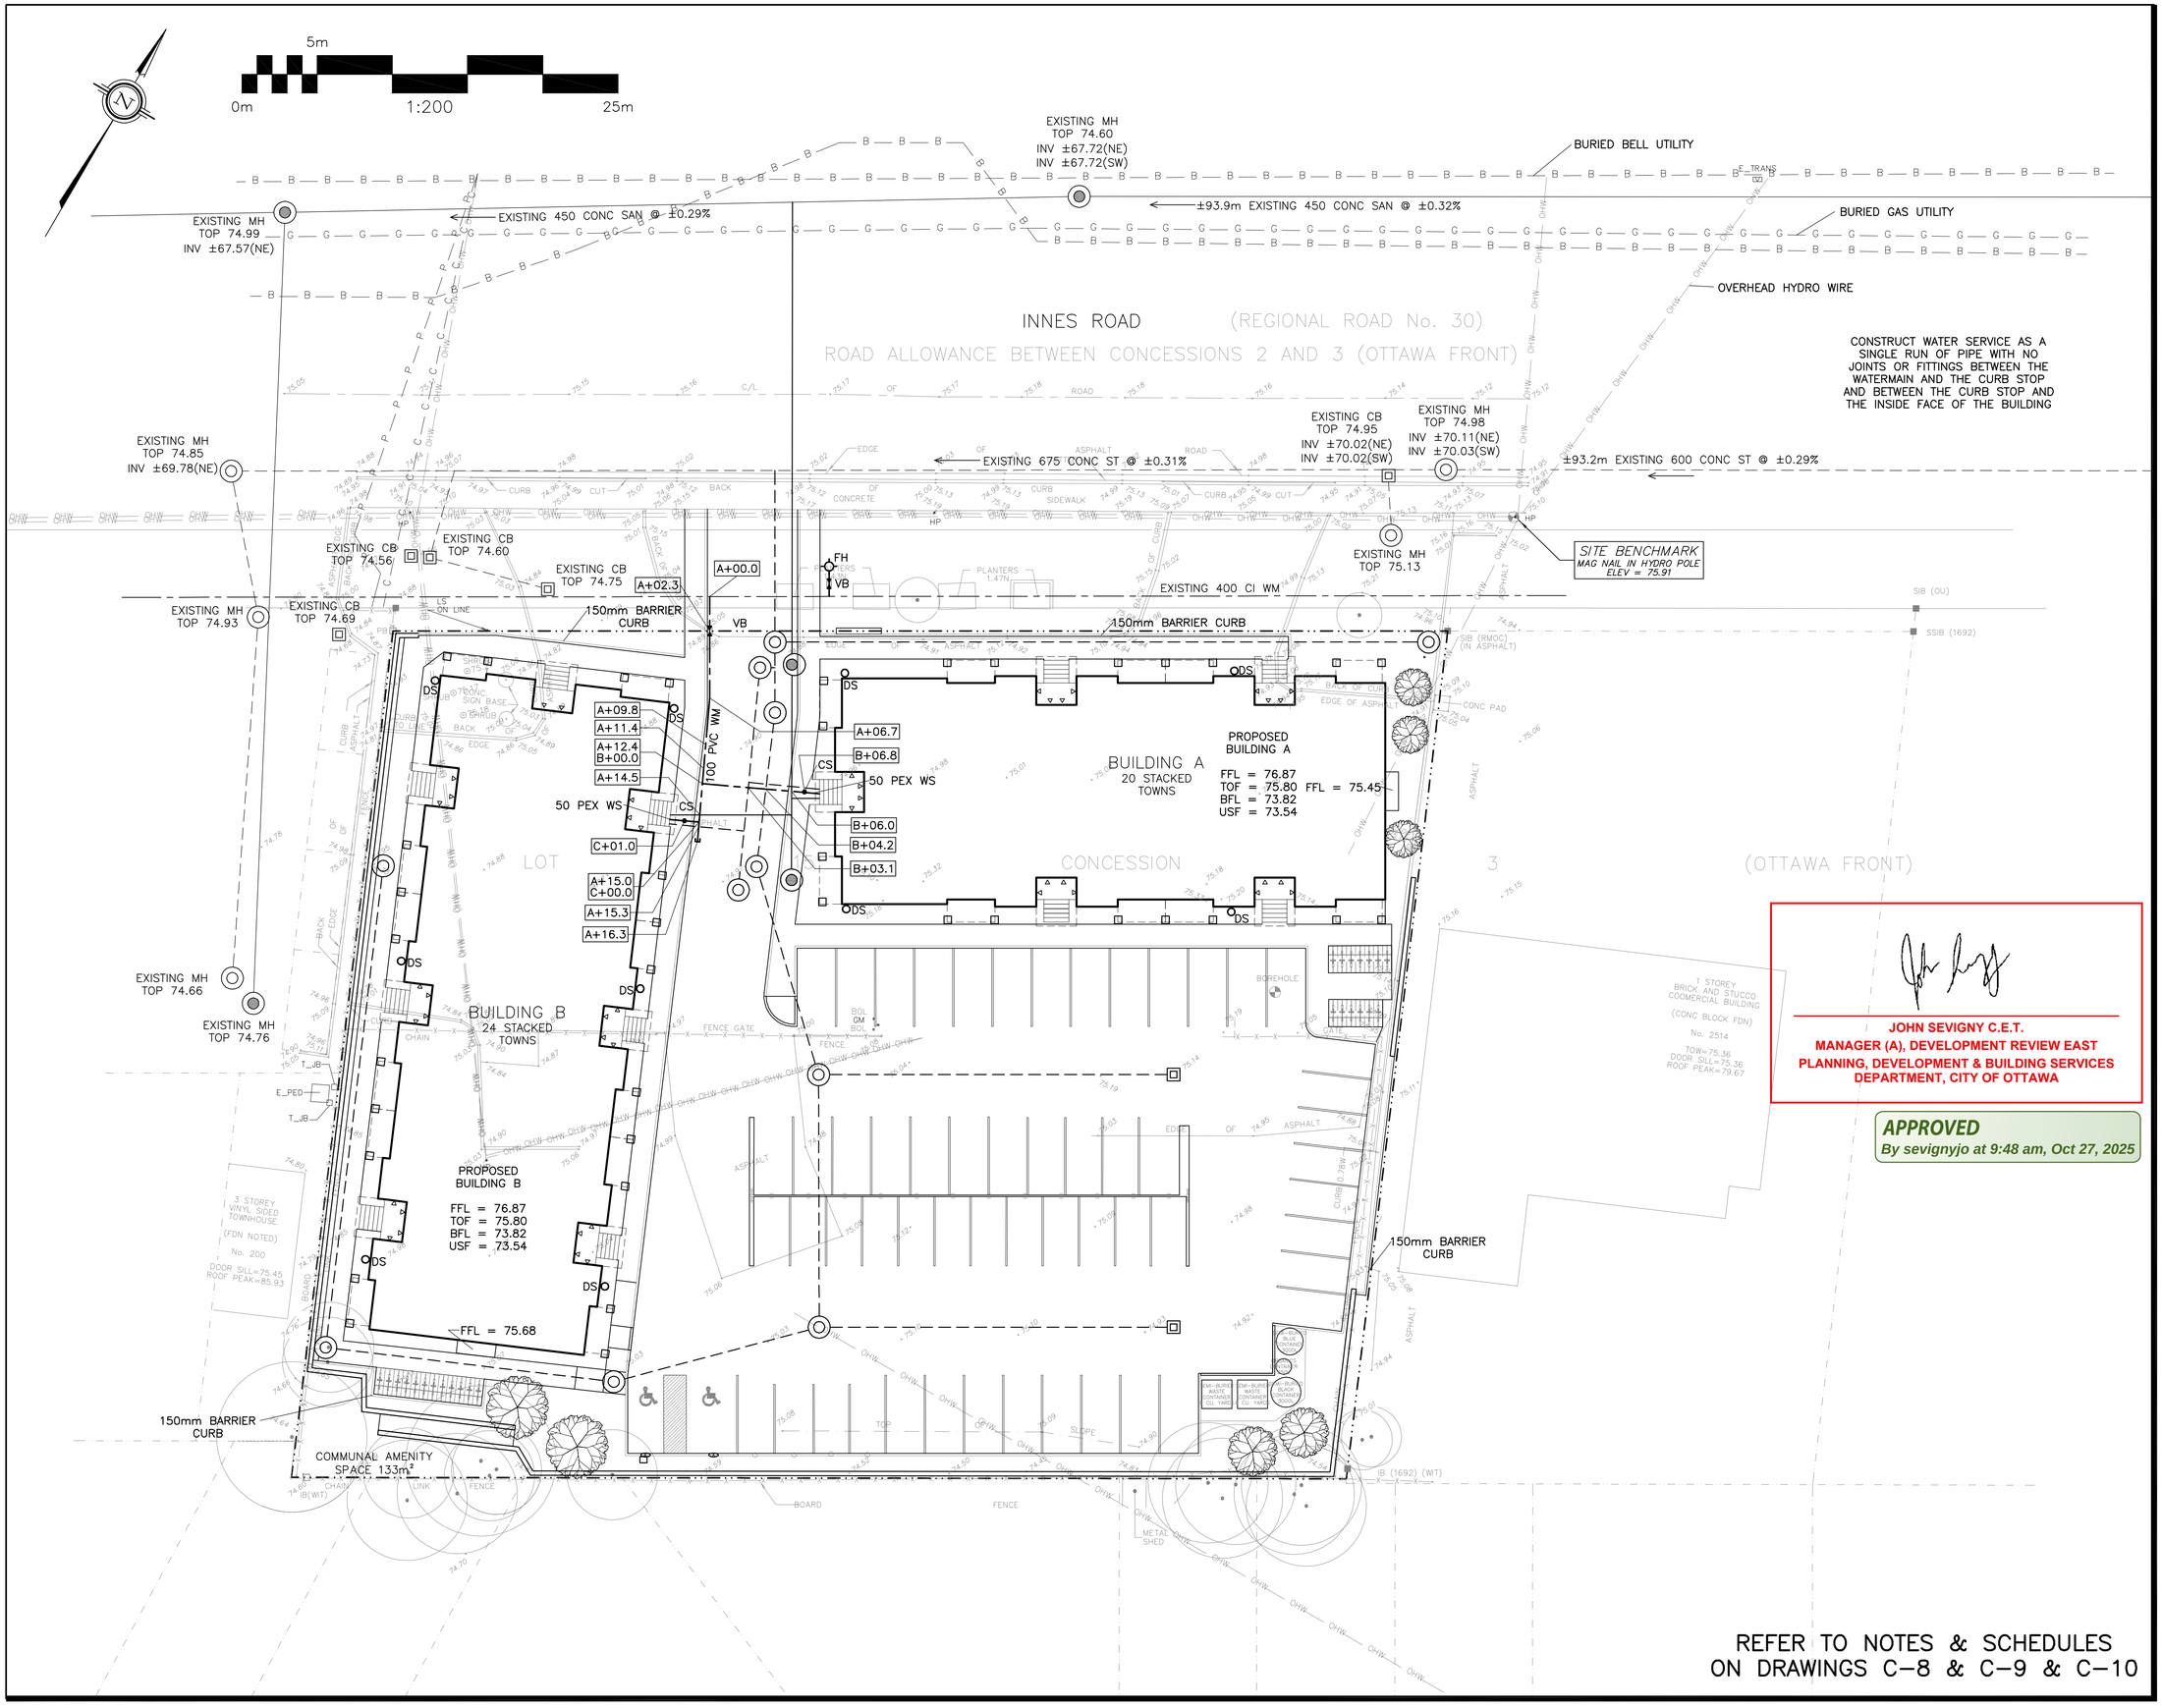

LEGEND

FFL	FIRST FLOOR ELEVATION
TOF	TOP OF FOUNDATION
BFL	BASEMENT FLOOR ELEVATION
USF	UNDERSIDE OF FOOTING
— · · —	PROPERTY LINE
CB	CATCH BASIN
MH	STORM MANHOLE
CB/MH	CATCH BASIN/MANHOLE
MH	SANITARY MANHOLE
FH	FIRE HYDRANT
CS	CURB STOP & STANDPOST
VB	VALVE & VALVE BOX
M	WATER METER
R	REMOTE WATER METER
DS	DOWNSPOUT
SAN	SANITARY SEWER
ST	STORM SEWER
WS/WM	WATER SERVICE/WATERMAIN
SPL	SPRINGLINE OF PIPE
INV	INVERT OF PIPE

KEY PLAN

No.	DATE	REVISION
8	SEP 8–25	RE–ISSUED FOR APPROVAL
7	AUG 18–25	RE–ISSUED FOR APPROVAL
6	JUL 10–25	RE–ISSUED FOR APPROVAL
5	JUN 4–25	RE–ISSUED FOR APPROVAL
4	SEP 12–24	ISSUED FOR APPROVAL
3	SEP 11–24	ISSUED FOR COORDINATION
2	MAY 6–24	ISSUED FOR APPROVAL
1	MAY 2–24	ISSUED FOR COORDINATION

JOHN SEVIGNY C.E.T.
MANAGER (A), DEVELOPMENT REVIEW EAST
PLANNING, DEVELOPMENT & BUILDING SERVICES
DEPARTMENT, CITY OF OTTAWA

APPROVED
By sevignyjo at 9:48 am, Oct 27, 2025

D. B. GRAY ENGINEERING INC.
Stormwater Management · Grading & Drainage · Storm & Sanitary Sewers · Watermains
700 Long Point Circle 613-425-8044
Ottawa, Ontario d.gray@dbgrayengineering.com

Project
STACKED TOWNS
BUILDING A – 20 UNITS
BUILDING B – 24 UNITS
2506 INNES ROAD
OTTAWA, ONTARIO

Drawing Title
SERVICING PLAN
(WATERMAIN)

Engineer's Seal
LICENSED PROFESSIONAL ENGINEER
D.B. GRAY
17016502
SEP 8–25
PROVINCE OF ONTARIO
NOT VALID UNLESS SIGNED & DATED

Drawn	D.B.G
H. Scale	1:200
V. Scale	
Date	Dec 20–23
Job No.	23087

Drawing No.
C–2
of 12

D07–12–24–0038

#19196