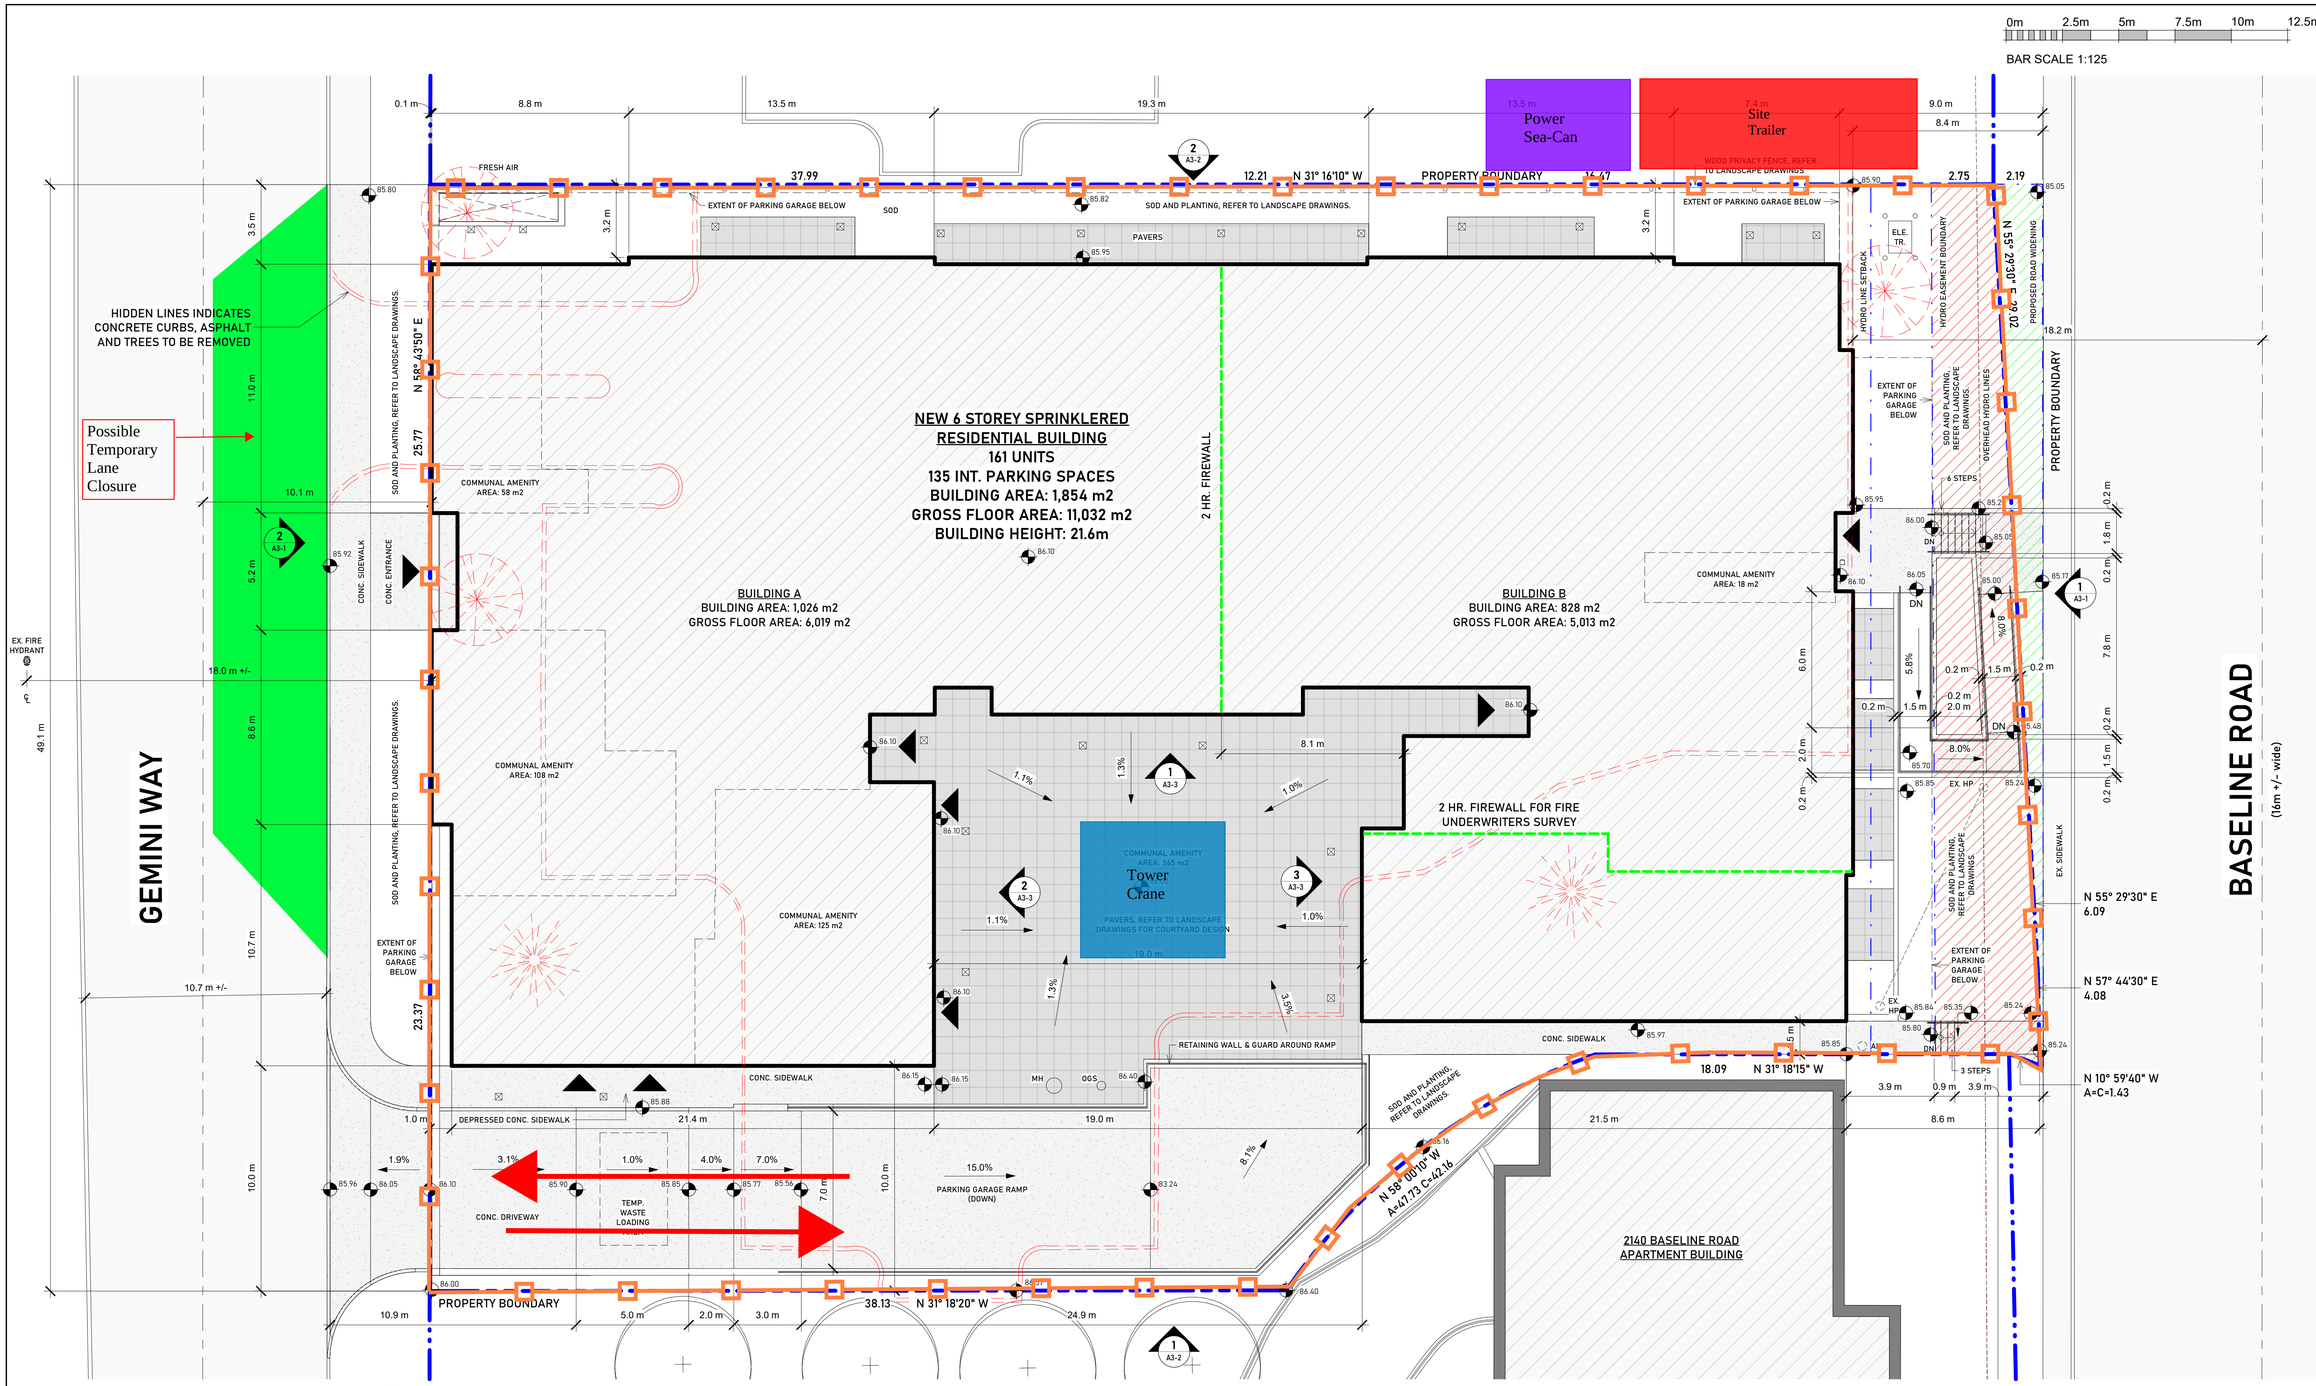

1 Site Plan
1 : 125

Checklist

i. Will construction require the temporary detour of a bus route? **NO**
ii. Will construction block or impact a bike lane? **NO**
iii. Will construction block or impact a sidewalk? **NO**
iv. Will construction require a lane reduction or traffic lane closure? **YES**
v. Will construction require a full road closure? **NO**

Ref 1 A101 — ELEVATION
XX — SPOT ELEVATION
XX — SLOPE
ENTRANCE OR EXIT
1 View Name
View Scale

Beyond
Centerline
Demolished
Hidden Lines
Hidden
Lines
Overhead
Path of Travel
Thin
Medium
Wide
Furniture

PLAN 4R-36669

PLAN OF SURVEY OF
BLOCK 39
PART OF BLOCKS 22 AND 23
AND
PART OF BLOCK 41
(CLOSED BY JUDGE'S ORDER LT8194458) &
(CLOSED BY BY-LAW 2017-360, INST OC1952156)
REGISTERED PLAN 4M-623
AND
PART OF LOT 35
CONCESSION 2 (RIDEAU FRONT)
GEOGRAPHIC TOWNSHIP OF NEPEAN
CITY OF OTTAWA
SURVEYED BY ANNIS, O'SULLIVAN, VOLLEBEKK LTD.

PROJECT TEAM

Owner
Appelt Properties
3477 Lakeshore Rd #218
Kelowna, BC V1W 0A7
T: 250-300-1866

Surveyor
Annis, O'Sullivan, Vollebekk Ltd.
14 Concourse Gate, Suite 500
Nepean, Ont. K2E 7S6
T: 613-727-0850

Civil
LRL Engineering
5430 Canotek Road
Ottawa, Ont. K1J 9G2
T: 613-842-3434

Landscape
Adesso Design Inc.
69 John Street South, Suite 250
Hamilton, Ont. L8N 2B9
T: 905-526-8876

Planning
Fotenn
420 O'Connor Street
Ottawa, Ont. K2P 1W4
T: 613-730-5709

ZONING STATS

REGULATION	REQUIRED	PROVIDED
LOT AREA	N/A.	3179.1 m2
LOT WIDTH	N/A.	49.1m
FRONT YARD SETBACK	N/A.	0.100m
INT. SIDE YARD SETBACK	N/A.	1.5 m
REAR YARD SETBACK	2.0	8.4 m
MAX. FLOOR SPACE HEIGHT	2.0	3.3 m
MAX. BUILDING HEIGHT	34.0	21.6 m
LANDSCAPE AREA	N/A.	1018 m2
REQUIRED PARKING	0.1/UNIT VISITOR	16
BICYCLE PARKING	0.5/UNIT	98
COMMUNAL AMENITY AREA	435m2	654 m2
MINIMUM PARKING REQUIREMENT ZONE: AREA Z		
MINIMUM VISITOR PARKING: 0.1 PER UNIT		

True North
Const. North

Stamp:

Logo:
brouwer architecture inc

No.	Issuance	Date
1	Issued for Review	07-25-25
2	Issued SPA Comments	11-07-25

Project
Gemini Residential Development
85 Gemini Way, Ottawa, Ontario

Project No.
2433

Sheet Name
Site Plan

Scale: As indicated
Drawn By: JV Checked By: JB
Date 2025-10-24 1:20:48 PM

Sheet No.
A1-1

Revision No.
2